

Management Features	
Riparian Stream Class-FISH:	
S1, S2, S3, S4	
Unknown	
Riparian Stream Class-NO FISH:	
S5, S6	
Unknown	
Non-classified Drainage	
Seepage	
Stream Class, Reach Break	
Riparian Lake (L1-L4)	
Riparian Wetland (W1-W5)	
Water Body ID #	
Retention Patch (Engineered)	
Retention Patch (Proposed)	
Dispersed Retention Trees	
Wildlife Tree Retention Area	
Adjacent Wildlife Tree Retention Area	
Road Right-of-Way	
Riparian Reserve Zone	
Riparian Management Zone (if different than SU prescription)	
Ground-Based Yarding Area	
Cable Yarding Area	
Helicopter Harvest Area	
Non-Productive	
Ground Based Area >35% Slope	
Windthrow Management Area	
Machine Free Zone	
Special Management Zone	
Park	
Water Supply Intake	
Previous Harvest	
Old Growth Mgmt. Area	
Ungulate Winter Range	
Cruise	
Cruise Plot (Measure)	
Cruise Plot (Count)	
Cruise Plot (Out)	
POC Cruise Grid	
Baseline Cruise Grid	
Cruise Traverse	
Timber Type Boundary	
Timber Type Label	
Field Marking	
Falling Boundary:	
Orange FB Ribbon & Orange Paint	
Retention Patch:	
Orange Black Stripe Ribbon & Orange Paint	
Road Right of Way:	
Orange Ribbon & Orange Paint	
Road Centre Line:	
Pink Ribbon & Pink Tag	
Falling Corner:	
Orange Tag & FC # Marked	
Dispersed Retention Trees	
Orange Painted Dot Each Side & Base	
Station Marks	White Ribbon
Fish Stream:	Red White Stripe Ribbon
Non Fish Stream:	Blue White Stripe Ribbon
Deflection Line:	Green Ribbon
Machine Free Zone:	Red Ribbon
Cruise Lines & Plots:	Blue Ribbon

Timber Cruise Map Block EM243

Cruise Type Summary

A94245 - EM243			
	Area (ha)	(m3/ha)	Vol (m3)
Type 4 - HFB (C) 4-6	2.1	474	995
Type 5 - HB (CF) 4-6	1.3	758	985
Total	3.4		1980

Right of Way (ROW) - Cruise Type Summary

Total	0.0	0
--------------	------------	----------

Gross Area

	4.1
Retention Area:	0.0
Existing ROW:	0.4
Planned ROW:	0.0
NP Area:	0.0
WTRA Area:	0.3
Net Harvest Area	3.4

14m @ 014°
FC 13 to Plot 7 (Out)

20m @ 270°
FC 16 to Plot 8

19m @ 288°
FC 10 to Plot 5

25m @ 058°
FC 17 to Plot 9

28m @ 110°
FC 11 to Plot 6 (Out)

33m @ 301°
FC 7 to Plot 4 (Out)

Type 4
HFB (C) 4-6

Type 5
HB (CF) 4-6

Patch A

Patch B

WTRA

EM243

EM1000 (Eight Mile FSR 8144.01)

A83289 EM102

A90213 EM219


Declination: 16° 9.0' E
FIZ: C
PSYU: Dewdney (Yale)
Cruised By: Kerley & Associates
All Plots By: John Schnorbus

Logging Area Summary (ha)

Block	Gross	Retention	WTRA	RP RoW	NP Nat.	Exist.Rd.	Net Harv
EM243	4.1	0.0	0.3	0.0	0.0	0.4	3.4


Harvest System Summary (ha)

Block	Aerial	Cable	Ground-Based	Total
EM243	0.0	2.6	0.8	3.4

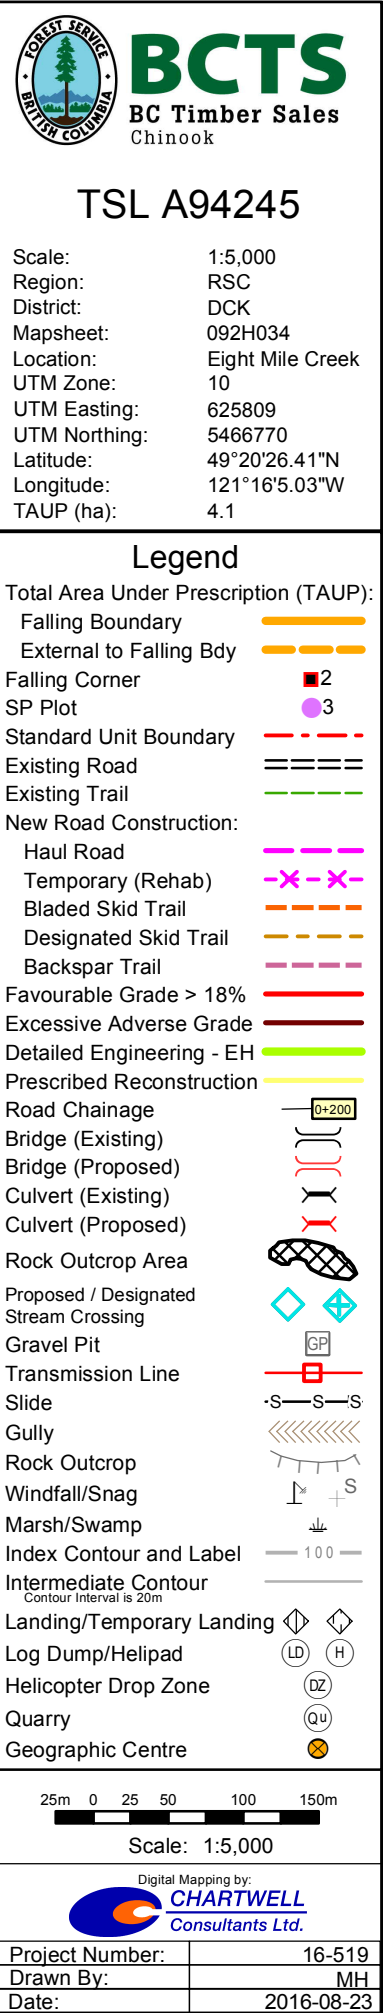

Scale:	1:5,000
Region:	RSC
District:	DCK
Mapsheet:	092H034
Location:	Eight Mile Creek
UTM Zone:	10
UTM Easting:	625809
UTM Northing:	5466770
Latitude:	49°20'26.41"N
Longitude:	121°16'5.03"W
TAUP (ha):	4.1

Total Area Under Prescription (TAUP):	
Falling Boundary	
External to Falling Bdy	
Falling Corner	
GP Plot	
Standard Unit Boundary	
Existing Road	
Existing Trail	
New Road Construction:	
Haul Road	
Temporary (Rehab)	
Bladed Skid Trail	
Designated Skid Trail	
Backspar Trail	
Favourable Grade > 18%	
Excessive Adverse Grade	
Detailed Engineering - EH	
Prescribed Reconstruction	
Road Chainage	
Bridge (Existing)	
Bridge (Proposed)	
Culvert (Existing)	
Culvert (Proposed)	
Rock Outcrop Area	
Proposed / Designated	
Stream Crossing	
Gravel Pit	
Transmission Line	
Slide	
Gully	
Rock Outcrop	
Windfall/Snag	
Marsh/Swamp	
Index Contour and Label	
Intermediate Contour	
Contour Interval is 20m	
Landing/Temporary Landing	
Log Dump/Heli-pad	
Helicopter Drop Zone	
Quarry	
Geographic Centre	

 

Digital Mapping by:

 **CHARTWELL**
Consultants Ltd

Project Number:	16-519
Drawn By:	MH
Date:	2016-08-23