




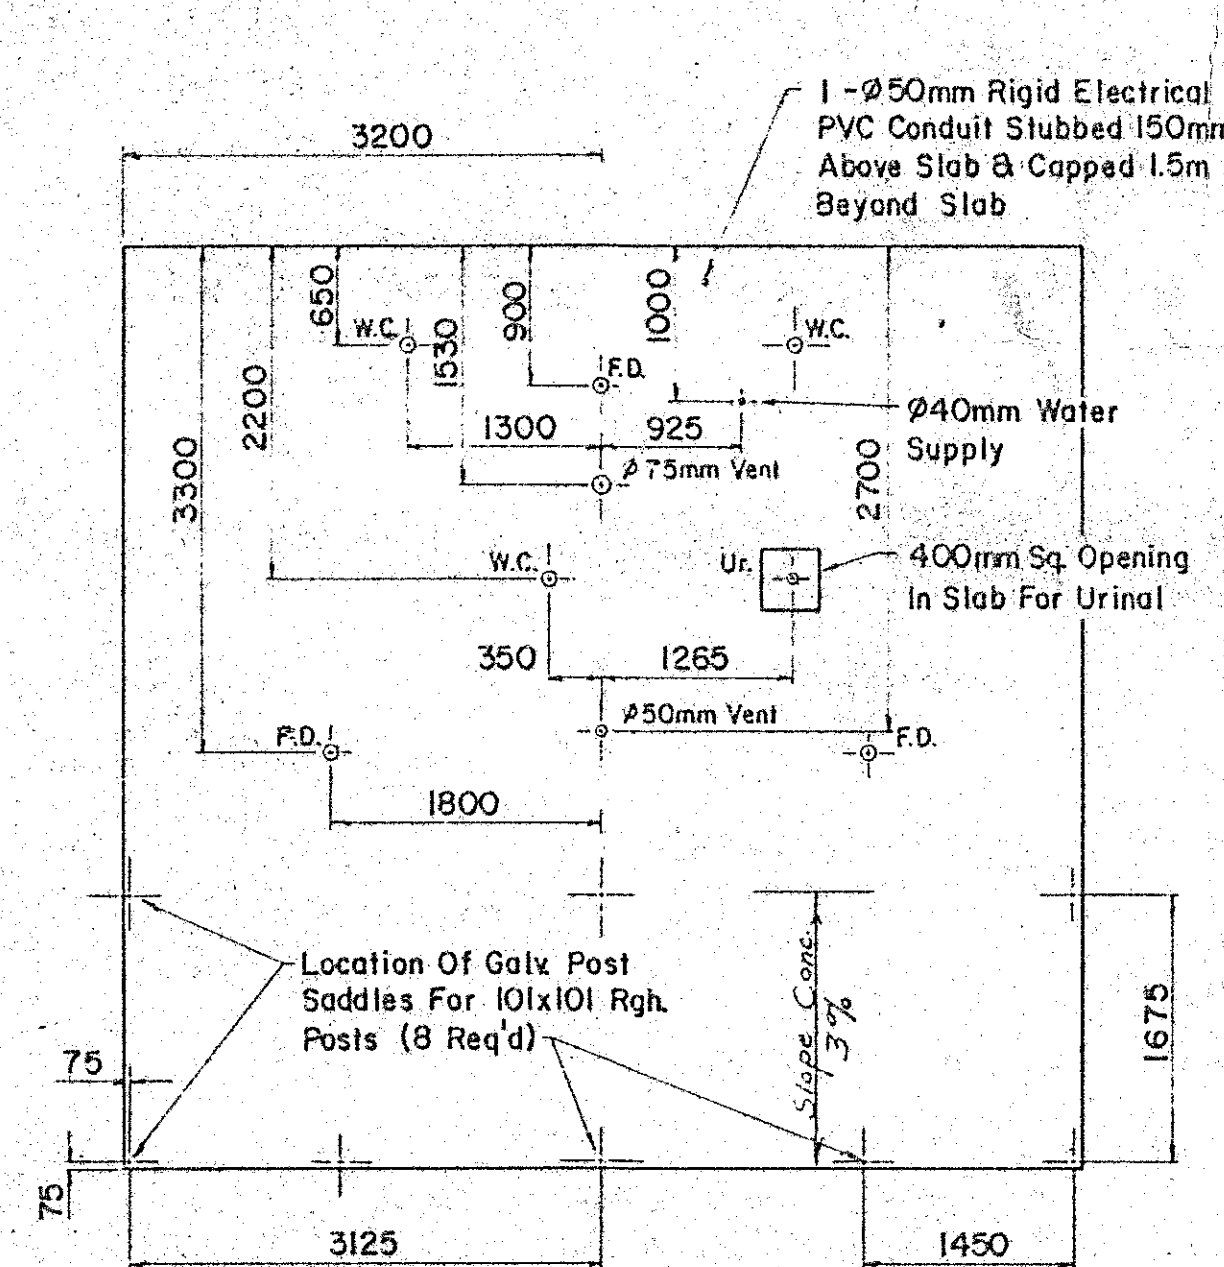


SLAB PLAN

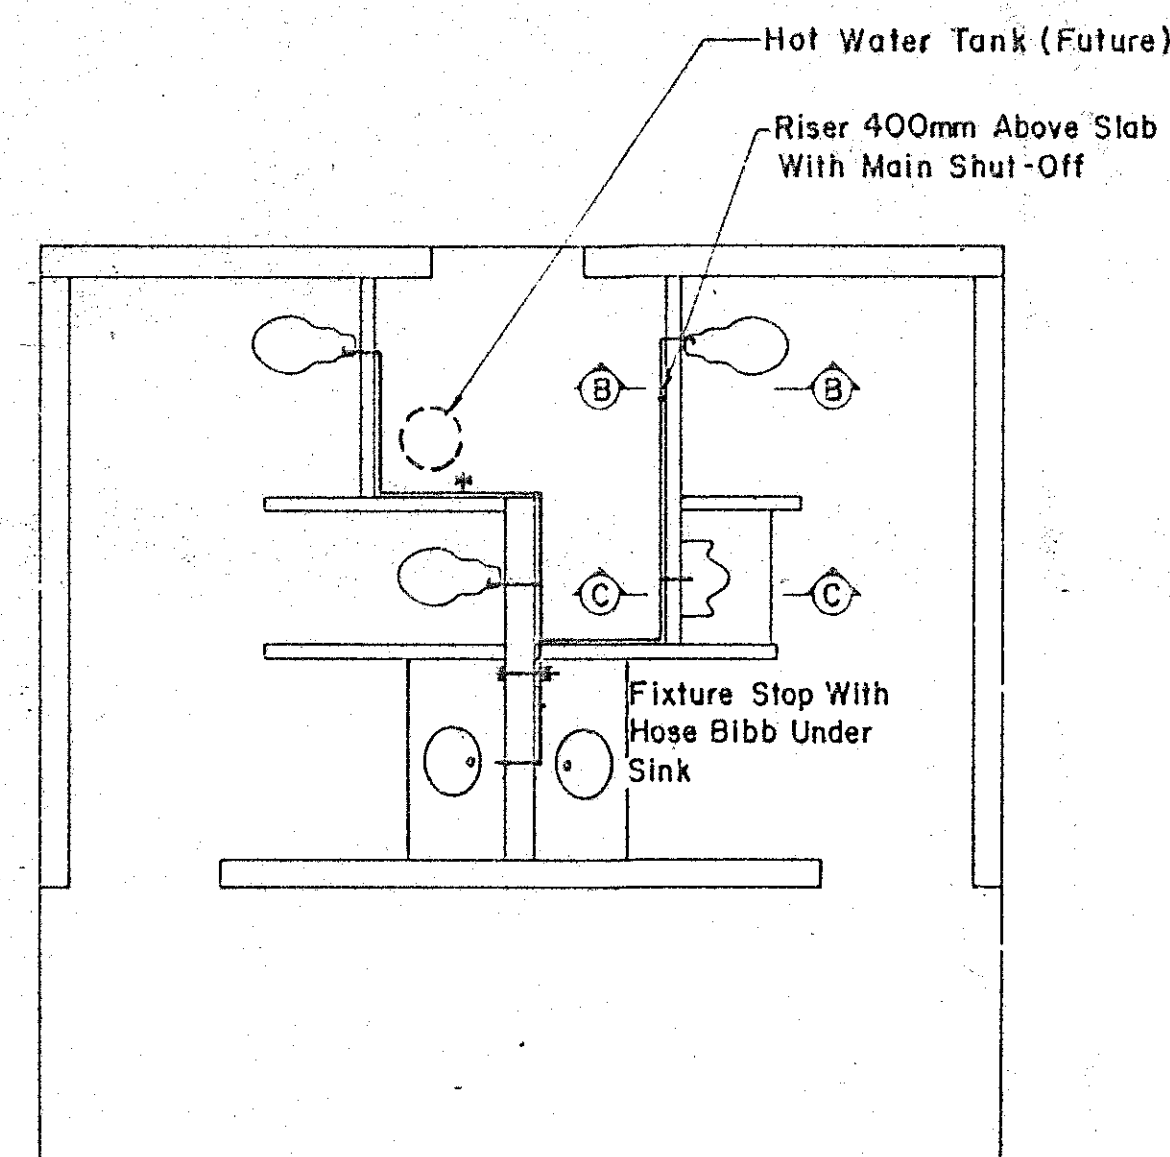


PLUMBING LAYOUT

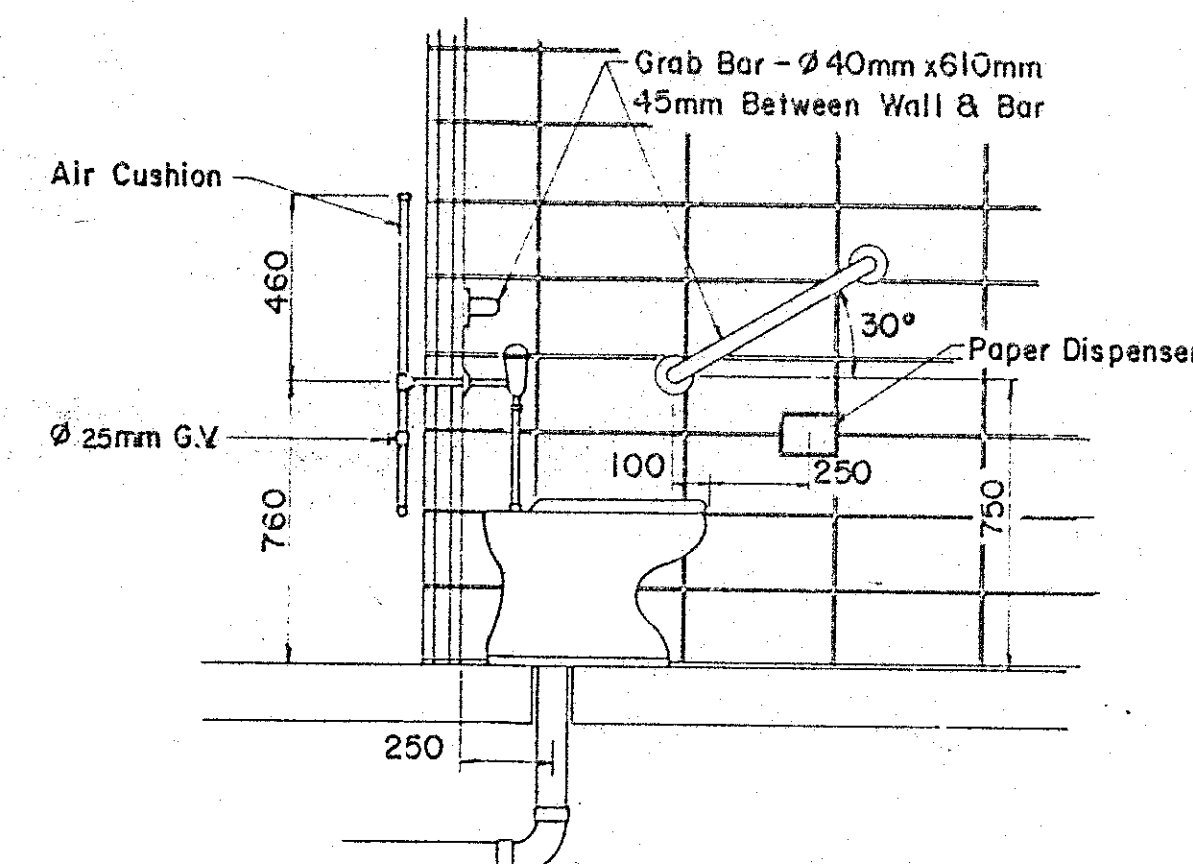

SECTION - B-B

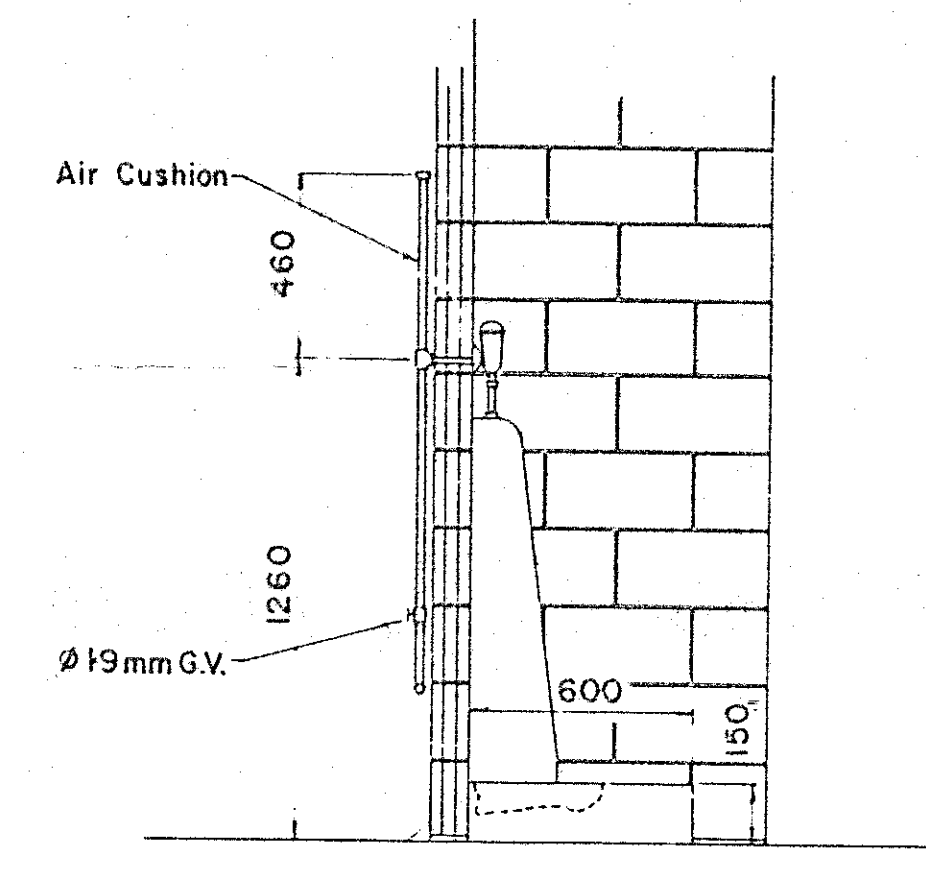

SECTION C-C

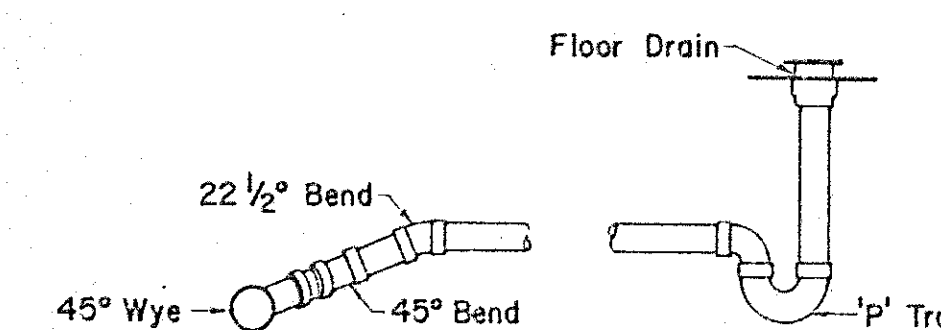


FLOOR DRAIN DETAIL

- PLUMBING FIXTURES
- American standard 'Ovation' ADO 222 (white) Basin
 - Emco 2121 Single Lavatory, Cold, Chrome Handle
 - Theford Corp. Supermise Water Closets (To be supplied)
 - Olsonite No. 46 Closet Seat (White)
 - American Standard 'Stallbrook' AF-6400 Top Inlet Vitreous China Stall Urinal (White)
 - Sloan Flush Valves, 'Crown' 186 3022600 For Urinal
 - Wade Series W-1200 Cast Iron Floor Drain Body With ø75mm EIPT With Reversible Clamping Device & ø164mm Adjustable Nickle Bronze 12mm Thick Strainer Secured With V.P. Screws


DWV FITTINGS

Item	Part No.	Description	Qty
1	2188	ø50xø50xø40 (2"x2"x1 1/2") Double Sanitary Tee Reducing	1
2	2278	ø75 (3") 90° Extra Long Elbow	3
3	2304	ø100 (4") 45° Wye	2
4	2327	ø100xø100xø75 (4"x4"x3") 45° Wye Reducing	3
5	2328	ø100xø100xø50 (4"x4"x2") 45° Wye Reducing	2
6	2381	ø100xø100xø75xø75 (4"x4"x3") Double 45° Wye Reducing	1
7	2502	ø50 (2") 45° Long Elbow	1
8	2503	ø75 (3") 45° Long Elbow	3
9	2504	ø100 (4") 45° Long Elbow	1
10	2552	ø50 (2") 22 1/2° Elbow	1
11	2553	ø75 (3") 22 1/2° Elbow	2
12	2756	ø100xø75 (4"x3") Reducer Bushing	2
13	2860	ø40xø30 (1 1/2"x1 1/4") Pipe Trap Adapter With Plastic Nut	2
14	3054	ø100 (4") Plug	1
15	3202	ø50 (2") P Trap	1
16	3203	ø75 (3") P Trap	2
17	3624	ø100xø75 (4"x3") Adjustable Closet Flange	3
18	3704	ø100 (4") Fitting Cleanout Adapter	1

Imperial Diameters Given In Brackets

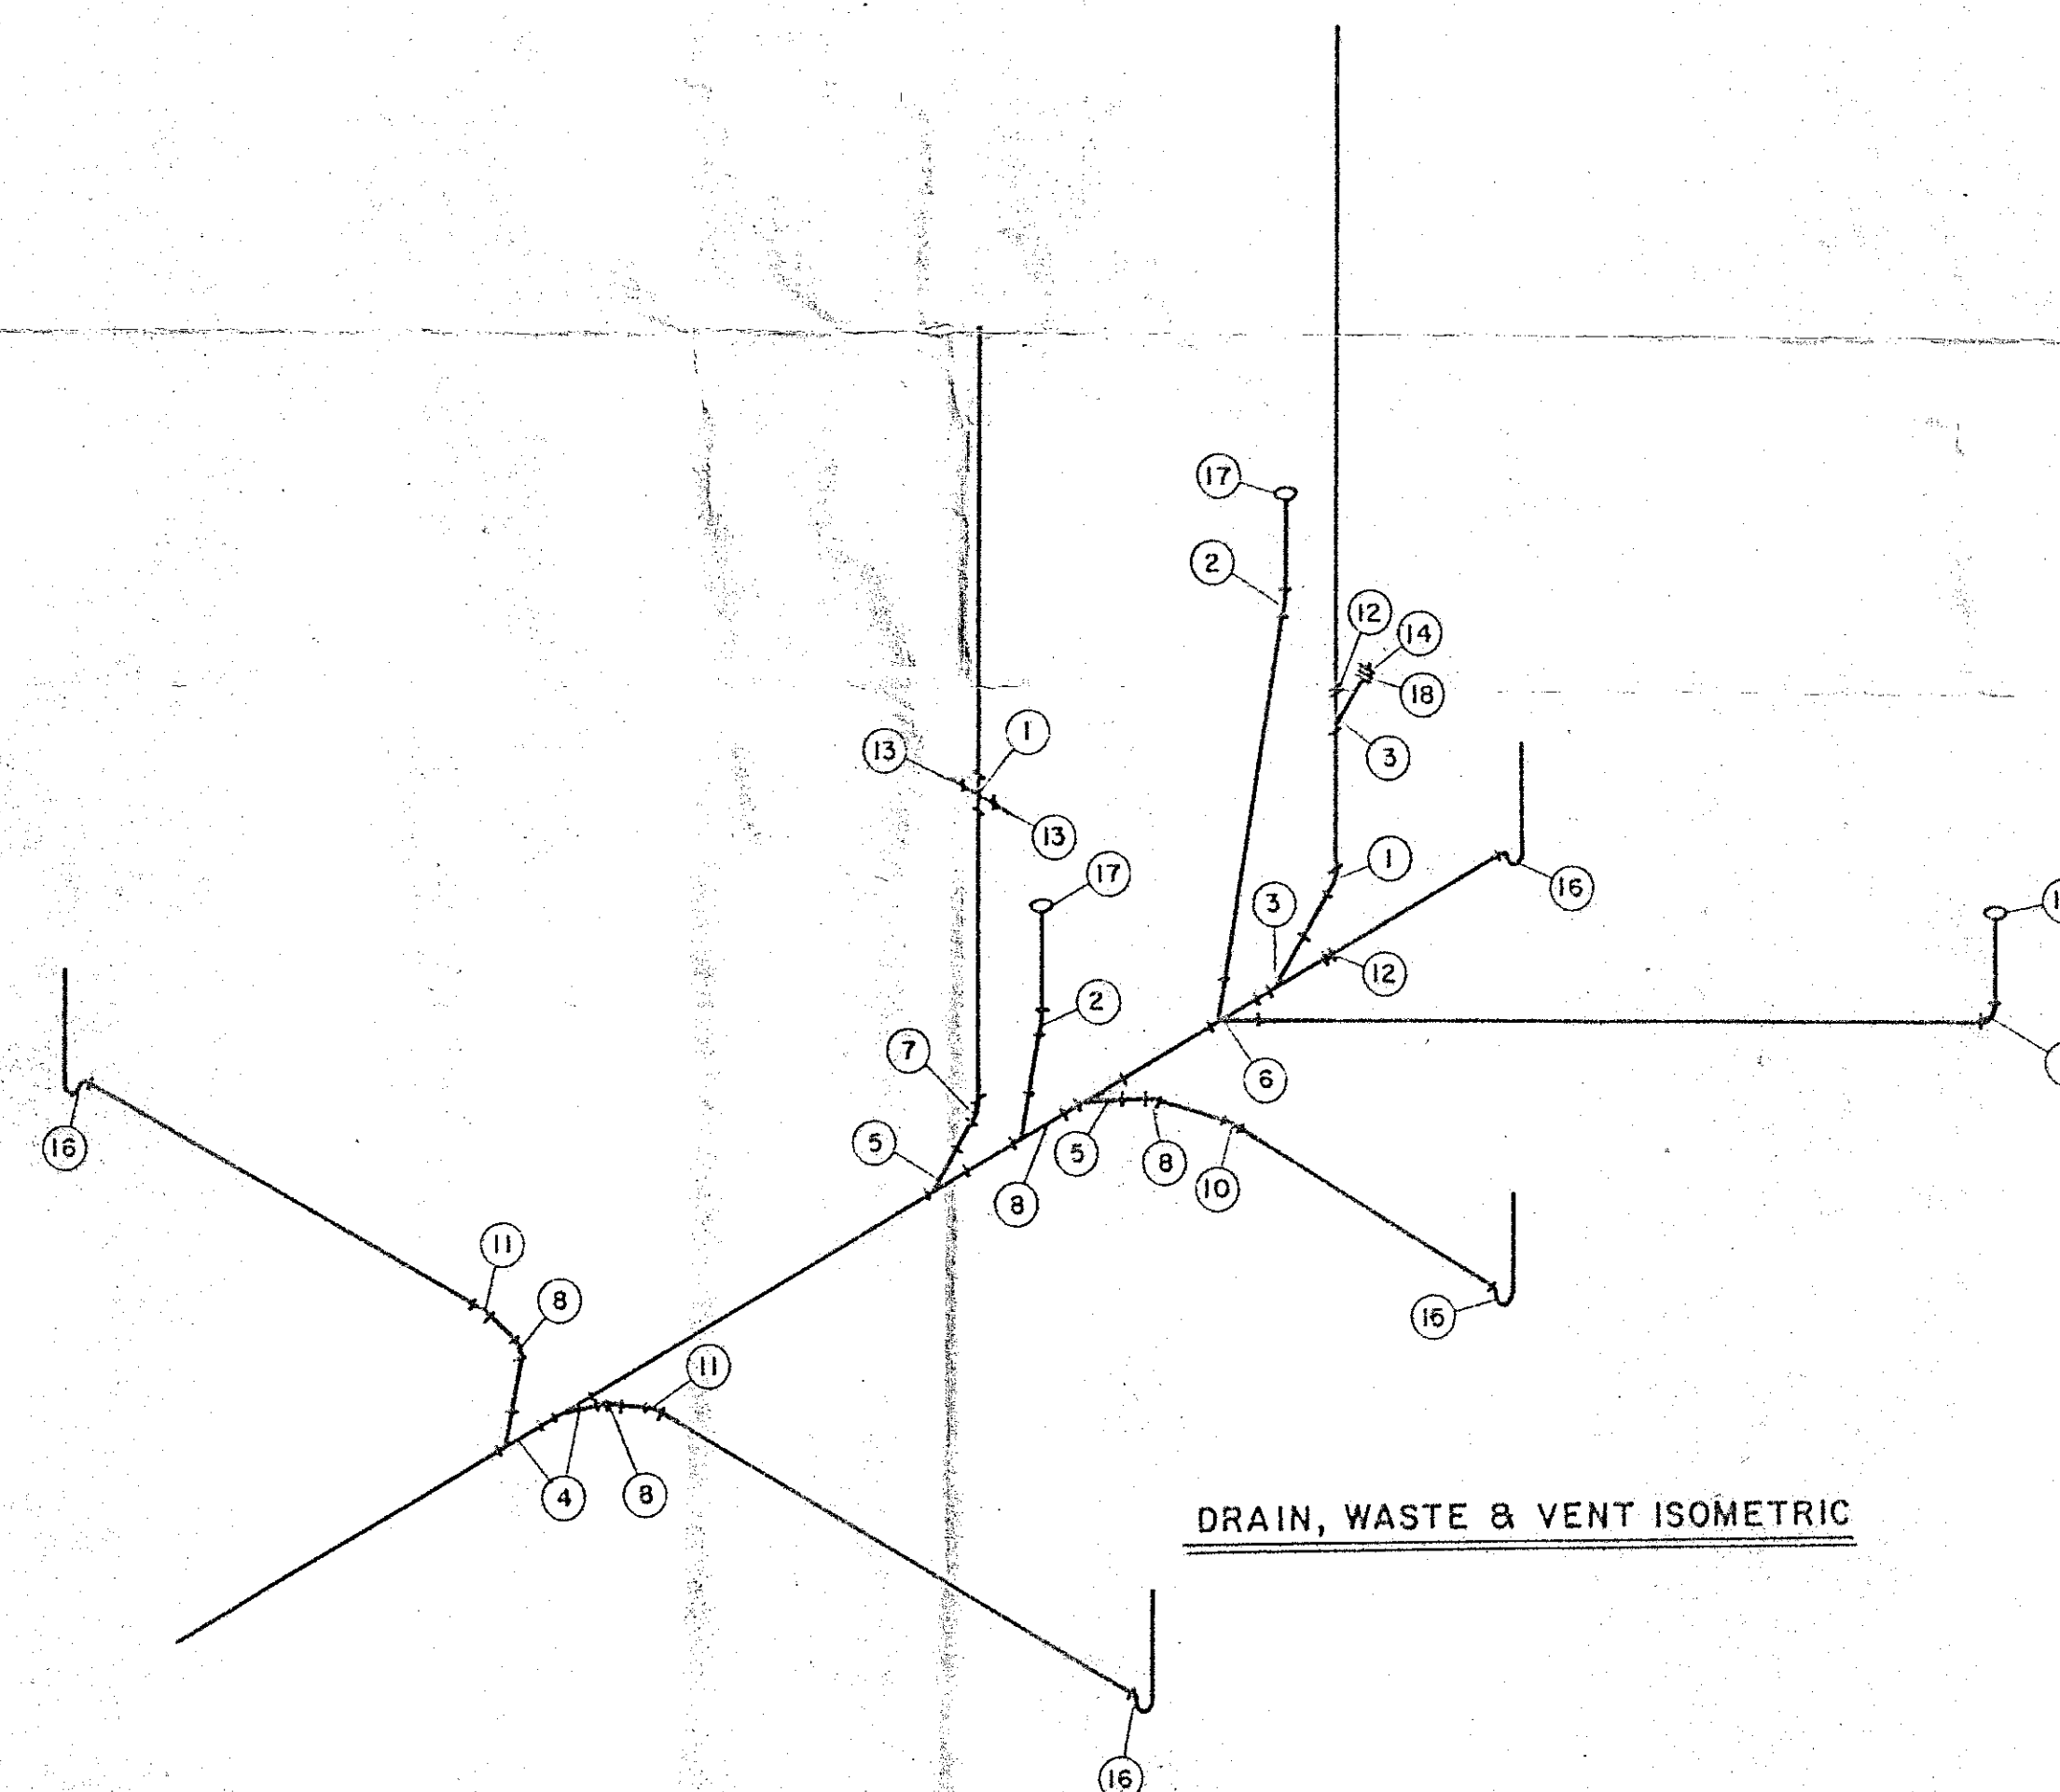

DRAIN, WASTE & VENT ISOMETRIC

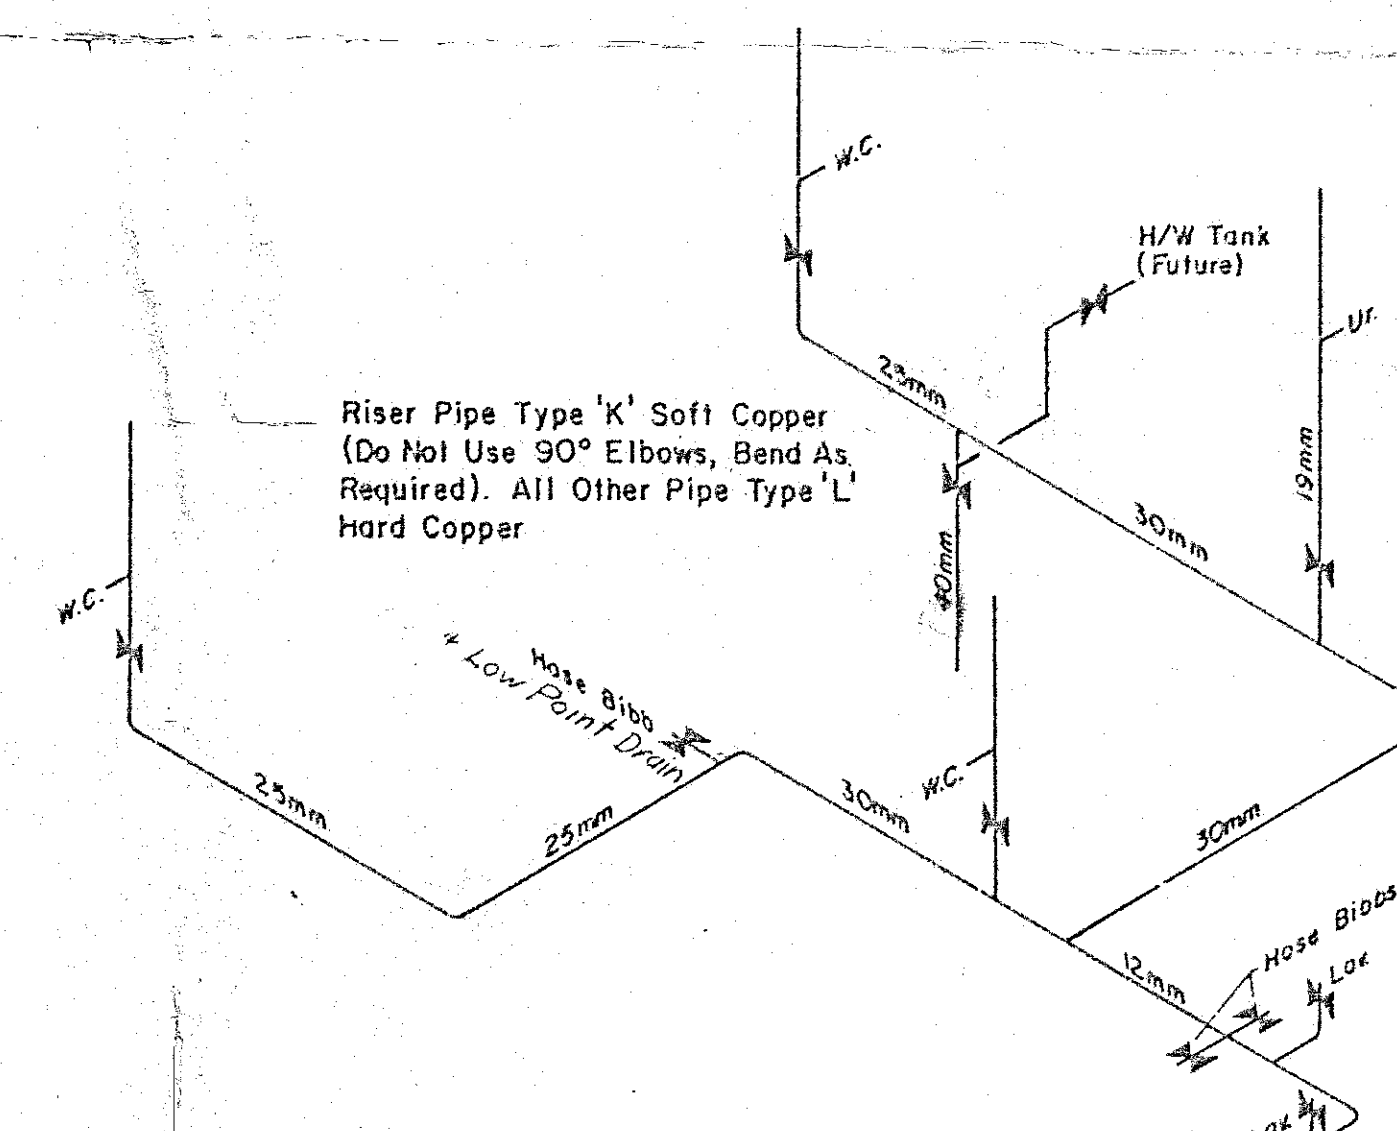

WATER DISTRIBUTION ISOMETRIC



THE PROVINCE OF BRITISH COLUMBIA
MINISTRY OF LANDS, PARKS AND HOUSING
PARKS BRANCH

--	--	