


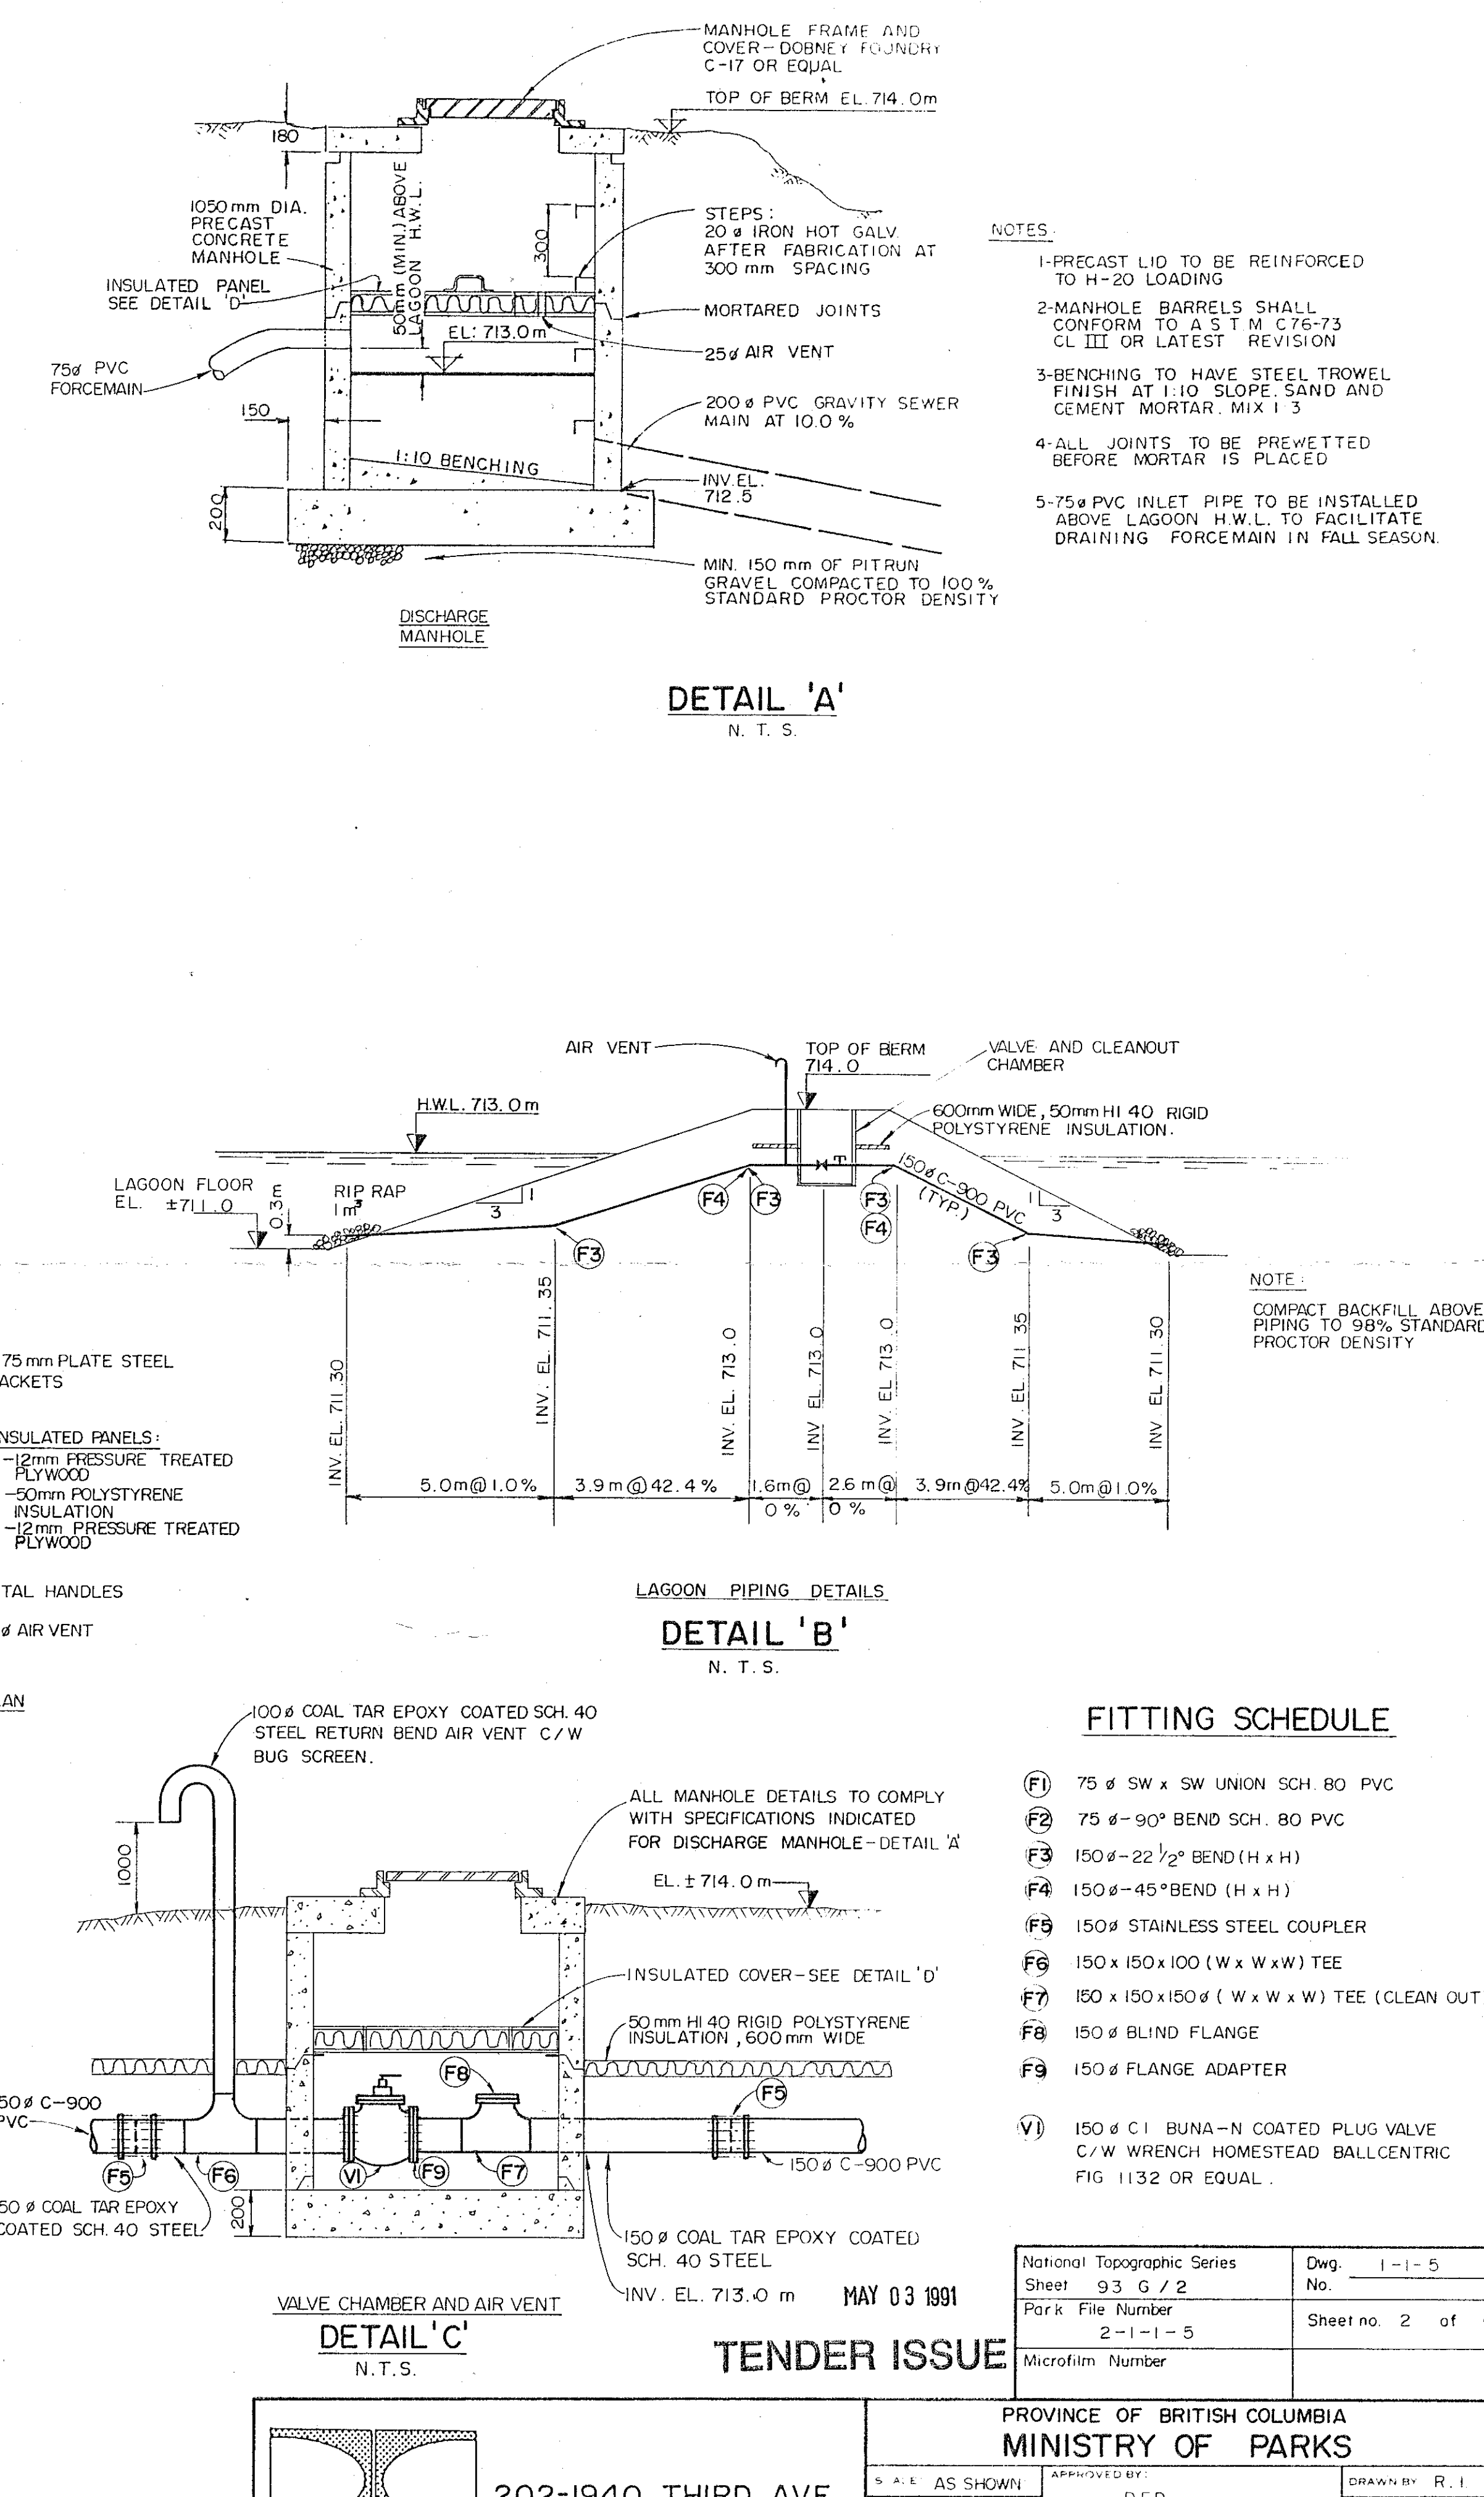

National Topographic Series Sheet 93 G / 2		Dwg. 1-1-5 No. _____
Park File Number 2-1-1-5		Sheet no. 2 of _____
Microfilm Number _____		

PROVINCE OF BRITISH COLUMBIA		
MINISTRY OF PARKS		
HOWN 1990	APPROVED BY DFD	DRAWN BY R. I
TEN MILE LAKE PROVINCIAL PARK		REVISED
SEWAGE DISPOSAL SYSTEM		
ON LAYOUT PLAN		DRAWING NUMBER G1090-06-C02