


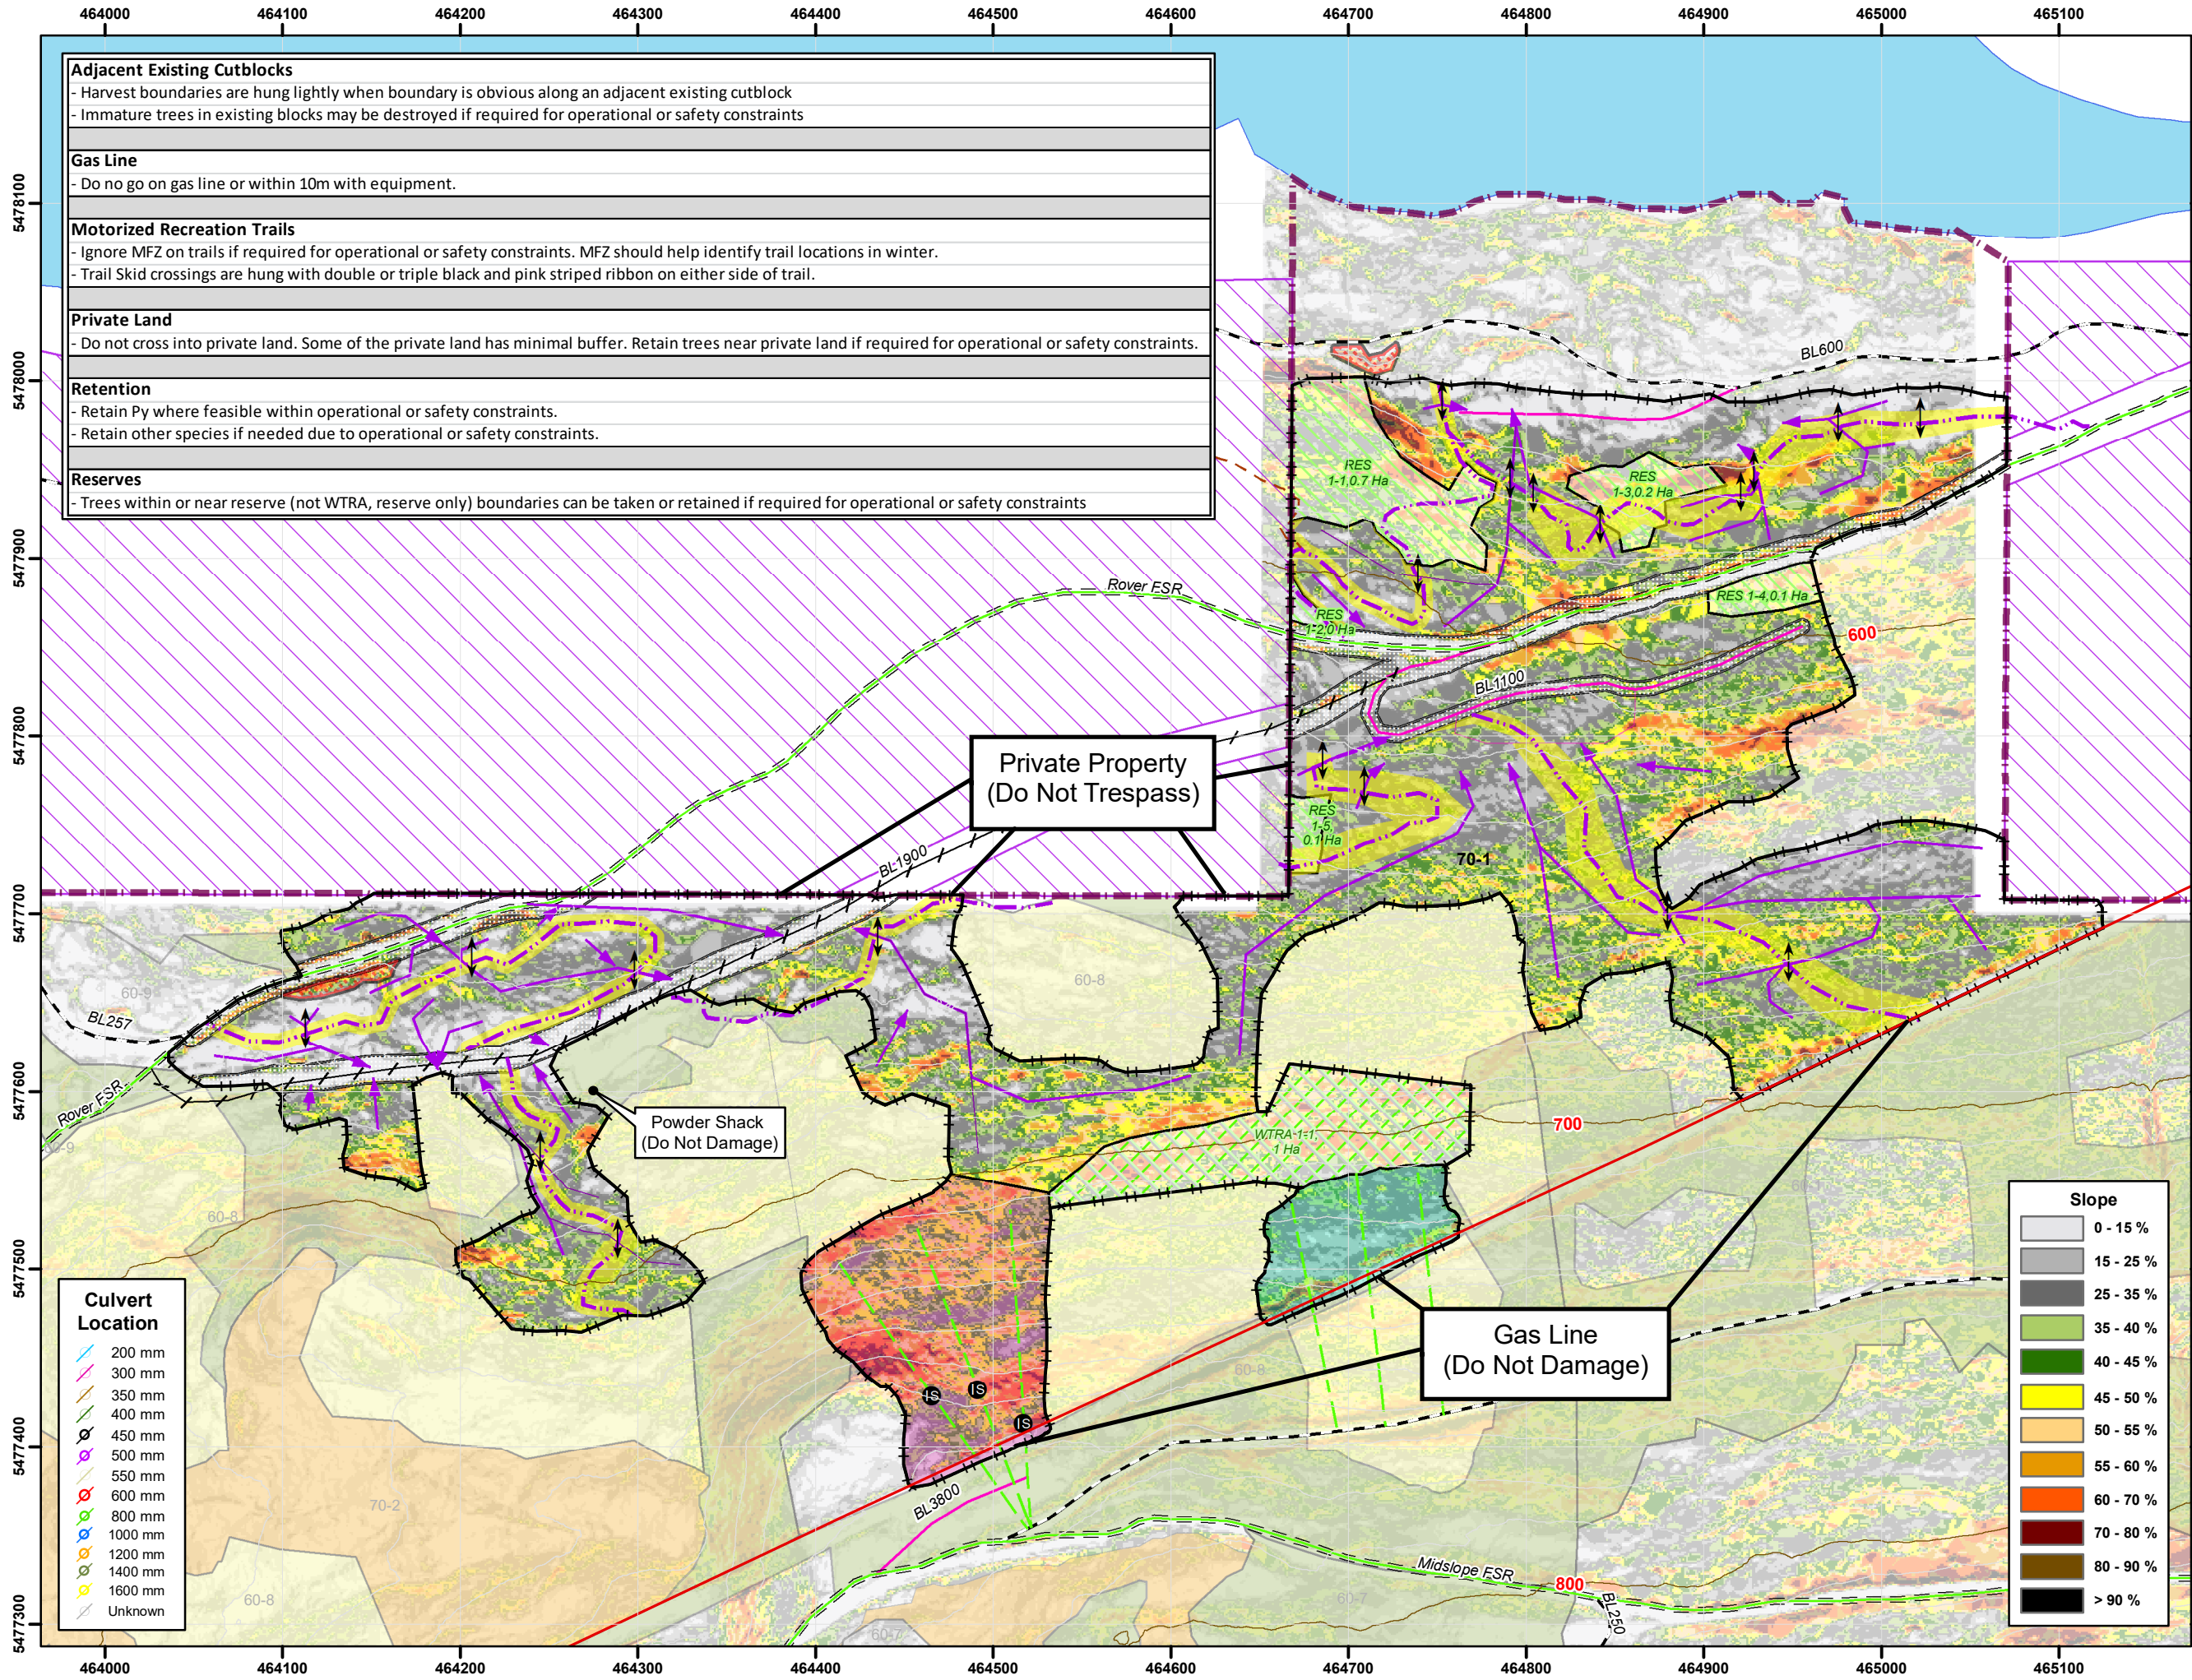

Adjacent Existing Cutblocks	
- Harvest boundaries are hung lightly when boundary is obvious along an adjacent existing cutblock	
- Immature trees in existing blocks may be destroyed if required for operational or safety constraints	
Gas Line	
- Do no go on gas line or within 10m with equipment.	
Motorized Recreation Trails	
- Ignore MFZ on trails if required for operational or safety constraints. MFZ should help identify trail locations in winter.	
- Trail Skid crossings are hung with double or triple black and pink striped ribbon on either side of trail.	
Private Land	
- Do not cross into private land. Some of the private land has minimal buffer. Retain trees near private land if required for operational or safety constraints.	
Retention	
- Retain Py where feasible within operational or safety constraints.	
- Retain other species if needed due to operational or safety constraints.	
Reserves	
- Trees within or near reserve (not WTRA, reserve only) boundaries can be taken or retained if required for operational or safety constraints	

Culvert Location	
	200 mm
	300 mm
	350 mm
	400 mm
	450 mm
	500 mm
	550 mm
	600 mm
	800 mm
	1000 mm
	1200 mm
	1400 mm
	1600 mm
	Unknown

Slope	
	0 - 15 %
	15 - 25 %
	25 - 35 %
	35 - 40 %
	40 - 45 %
	45 - 50 %
	50 - 55 %
	55 - 60 %
	60 - 70 %
	70 - 80 %
	80 - 90 %
	> 90 %

HARVEST PLAN MAP

CP: 70 Block: 1

Forest License: A30172
Timbermark: FE6070
NAR: 17.0 Ha NET



"Take Care Of The Land,
And The Land Will Take Care Of You."

	Gross Area: 20.9 Ha
	HU 1: Ground System - Clear Cut: 14.8 Ha NET
	HU 2: Skyline - Clear Cut: 1.7 Ha NET
	HU 3: Cable - Clear Cut: 0.6 Ha NET
	WTRA: 1.0 Ha NET
	Reserve: 1.1 Ha NET
	PAS: 1.7 Ha NET

Lat/ Long Ref: 49°27'4.67"N 117°29'19.83"W	
Mapsheet: 082F 043	
Elevation (min / max): 550/775 meters	

Chart Boundary	Private Land
Adjacent Prop. Block	TFL23 Bndy
Exist/Prop. Road	Prop. Temp Road
Existing Trail	Prop. Skid Trail
Exist/Prop. Landing	Rec. Trail


Highway	Bridge	FSR
Stream	NCD	Draw
Wet Area	Lake	Wetland
Slope Break	Ridge	Bench

Machine Free Zone (5m)	Slope/Skid Direction
Intermediate Support	Tower Setting
GPS/FC Station	Reach Break
Slope 35-45%	Slope 45+%
BEC	Community Watershed
Designated Crossing	Immature Stocking Status
Other Tenure Trail	Mature Stocking Status
Gas Pipeline	To Be Harvested Stocking Status
Deflection Line	Mature Yarding Corridor



Declination: 15' E

1:3,500

 

North American 1983 CSRS UTM Zone 11N

Drawn By: whitneyw

Date: 11/7/2018