

- LEGEND

Boundaries

TFL Boundary

Cutback Boundary

Falling Corner

Adjacent Proposed Cutback

Special Management Zone

TAUP

Standard Unit

Eco - Units

Harvest Systems / Features

Hoe Chuck

Grapple

Helicopter yarding

Individual Harvest Trees

Yarding Features

Log Landing

Hoe Trail

Stream Crossing

Hel Drop Zone

Management Zones

Tree Crown Modification

Special Management Zone

High Sensitivity Soils

Reserve Zones

Part 13 Protected Area

Wildlife Tree Patch

Retention Area

Machine-Free Zone

Riparian Reserve Zone

Riparian Features

Fish Stream (S1-S4)

Non-Fish Stream (S5, S6)

Non-Classified Drainage

Fish Sensitive Zone

Riparian Reserve Zone

Fish Barrier

Reach Break

Fly Trap

Roads

Haul Road

De-activated Road

Proposed Road

Road Station

Adjacent Proposed Road

Existing Road for Permit

Road Construction

Full Bench Cut

Large Fill

Special Road Instructions

Sleep Design Grade

Re-activation Road Works

Pit

Spill Site

Culverts

CMP

WEC

Bridge

Major Bridge

Waterbar

Contours

Index contour

Intermediate contour

Resource Features

Bear Den

Bird Nest

Wildlife Tree

Karst

CMT

Permanent Sample Plot

Other Features

Logged cutback

Green-up achieved

Wet Land

Lake

Windthrow


Rock Bluff

Side

Gully

Hel Pad

AWUN53
McCLINTON BAY

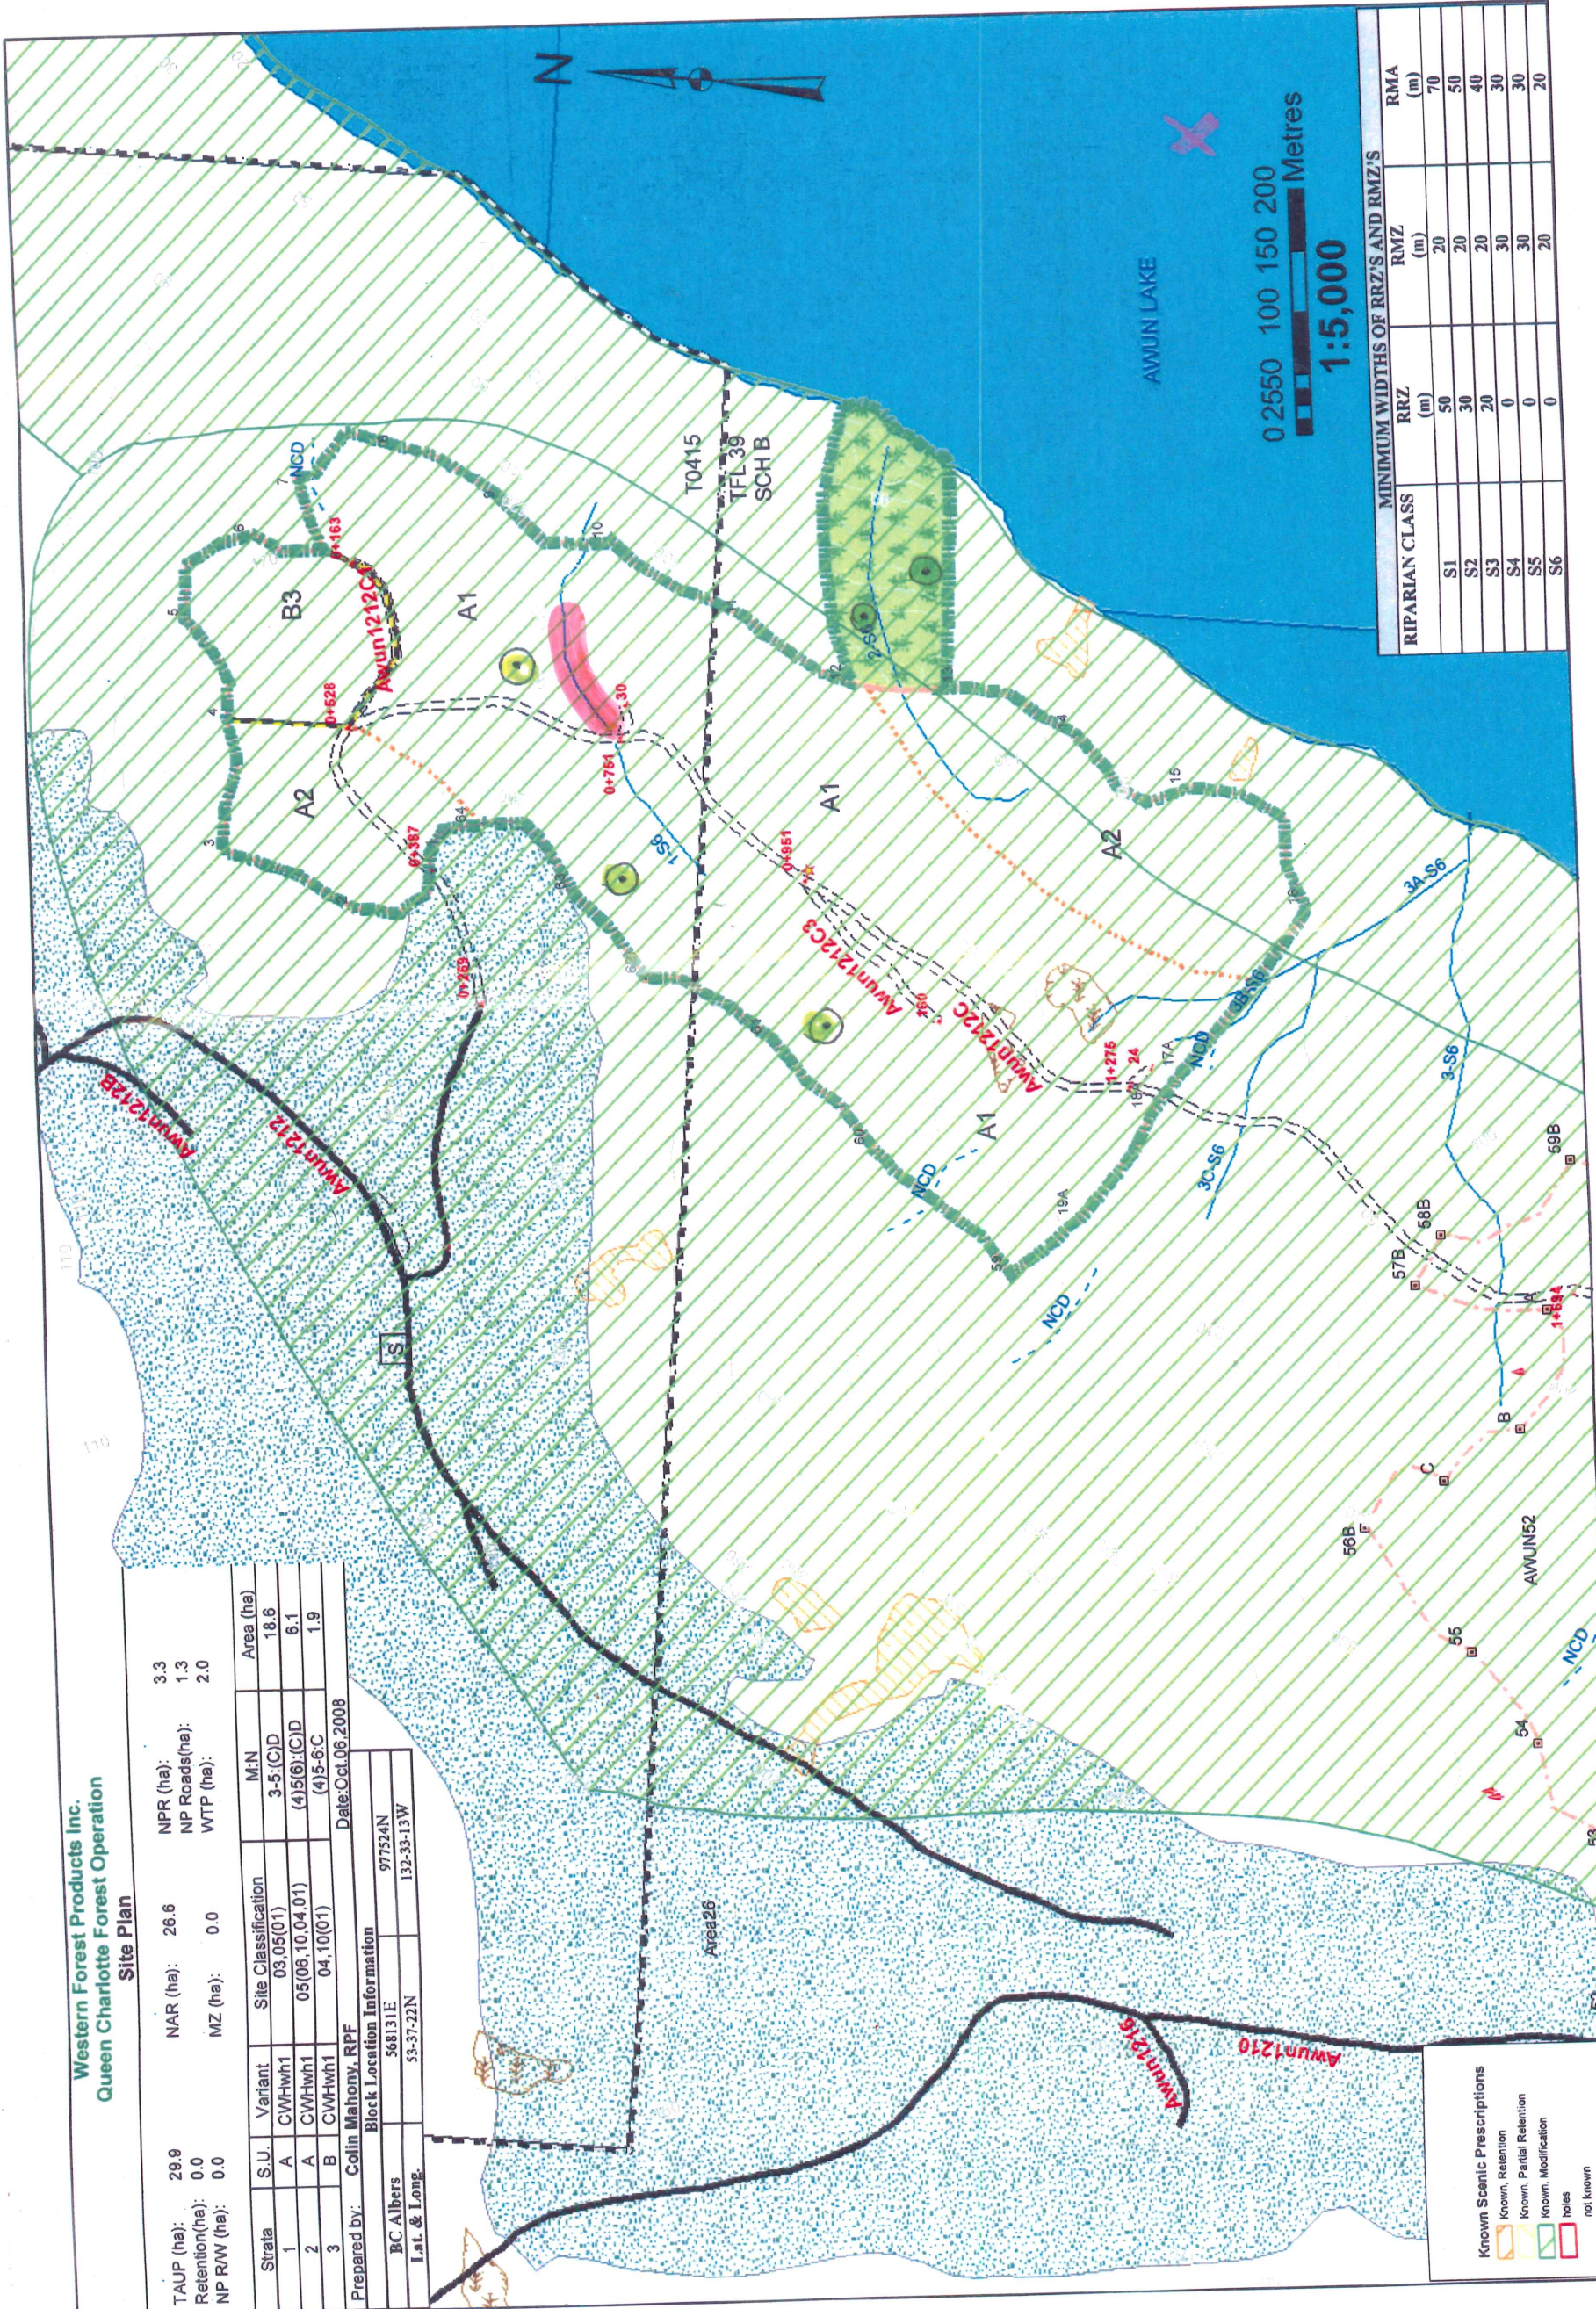

SITE PLAN

Western Forest Products Inc.
Queen Charlotte Forest Operation
Site Plan

TAUP (ha):	29.9	NAR (ha):	26.6	NPR (ha):	3.3
Retention(ha):	0.0	MZ (ha):	0.0	NP Roads(ha):	1.3
NP RW (ha):	0.0			WTP (ha):	2.0
Strata	S.U.	Variant	Site Classification	M:N	Area (ha)
1	A	CWH-wh1	05.05(01)	3-5:(C/D	18.6
2	A	CWH-wh1	05.06.10.04.01)	(4)5(6):(C/D	6.1
3	B	CWH-wh1	04.10(01)	(4)5-6:C	1.9
Prepared by: Colin Mahony, RPF Date: Oct. 06, 2008					
Block Location Information					
BC Albers	568131E	977524N			
Lat. & Long.	53-37-22N	132-33-13W			