


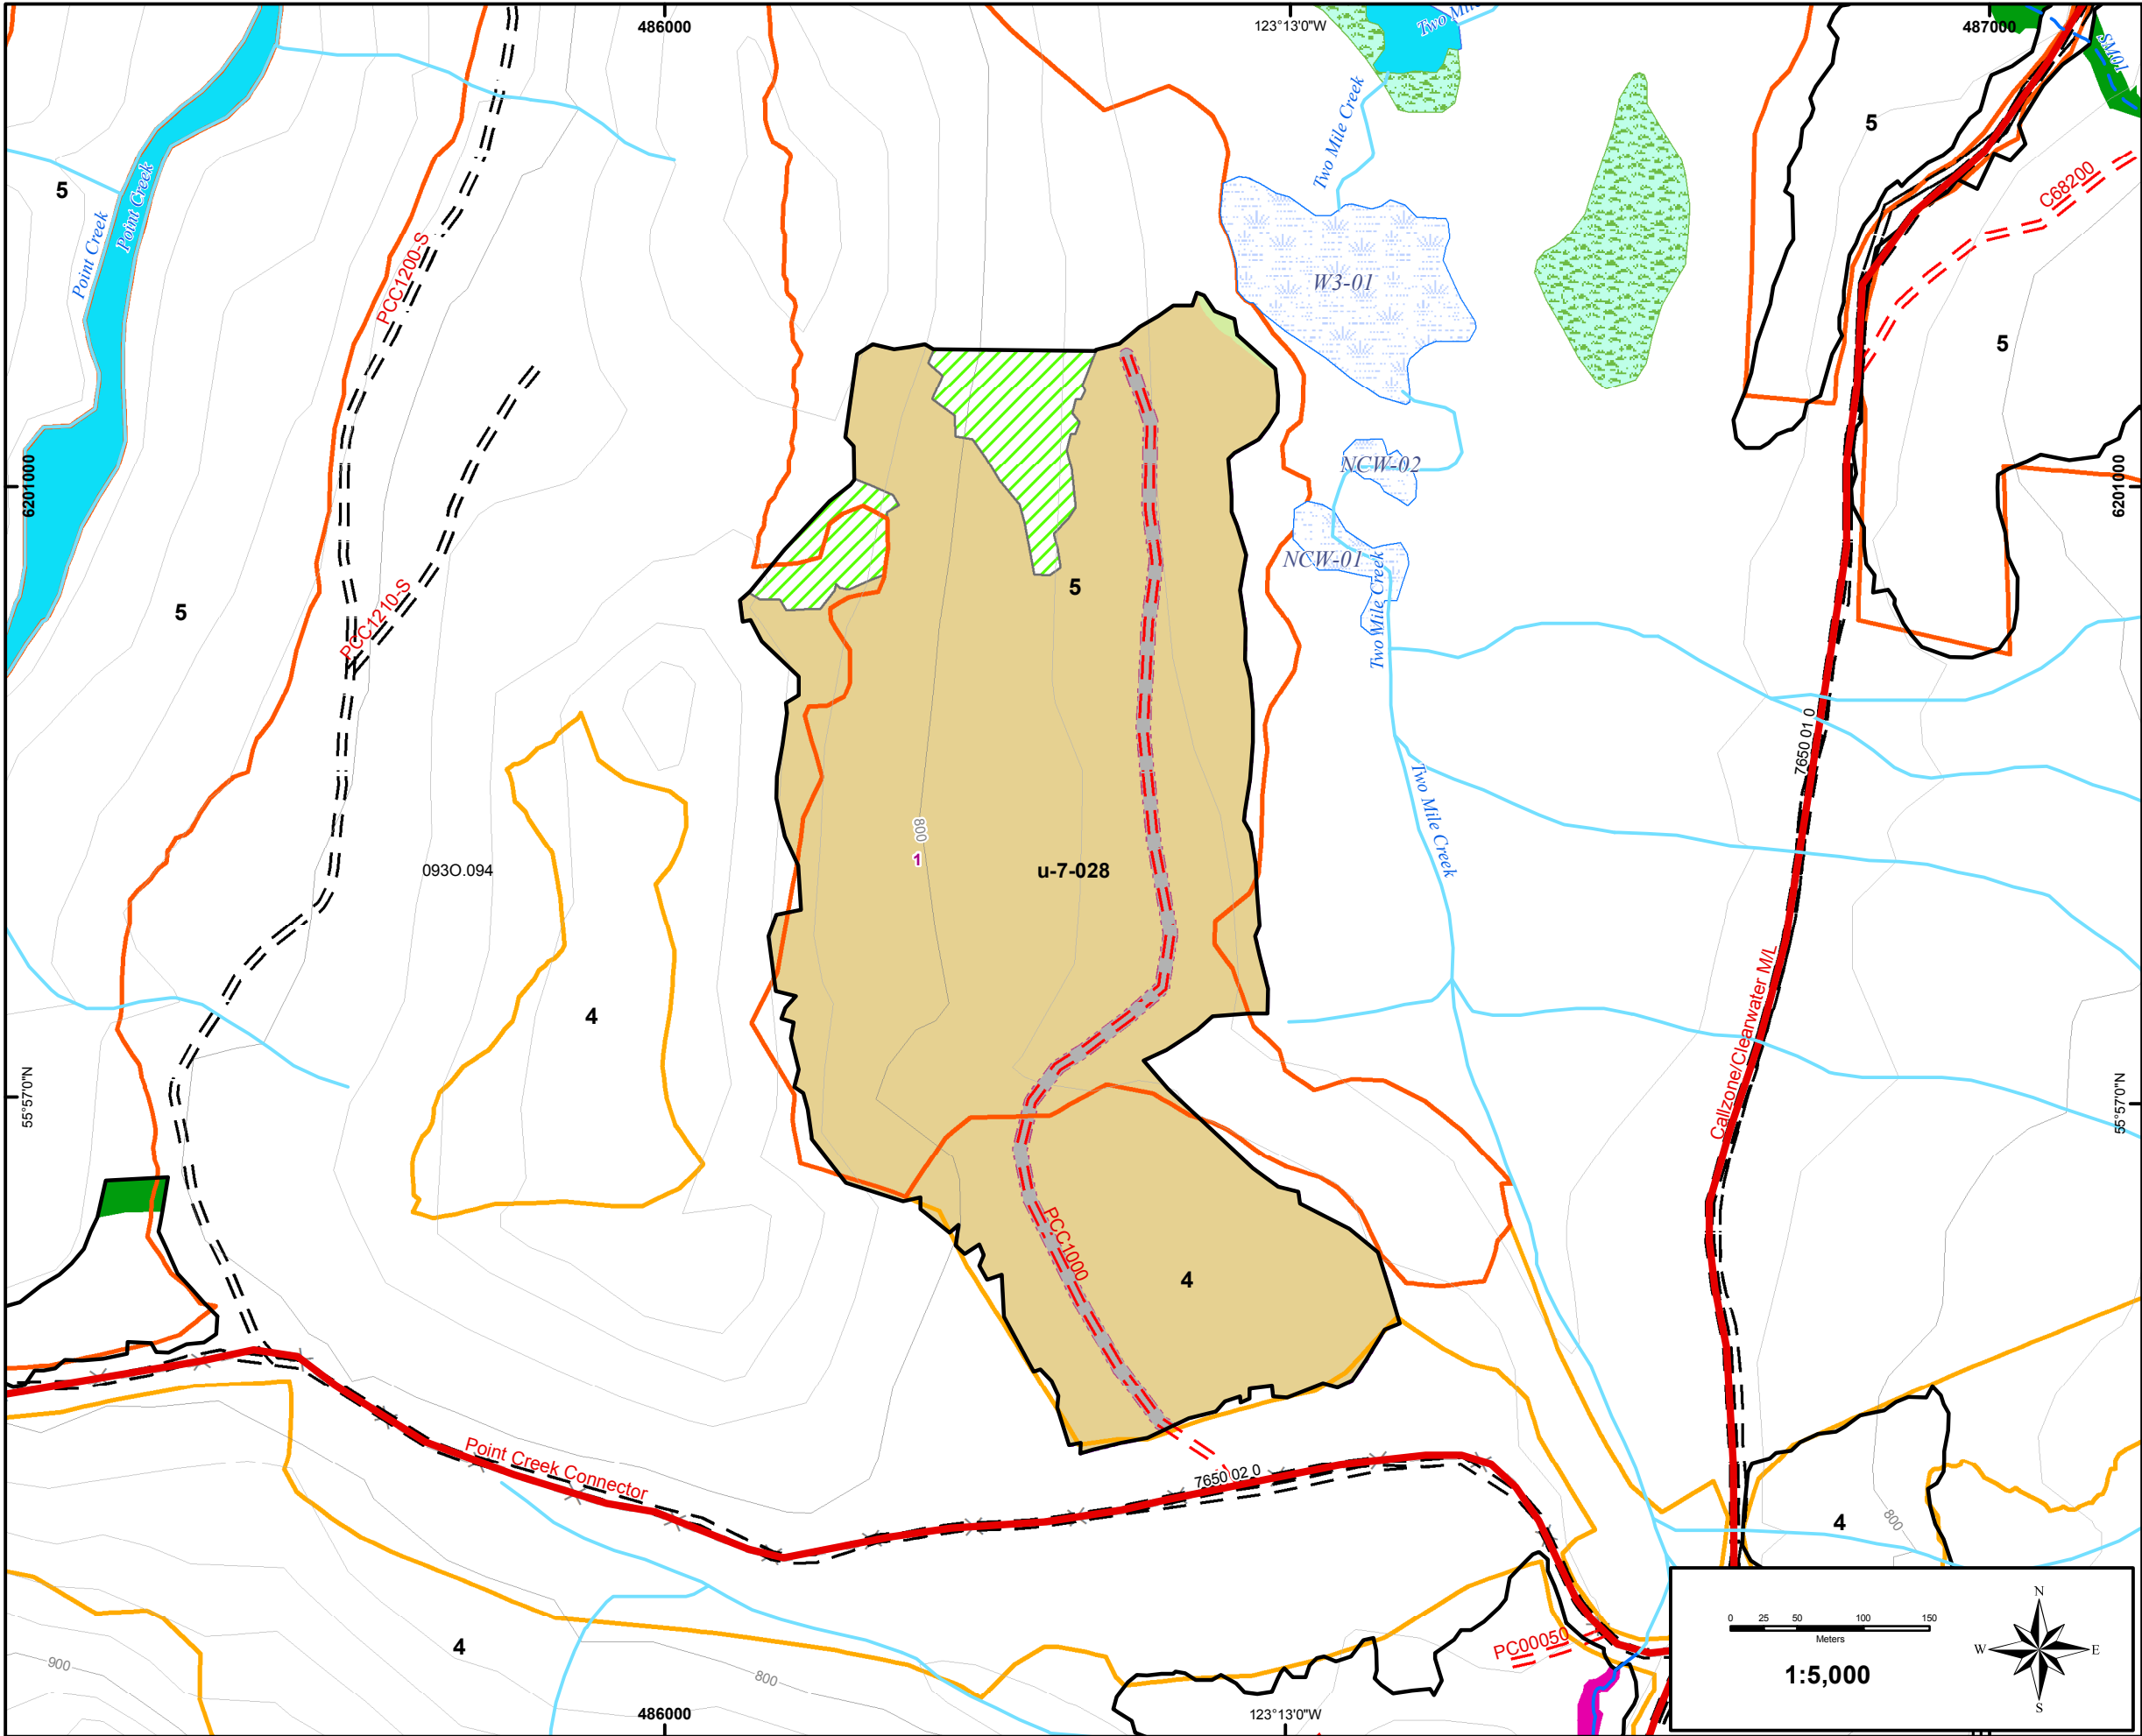

Site Plan

F.L.: A15385 CP: B05 Block: 6036

Region:	Northern Interior	Mapsheet:	0930.094
District:	Mackenzie	Latitude:	55 57 06
Op Area:	CLEARWATER	Longitude:	123 13 10
Plotted By:	IFS	Min Elev:	750
Plot Date:	11/06/2018	Max Elev:	840

Gross Area	NAR	Reserve	NPUNN	NPNAT
26.1	23.5	1.7	0.9	0.0

Block Features

- Non-Productive
- Wildlife Tree Retention Area
- Old Growth Management Area
- Non-Productive Swamp
- NP Unnatural
- Machine Free Zone
- Riparian Management Zone
- Riparian Reserve Zone
- Special Management Zone
- Ecology Unit
- Harvest Started
- Planned Block
- Regen / Free to Grow
- Parks

Existing

Proposed

Removed

Bridge

Culvert

Designated Crossing

Road Station

Reach Break

Terrain Features

- Lakes and Rivers
- Classified Streams
- Unclassified Streams
- NCD
- Contours (20m)
- Esker
- Gully
- Ridge / Dropoff
- Slide
- GPS Wetlands
- Wetlands

Roads

- Constructed
- Proposed
- Deactivated
- Permitted Roads
- Trail

Point Features

- Old Slide
- Rock
- Mineral Lick
- Culturally Modified Tree
- Nest
- Den
- Claim Post

Migratory Bird Rank

4

5

6

UWR

Conditional Harvest

No Harvest

Standard Unit Summary

SU	Description	Area
A	PROD	23.5
T	WTRA	1.7
Z	NPUNN	0.9

Ecology Unit Summary

Eco Unit	Site Series	Area
1	SBSwk2 05/100	25.3

Conifex Mackenzie Forest Products Inc.
Mackenzie Woodlands
PO Box 250, Mackenzie, BC V0J 2C0