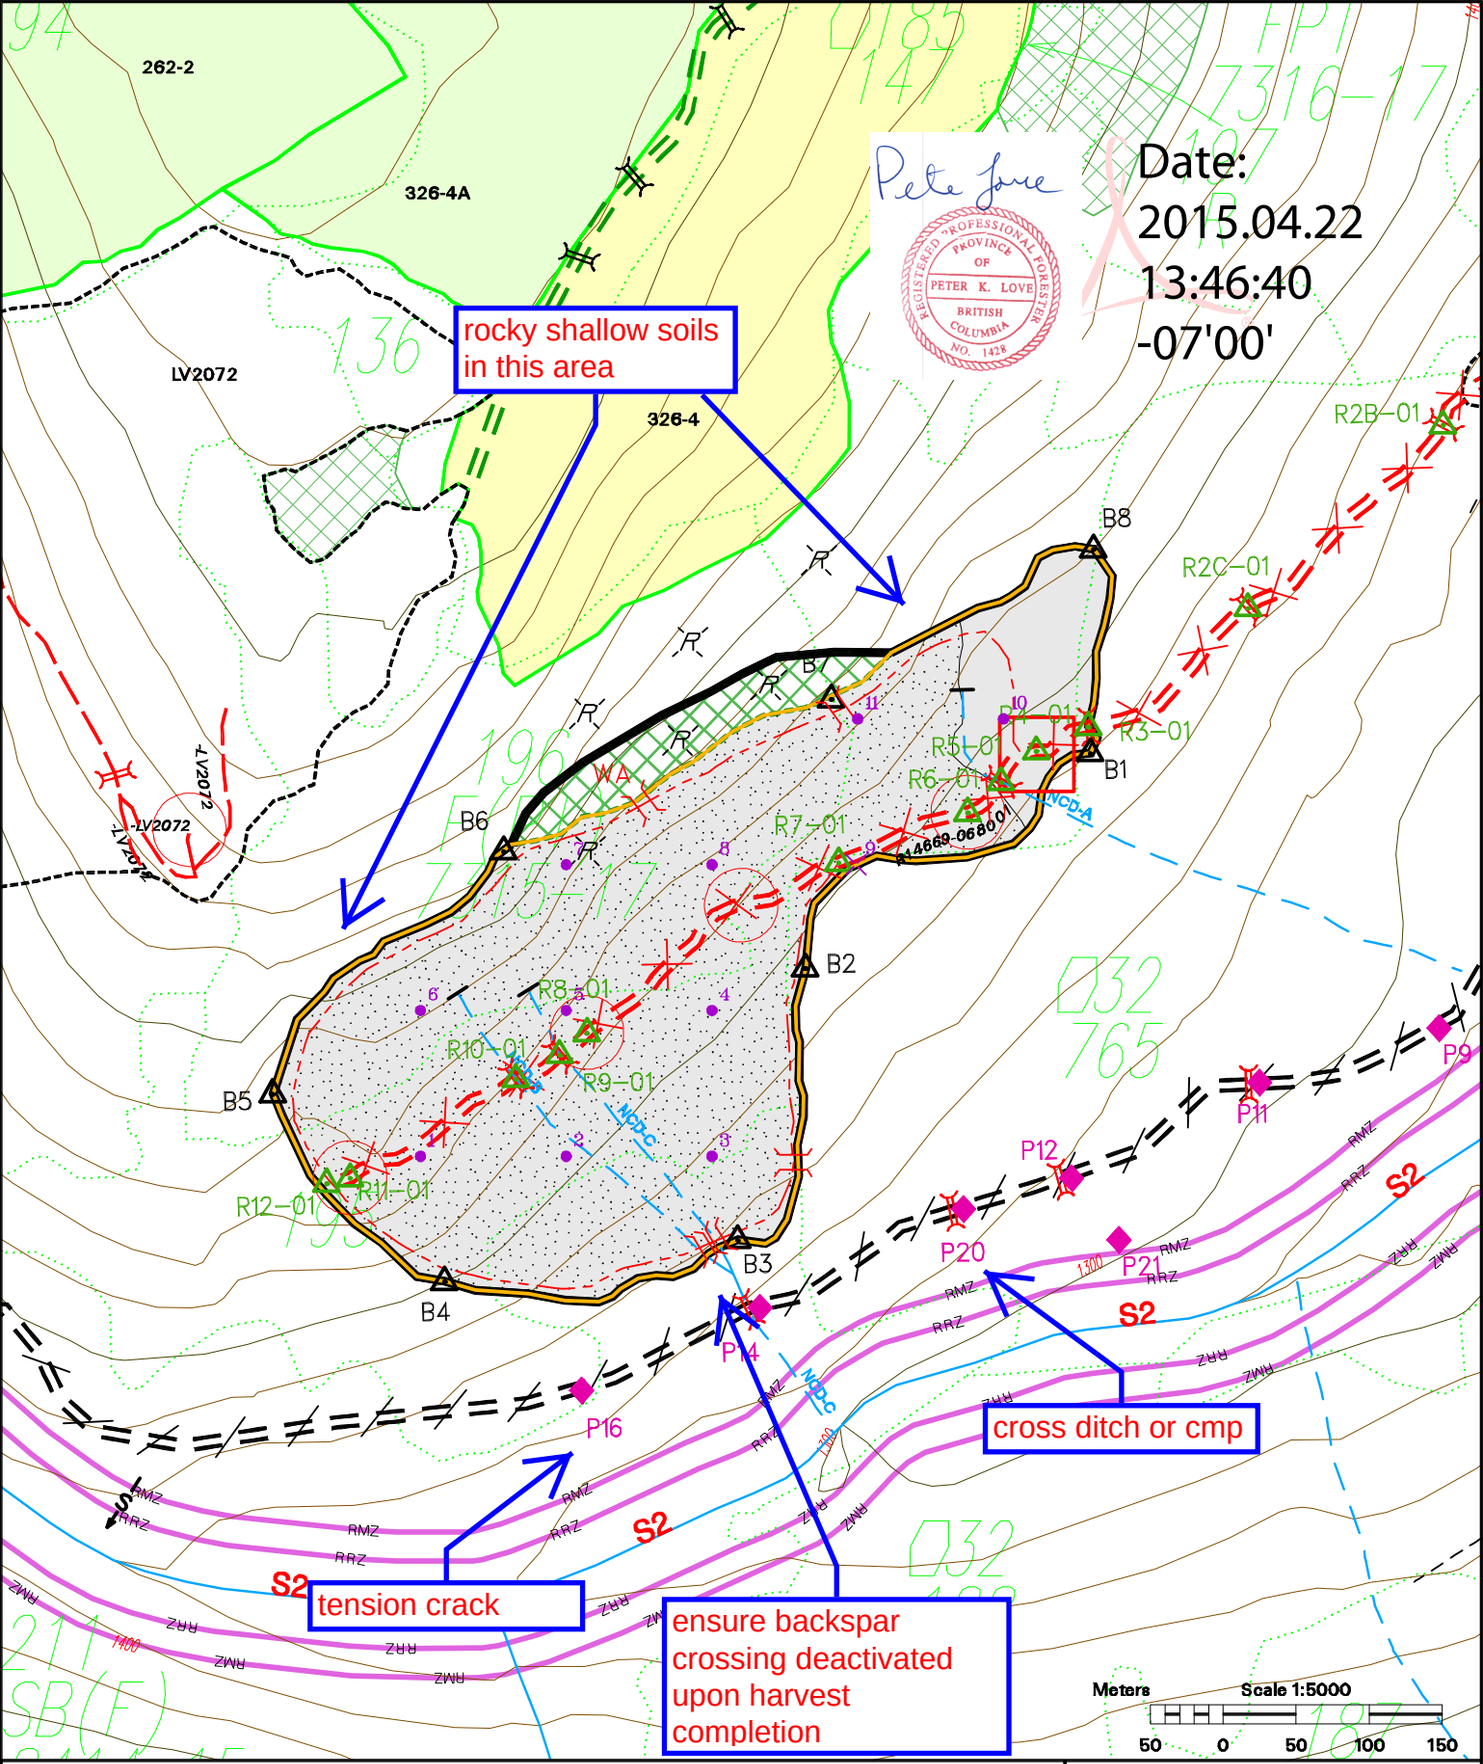


Site Plan 921-LV2310

BLOCK GROSS AREA	PAS ROAD RP-OTHER | FSR
FALLING BOUNDARY	PAS ROAD NS | PROP
SU BOUNDARY	PAS ROAD RP | CP
PROPOSED BLOCKS	TAS ROAD NS | PROP
LOGGED or PLANTED	TAS ROAD RP | CP
FREE GROWING or GREENED UP	TRAIL FORWARD | EXIST | SKID
OTHER LICENSEE BLOCK	DEACTIVATION TEMP | PERM | REHAB
WILDLIFE TREE PATCH	PROP. DEACTIVATION TEMP | PERM
ENHANCED RIPARIAN RESERVE	SKID BRIDGE | CULVERT
OGMA | RARE OGMA	TOWER LANDING | TEMP
CABLE AREA	LANDING (EXIST | PROP | R/W | TEMP)
SELECTIVE HARVEST	POWERLINE
SOIL SENSITIVE AREA	DROPOFF
LAKES | WETLANDS	GULLY | RIDGE
STREAMS | NCDs	ROCK | SLIDE | BLOWDOWN
POD (DOMESTIC | NON-DOMESTIC)	SWAMP | TREED-SWAMP | NP
LAKE MANAGEMENT ZONE	GEOTECH WAYPOINT | LEAVE TREE
RIPARIAN RESERVE ZONE	CRUISE LINES | PLOTS
RIPARIAN MANAGEMENT ZONE	
SPECIAL MANAGEMENT ZONE	
RANGE FENCE (red = proposed)	
CATTLE GUARD | GATE	

TOLKO INDUSTRIES LTD.

LICENCE NUMBER		PERMIT	
A74912		921	
REGION:	24	DISTRICT:	DOS
COMPARTMENT:	14	LANDSCAPE UNIT:	Upper
OP AREA:	West Bruer	OPENING #:	
UTM - EASTING:	378752	UTM - NORTHING:	5537013
LATITUDE:	49° 58' 21"	LONGITUDE:	-118° 43' 7"
NAD:	83	UTM ZONE:	11
MAPSHEET:	82E097	CONTOUR INTERVAL:	10m
SCALE:	1 : 5000	PLOT FILE NAME:	921-LV2310_sp.hp2
DATE:	22 Apr 15-12:14 PM	MAPPER:	DC
GIS LINK:	601641	LAYOUT:	Pat and

BLK.	S.U.	BGC ZONE	SITE SERIES	AREA (ha.)
LV2310	A	ICHmk1	01-	12.3
NP NAT				0
NP UNN				0.7
WTP				0.9
TOTAL:				13.9

N

SCALE: 1 to 5000 8.5 X 14

OKANAGAN REGIONAL WOODLANDS:	(250) 547-2111
INITIAL FIRE REPORTING:	1-800-663-5555
AIR AMBULANCE:	911
PROVINCIAL EMERGENCY PROGRAM (SPILLS):	1-800-663-3456
WORKSITE COORDINATES:	49° 58' 21" -118° 43' 7"