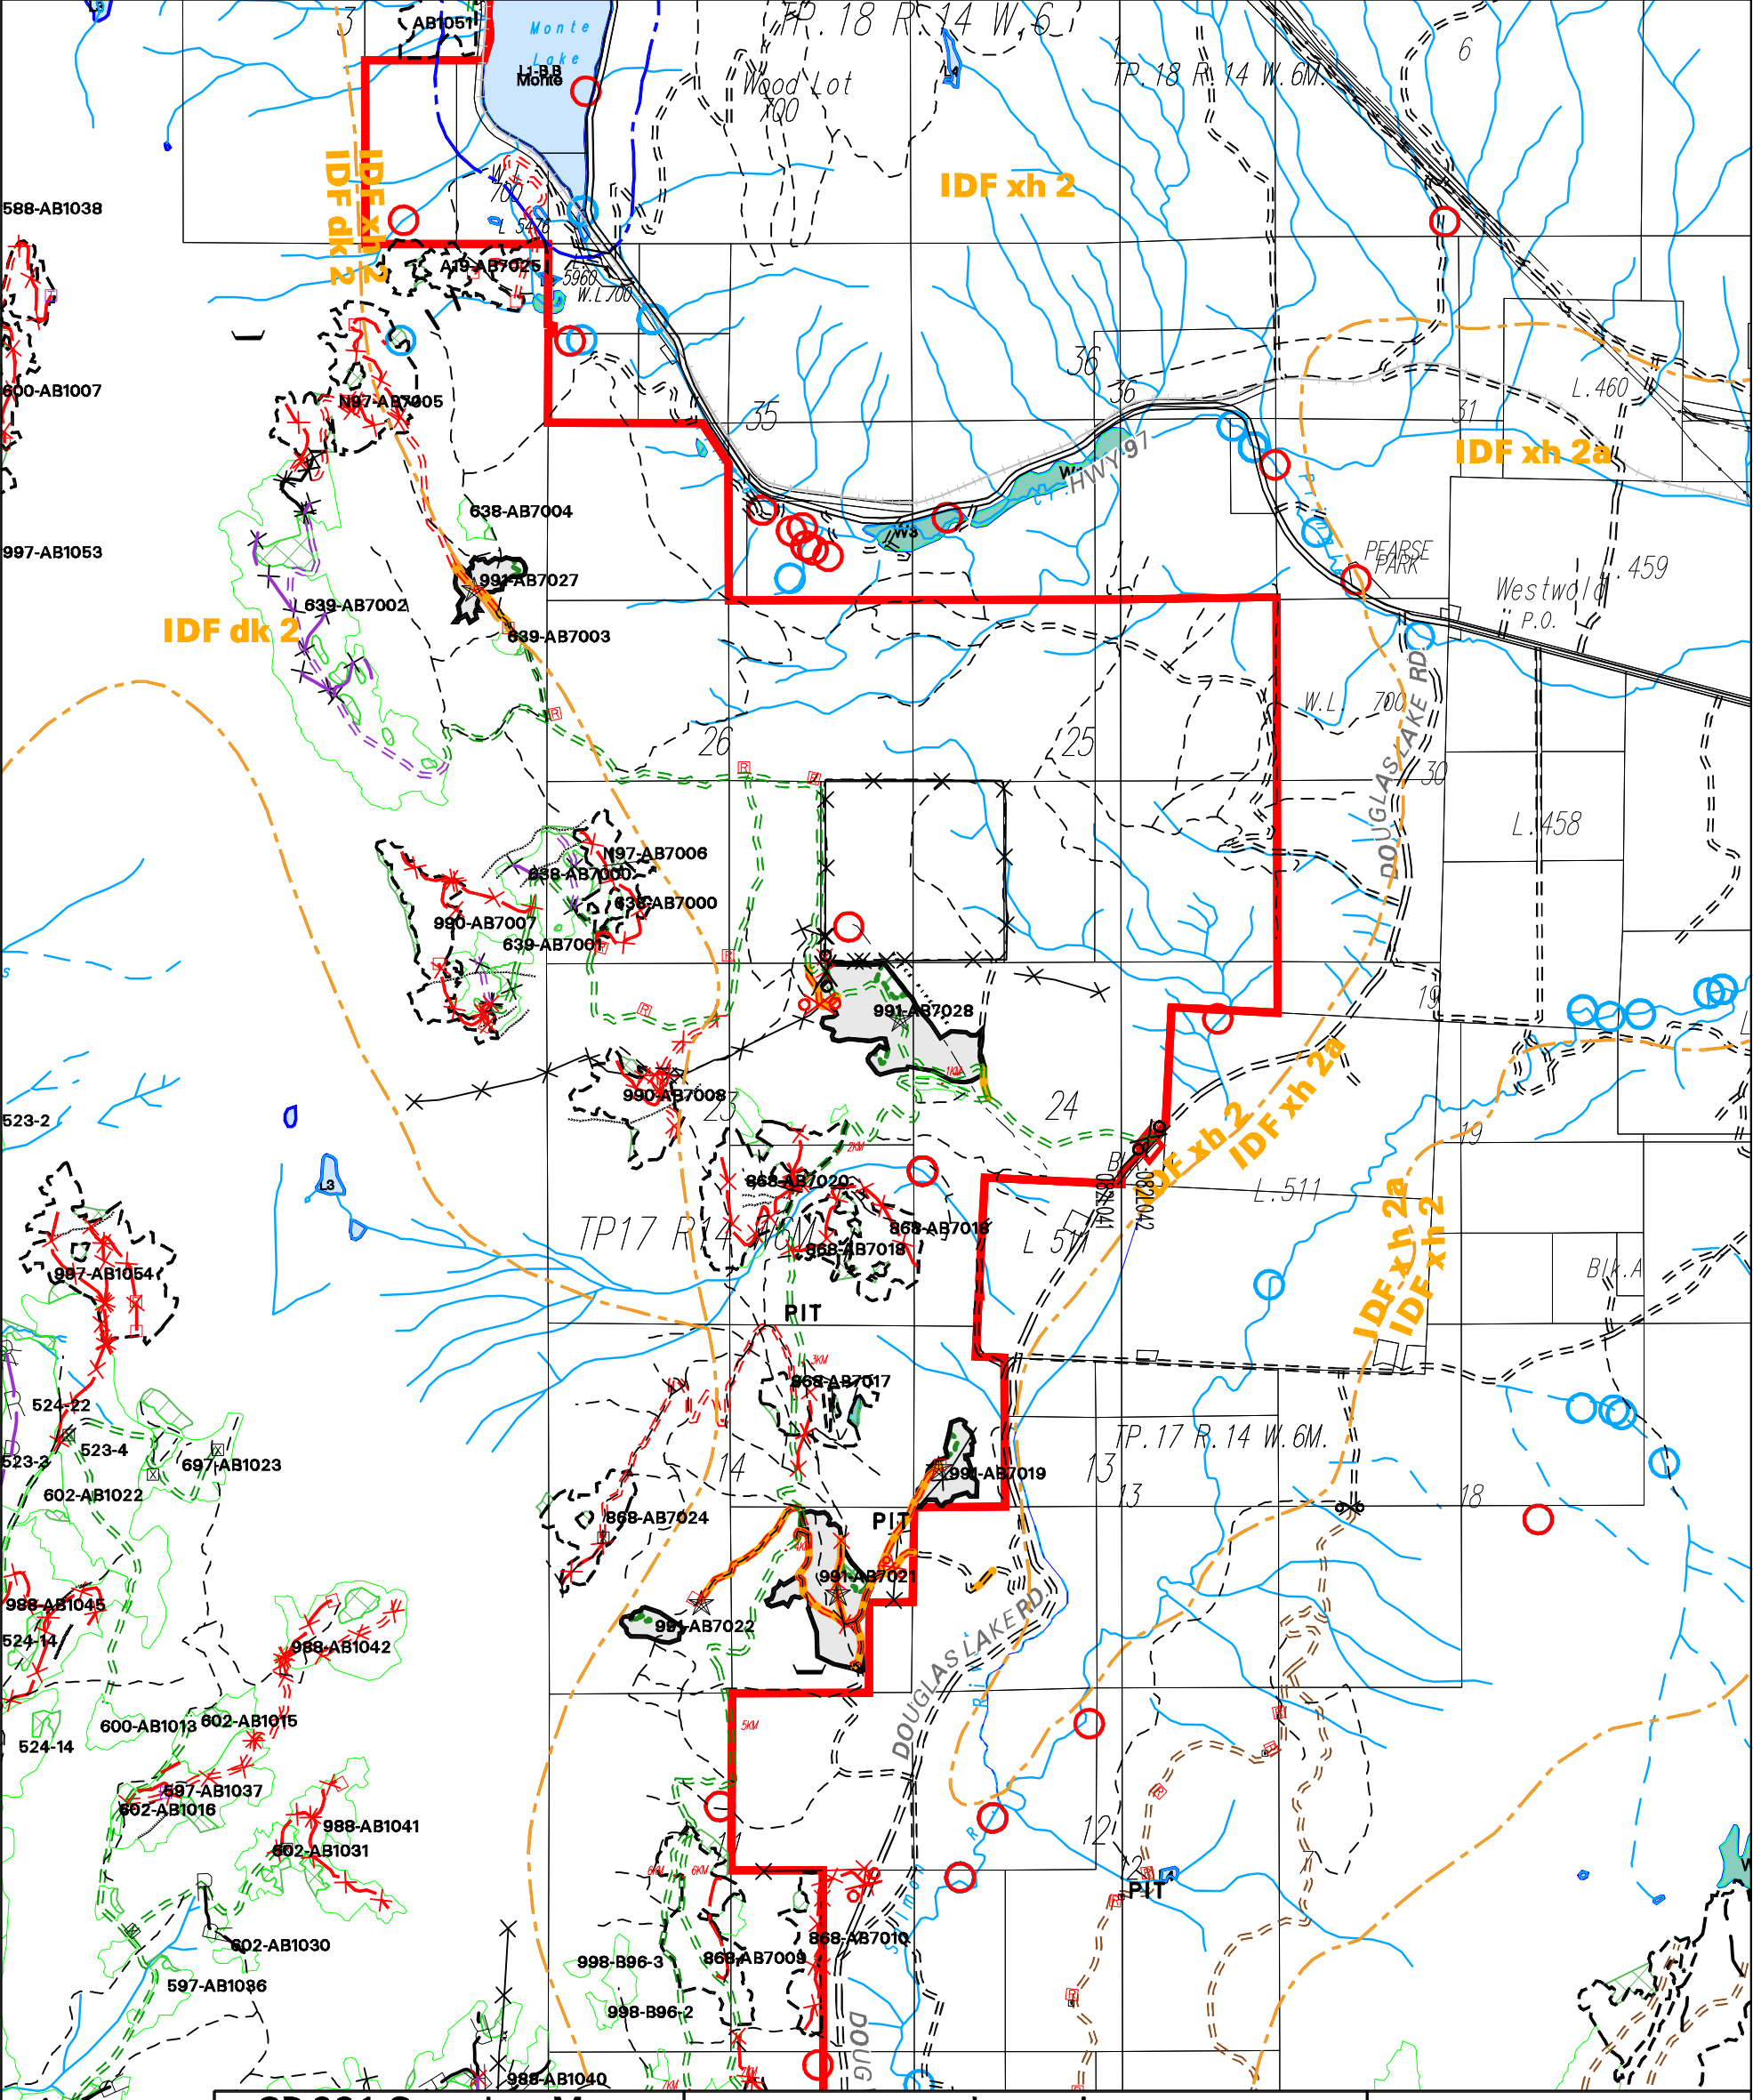


CP 991 Overview Map

Road Details

Road Section	Road Types
	APPRAISAL SECTIONS
	EXISTING - INFO ONLY
	COMMON HAUL POINT
	CUT-BLOCK MID-POINT
	STUMPING AREA
	SKIDDER SWING
	SKYLINE
	CABLE
	PARTIAL CUT/SELECTIVE
	HELICOPTER LOGGING

Meters Scale 1:30000

300 0 300 600 900

Legend

PERMIT OF INTEREST		
EXISTING BLOCKS		
WILDLIFE TREE PATCH		
ENHANCED RIPARIAN RESERVE		
PAS ROAD	RP-OTHER|FSR	
PAS ROAD	NS|PROP	
PAS ROAD	RP|CP	
TAS ROAD	NS|PROP	
TAS ROAD	RP|CP	
TRAIL	EXIST|SKID	
DEACTIVATION	PERM|TEMP	
PROP DEACTIVATION	PERM|TEMP	
STREAMS | NCDs		
D-LINES | INT SUPPORTS		
BIO-GEO BOUNDARY (Field Verified)		
LANDINGS: EXIST, PROP, TEMP, R/W		
TOWER LANDINGS		
SKID BRIDGE, BRIDGE, TEMP BRIDGE		
CULVERTS > = 1000mm only		
CATTLE GUARD | FENCE (red proposed)		
GRAVEL PIT | SPOIL SITE		PIT

TOLKO INDUSTRIES LTD.

LICENCE NUMBER		PERMIT	
TFL49		991	
REGION:	36	DISTRICT:	DOS
COMPARTMENT:	3	LANDSCAPE UNIT:	Upper Salmon
OP AREA:	.FALSE.	PLOT FILE NAME:	991_cp.hp2
UTM - EASTING:	299883	UTM - NORTHING:	5592894
LATITUDE:	50° 27' 13"	LONGITUDE:	119° 49' 9"
NAD:	83	UTM ZONE:	11
MAPSHEET:	82L041	CONTOUR INT.:	20m
SCALE:	1 : 30000	OPERATOR:	DP
DATE:	15 Dec 16	LAYOUT:	Kent Neufeld
		TDF:	Ted Swab

OK REGIONAL WOODLANDS	(250) 547-2111
PROVINCIAL EMERGENCY PROGRAM (SPILLS):	1-800-663-3456
INITIAL FIRE RESPONSE:	1-800-663-5555
AIR AMBULANCE:	911
WORKSITE COORDINATES: (center of map)	50° 27' 13" 119° 49' 9"
RADIO FREQUENCY:	

N

SCALE: 1 : 30000 11 X 17