


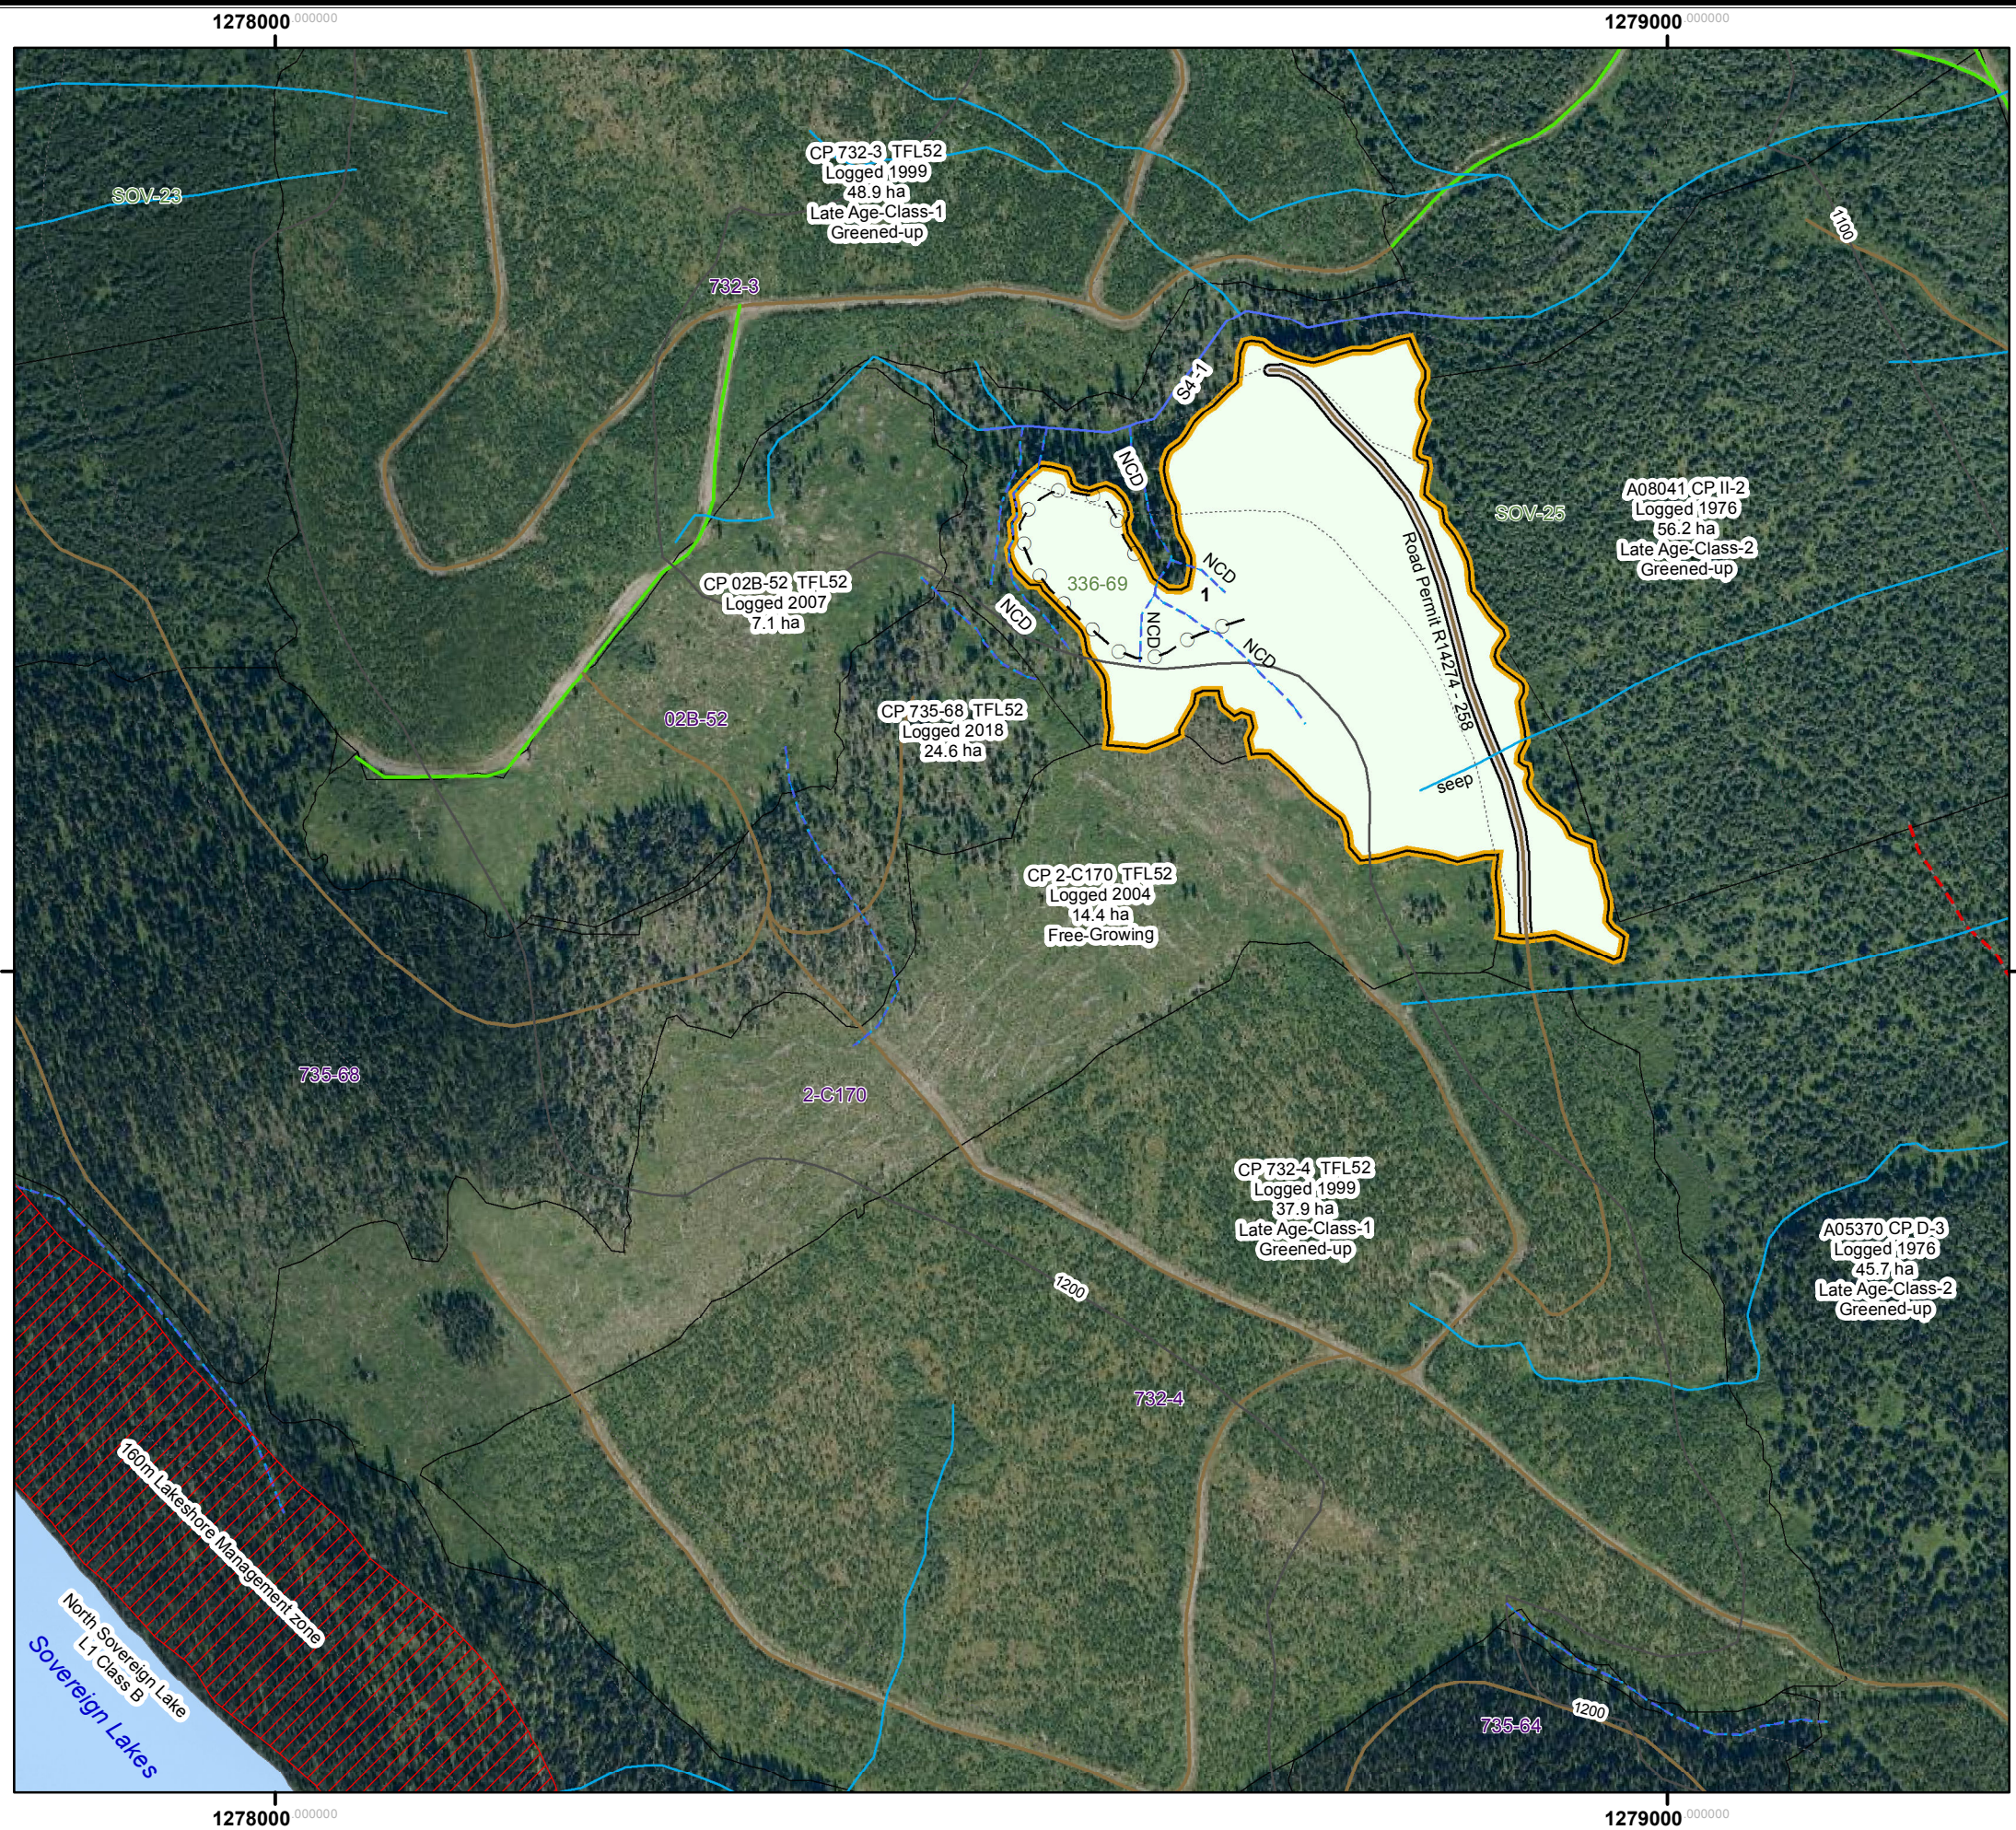

Site Plan Map

1:5,000

Quesnel Division

Licence: **TFL52** Permit: **336** Block: **69**

Region/District: **RSI / QUE** Latitude: **52 56' 47.42"**
Operating Area: **SOV** Longitude: **-121 50' 26.77"**
BCGS Mapsheet: **93A.091** UTM North: **5866949**
Forester: **Shannon Jonasson** UTM East: **470290**
Drawn By: **Bob Chipera** GIS ELEV (High): **1204 m LiDAR**
Date Drawn: **6/11/2018** GIS ELEV (Low): **1142 m LiDAR**

Location: 13N Road Aerial Photos: 30BCC 06115 No. 199 - 200
30BCC 05067 No. 003 - 004

GIS Gross Area 8.7	Wildlife Tree Patch Area 0.0	Total Opening Area 8.7
Perm. Acc.. Area 0.4	Natural Non-Productive Area	GIS Net Area to Reforest 8.3

- Roads

Highway

Paved

Private

Mainlines

Branch

Block

Trail

Winter

Undetermined

Backspar

Ditch

Skid Trails

Slope Breaks

Gross Block Bdy

TIM

WTR

OTHER

Harvested blocks

District Boundary

TFL Boundary

Machine Free Zone

Riparian Management

Riparian Reserve

Steep Slopes

Special Mgmt Zones

Sensitive Soils

Wetlands

NC Brush

NP Natural

NP Unnatural

Standard Unit Summary

SU	BEC Zone	Site Series	Area
1	SBSwk1	01 _{80%} (07,08) _{20%}	8.3
NAR			8.3

Comments



Coord: BC Albers
Datum: NAD83 (CAN)
Data: TRIM, FC1, TFM

©2007 West Fraser Mills Ltd.
For further information or
copies contact WFM @
250-992-9244

050100200300400

Meters

Map Template: QUE Site Plan Map 11x17.mxd