


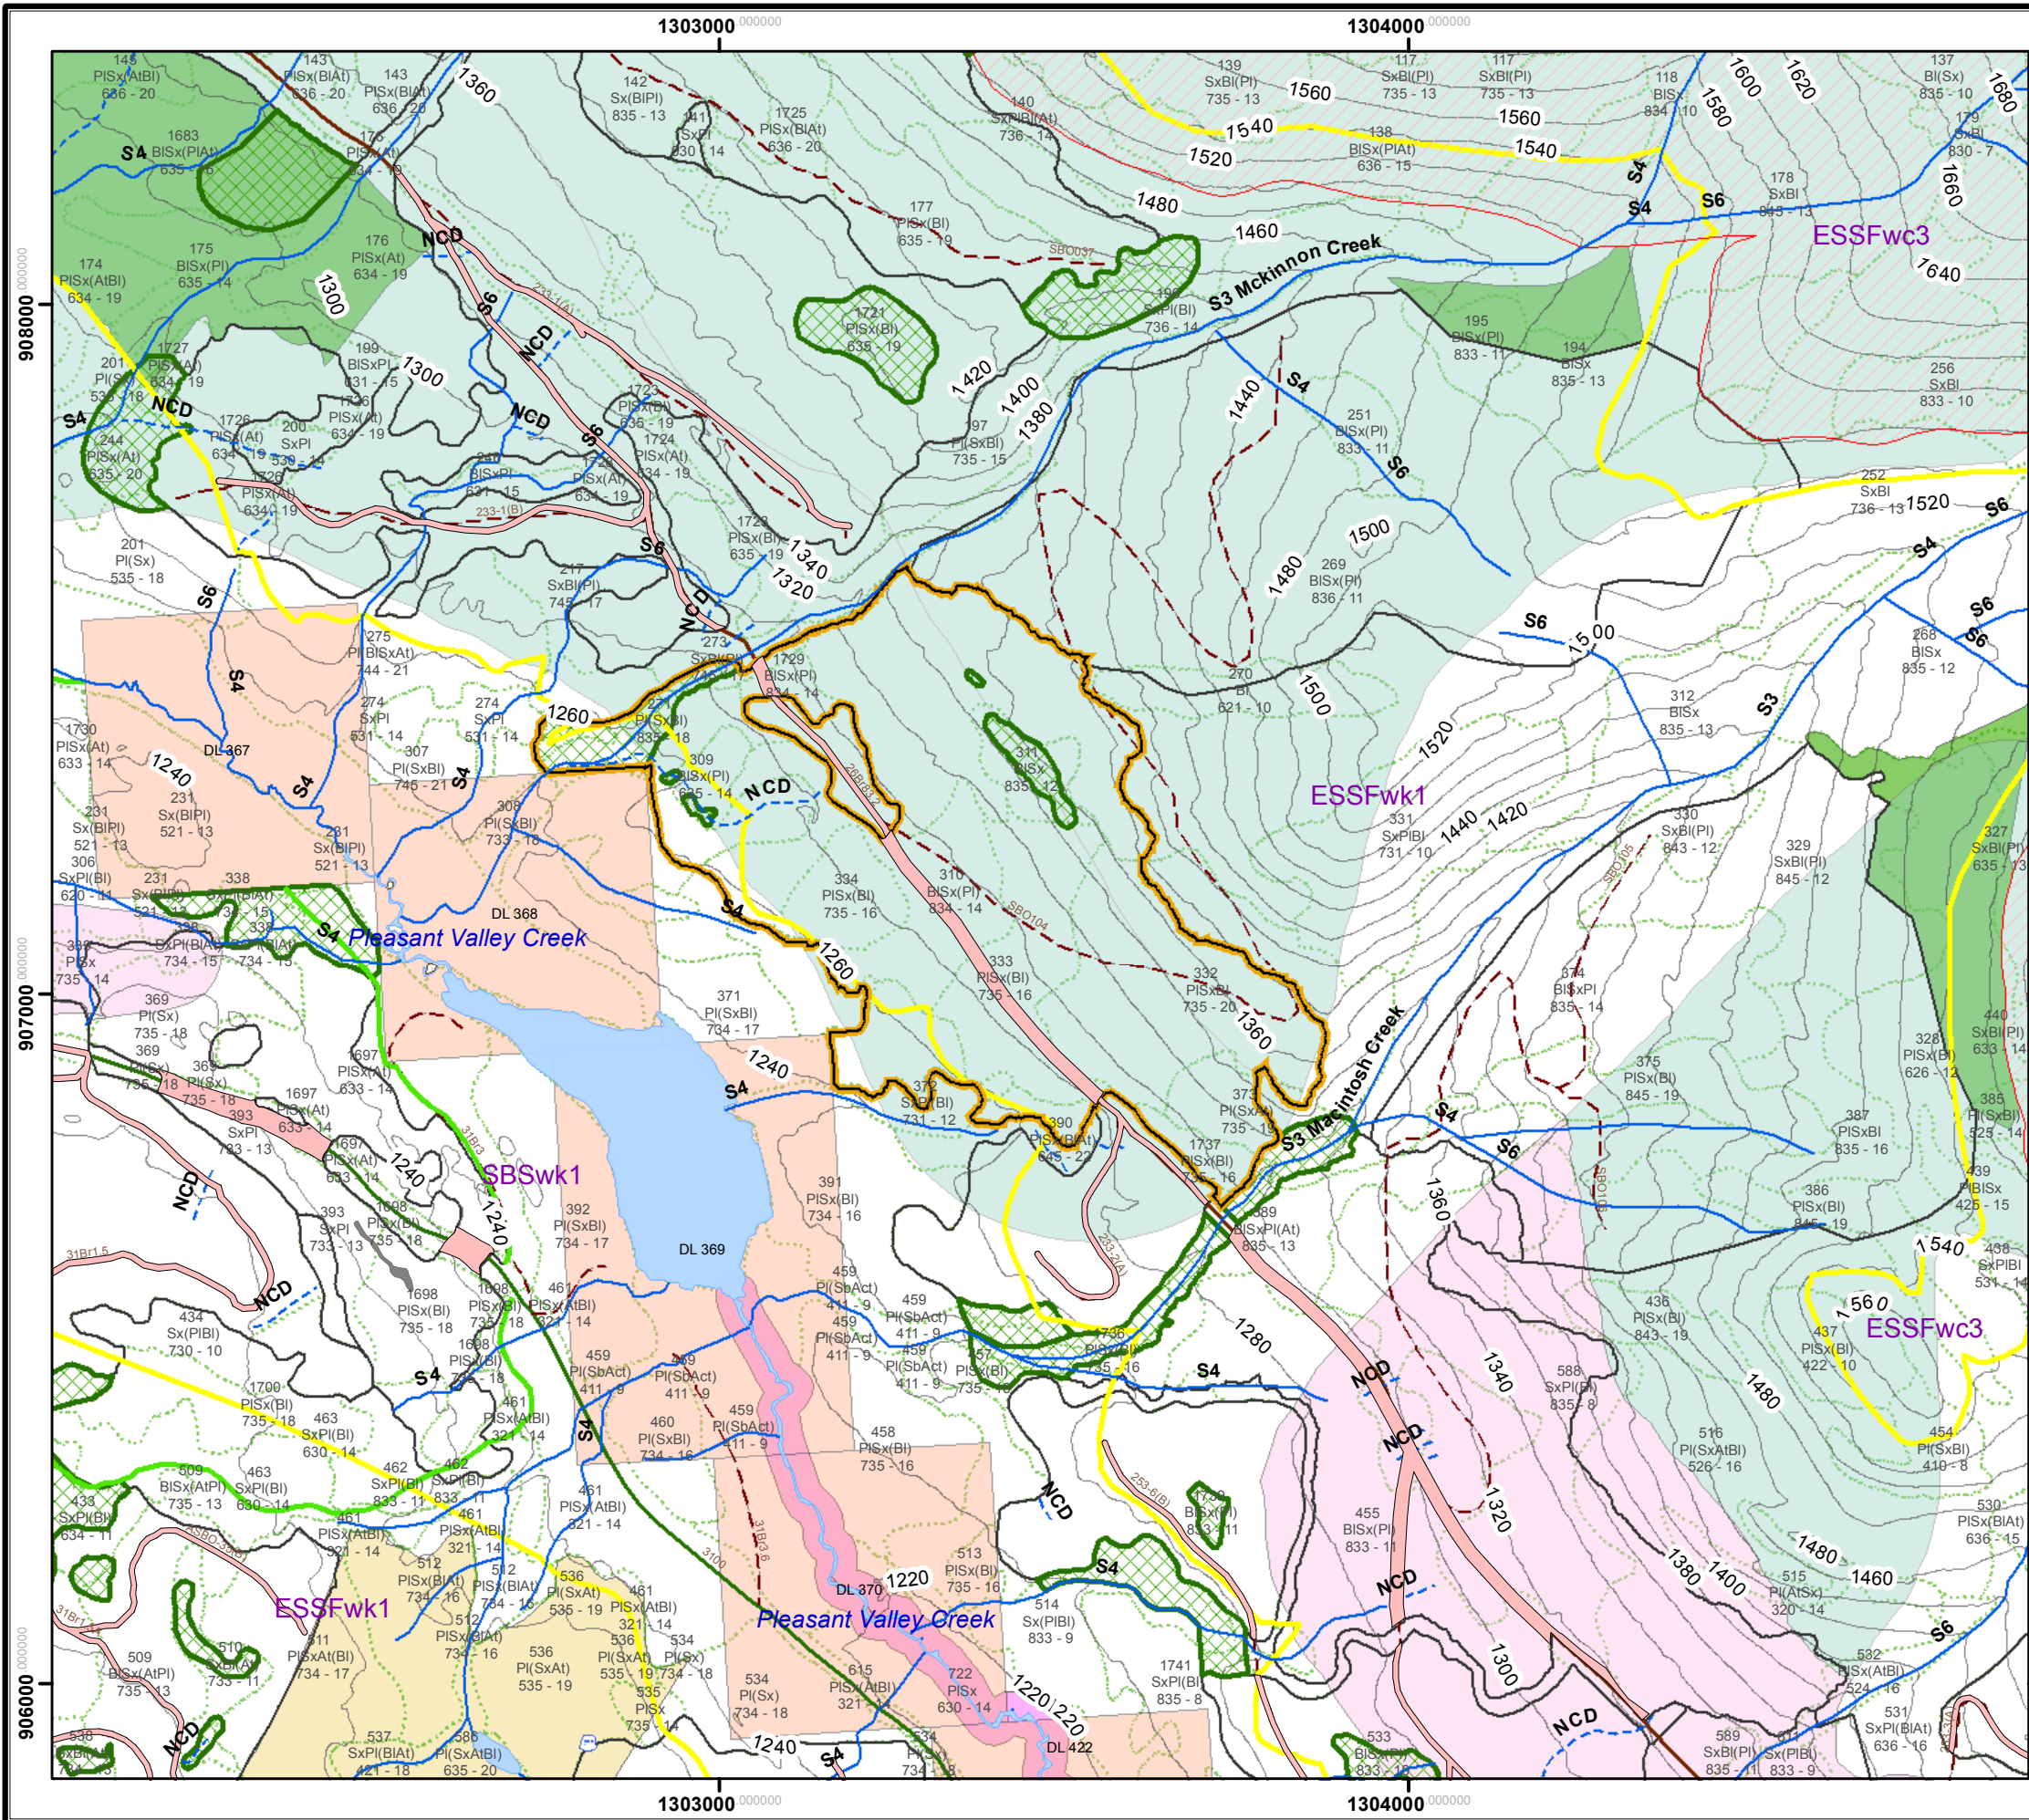

Site Plan Map

1:10,000

Quesnel Division

Licence: **TFL52** Permit: **907** Block: **54**

Region/District: **RSI / DQU** Latitude: **53 5' 3.72"**
Operating Area: **SBO** Longitude: **-121 27' 30.18"**
MoF Opening: UTM North: **5882766**
BCGS Mapsheet: **093H003** UTM East: **603253**
Forester: **Max Ritson** GIS ELEV (High): **1398**
Drawn By: **CHRIS ELDEN** GIS ELEV (Low): **1240**
Date Drawn: **March 26, 2018**

Location: 26A Rd

GIS Gross Area 47	Wildlife Tree Patch Area 2.5	Total Opening Area 44.5
Perm. Acc.. Area 1.1	Natural Non-Productive Area	GIS Net Area to Reforest 43.4

- Roads

Highway

Paved

Private

Mainlines

Branch

Block

Trail

Winter

Undetermined

Yanks Peak Trail

BEC Subzone

Private Lots

Backspar

Ditch

Skid Trails

Slope Breaks

Gross Block Bdy

SU 1

TIM

WTR

OTHER

Harvested blocks

District Boundary

TFL Boundary

Machine Free Zone

Riparian Management

Riparian Reserve

Steep Slopes

Special Mgmt Zones

Sensitive Soils

Wetlands

NC Brush

NP Natural

NP Unnatural

Caribou No Harvest

Partial Retention VQO

Modification VQO

Standard Unit Summary

SU	BEC Zone	Site Series	Area
1	ESSFwk1	01(80) 04(20) 07(trace)	43.4
NAR			43.4

Comments



Coord: BC Albers
Datum: NAD83 (CAN)
Data: TRIM, FC1, TFM

©2007 West Fraser Mills Ltd.
For further information or
copies contact WFM @
250-992-9244



Map Template: CurrentMap (292-40 site plan map)