


Appraisal Map							
Timber Licence: A18692	C.P: 906	Block No.: 10 & 12-17	Location: Paxton	TSA: Kamloops	PSYU: Kamloops	District: Thompson Rivers	
MapSheet/Opening #: 82L052		Scale: 1:10000	Air Photo No:	Comp.: 10	Region: 36	Latitude: 50°32'11"	Longitude: 119°46'55"

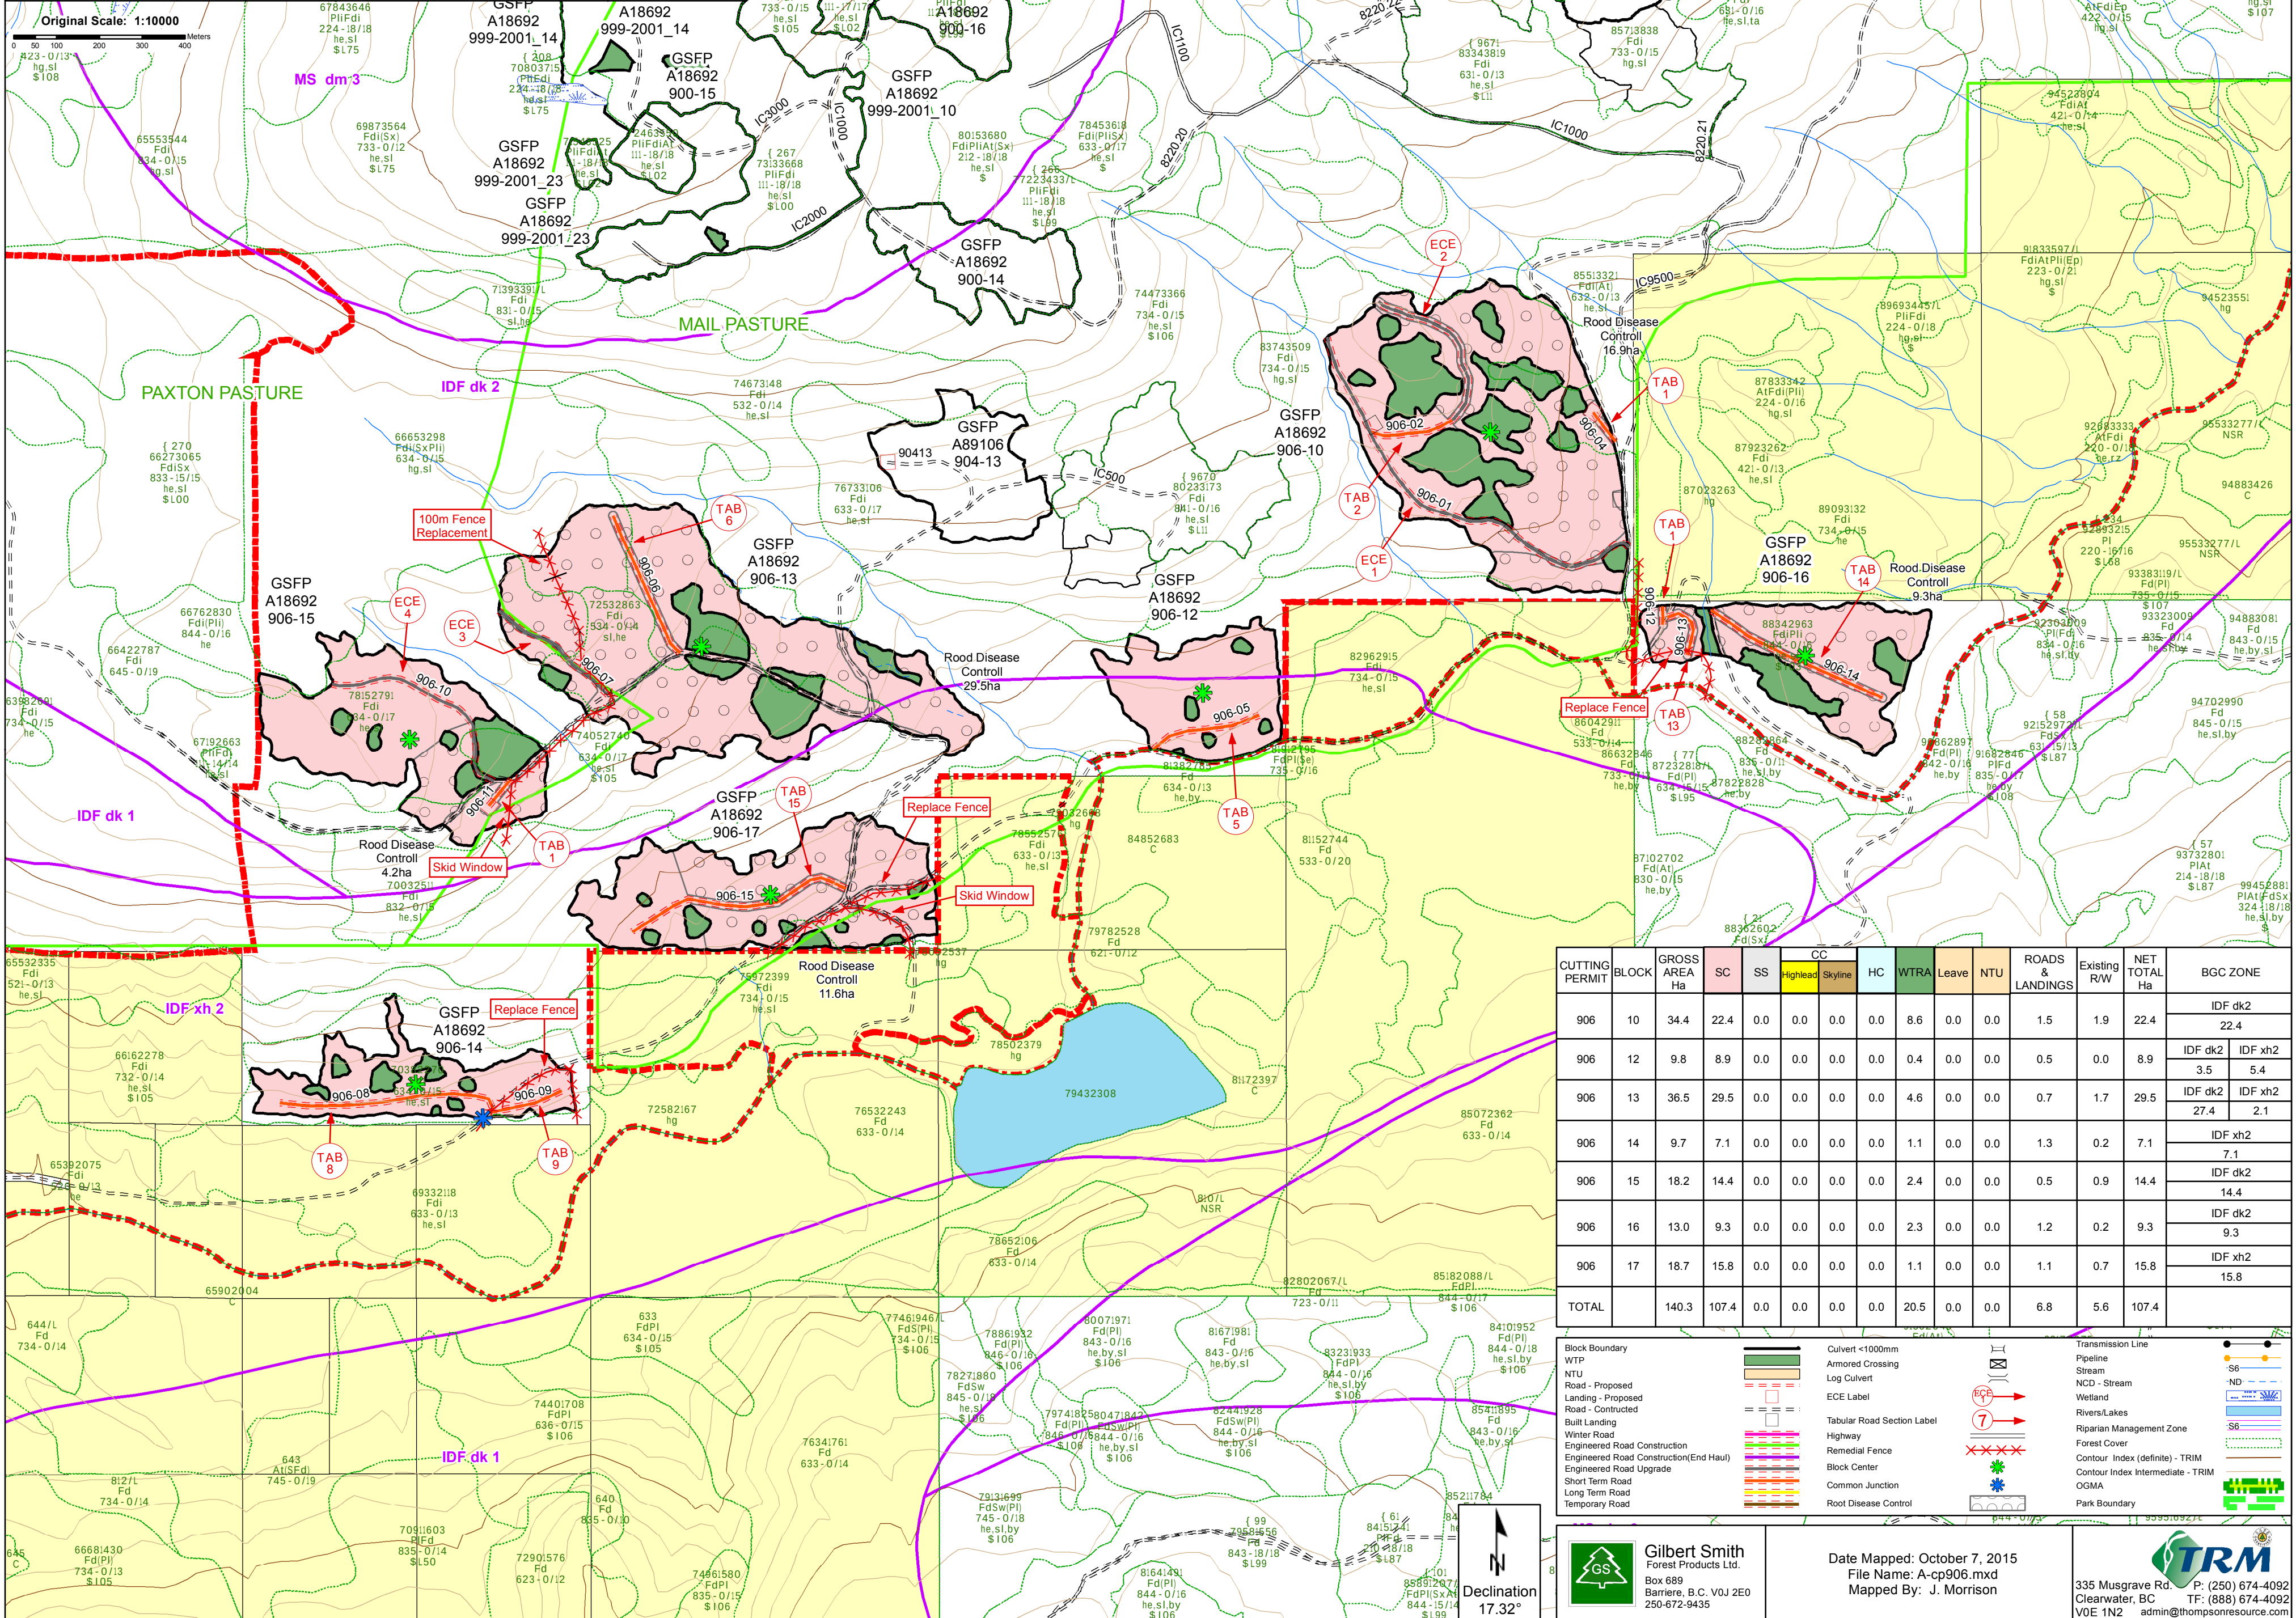

CUTTING PERMIT	BLOCK	GROSS AREA Ha	SC	SS	CC		HC	WTRA	Leave	NTU	ROADS & LANDINGS	Existing R/W	NET TOTAL Ha	BGC ZONE	
					Highlead	Skylene								IDF dk2	IDF xh2
906	10	34.4	22.4	0.0	0.0	0.0	0.0	8.6	0.0	0.0	1.5	1.9	22.4	IDF dk2	
														22.4	
906	12	9.8	8.9	0.0	0.0	0.0	0.0	0.4	0.0	0.0	0.5	0.0	8.9	IDF dk2	IDF xh2
														3.5	5.4
906	13	36.5	29.5	0.0	0.0	0.0	0.0	4.6	0.0	0.0	0.7	1.7	29.5	IDF dk2	IDF xh2
														27.4	2.1
906	14	9.7	7.1	0.0	0.0	0.0	0.0	1.1	0.0	0.0	1.3	0.2	7.1	IDF xh2	
														7.1	
906	15	18.2	14.4	0.0	0.0	0.0	0.0	2.4	0.0	0.0	0.5	0.9	14.4	IDF dk2	
														14.4	
906	16	13.0	9.3	0.0	0.0	0.0	0.0	2.3	0.0	0.0	1.2	0.2	9.3	IDF dk2	
														9.3	
906	17	18.7	15.8	0.0	0.0	0.0	0.0	1.1	0.0	0.0	1.1	0.7	15.8	IDF xh2	
														15.8	
TOTAL		140.3	107.4	0.0	0.0	0.0	0.0	20.5	0.0	0.0	6.8	5.6	107.4		

Block Boundary
WTP
NTU
Road - Proposed
Landing - Proposed
Road - Constructed
Build Landing
Winter Road
Engineered Road Construction
Engineered Road Construction(End Haul)
Engineered Road Upgrade
Short Term Road
Long Term Road
Temporary Road

Culvert <1000mm
Armored Crossing
Log Culvert
ECE Label
Tabular Road Section Label
Highway
Remedial Fence
Block Center
Common Junction
Root Disease Control

Transmission Line
Pipeline
Stream
NCD - Stream
Wetland
Rivers/Lakes
Riparian Management Zone
Forest Cover
Contour Index (define) - TRIM
Contour Index Intermediate - TRIM
OGMA
Park Boundary

Legend Symbols:
 - Block Boundary: Solid black line
 - WTP: Yellow rectangle
 - NTU: Green rectangle
 - Road - Proposed: Dashed line
 - Landing - Proposed: Dashed line with cross-ticks
 - Road - Constructed: Solid grey line
 - Build Landing: Yellow rectangle with cross-ticks
 - Winter Road: Pink rectangle
 - Engineered Road Construction: Blue rectangle
 - Engineered Road Construction(End Haul): Blue rectangle with cross-ticks
 - Engineered Road Upgrade: Orange rectangle
 - Short Term Road: Yellow rectangle
 - Long Term Road: Red rectangle
 - Temporary Road: Green rectangle
 - Culvert <1000mm: Black line with cross-ticks
 - Armored Crossing: Black line with cross-ticks
 - Log Culvert: Black line with cross-ticks
 - ECE Label: Red circle with 'ECE'
 - Tabular Road Section Label: Red circle with '7'
 - Highway: Red line with cross-ticks
 - Remedial Fence: Red line with cross-ticks
 - Block Center: Green star
 - Common Junction: Blue star
 - Root Disease Control: Grey rectangle with cross-ticks
 - Transmission Line: Black line with cross-ticks
 - Pipeline: Black line with cross-ticks
 - Stream: Blue line
 - NCD - Stream: Blue line with cross-ticks
 - Wetland: Blue rectangle with cross-ticks
 - Rivers/Lakes: Blue rectangle with cross-ticks
 - Riparian Management Zone: Blue rectangle with cross-ticks
 - Forest Cover: Green rectangle
 - Contour Index (define) - TRIM: Dashed line
 - Contour Index Intermediate - TRIM: Dashed line
 - OGMA: Green rectangle with cross-ticks
 - Park Boundary: Green rectangle with cross-ticks