TOLKO INDUSTRIES LTD.

SITE PLAN MAP

Amendment #1

SCALE: 1:5,000

LICENCE: A18686 **CP: 404** **BLOCK: HN1110**

MAPSHEET: 82M.032	TSA: 11	LATITUDE: 51°21'59"N
TIMBERMARK: ES4404	TSB: 3	LONGITUDE: 119°38'10"W
FOREST REGION: RTO	MIN ELEVATION: 840m	BGC: ICHmw3
FOREST DISTRICT: DKA	MAX ELEVATION: 880 m	LOCATION: North Barriere Lake

Block	User Gross Area
	16.1

Retention	User Area
RMA LT	
TIM ST	
WTR LT	1.1

Non Productive	User Area
NP Nat	
NP Unn	0.6
OR Nat	

Standard Unit	ID	User Area
	A	14.4

Block
- Developed
- Approved
- Harvested
- Free Growing
- Other Holder

Reserves-Retention
- RMA LT
- TIM ST
- WTR LT

Water Feature
- River/Lake
- Wetland
- NCD
- Stream
- Dam
- Fish Barrier
- Intake POD
- Reach Break
- Spring
- Waterfall
- Well
- Water Licence, Domestic
- Water Licence, Other

Management Zone
- Enhanced Riparian Res
- Fish Sensitive Zone
- Riparian Mgmt Zone
- Riparian Res Zone
- Special Mgmt Zone
- Soil Sensitive Zone
- Machine Free Zone

Range Feature (Planned=red)
- Fence, Crisscross
- Fence, Debris
- Fence, Wire

Road Type
- Highway
- Public
- Mainline
- Logging Rd PAS
- Logging Rd PAS, Planned
- Logging Rd TAS
- Logging Rd TAS, Planned
- Forward Rd PAS
- Forward Rd PAS, Planned
- Forward Rd TAS
- Forward Rd TAS, Planned
- Trail
- Trail, Planned

Deactivation (Planned=red)
- X Permanent
- R Rehabilitation

Road Authorizations
- MOTI, In Progress
- MOTI, Approved

Road Structure (E/P)
- Barricade
- Barricade Exempt
- Bridge
- Cattleguard
- Culvert, Arch
- Culvert, Major
- Culvert
- Gate
- Gravel Pit
- Heli Pad
- KM Sign Board
- Landing Permanent
- Landing R/W
- Landing Temporary
- Lock Block
- Log Crossing
- Pipeline Crossing
- Retaining Wall
- Spoil Site
- Tower Setting

Block Feature
- Designated Crossing
- Leave Tree
- Regen
- SP Plot
- Station, Boundary
- Station, Road
- Survey Pin
- Waypoint
- Waypoint, Geotech
- Bladed Trail
- Skid Trail
- Survey Line
- Standard Unit Outline

Geographical Feature
- Blowdown
- Rock
- Slide
- Dropoff
- Gully
- Ridge

Utilities
- Utilties Site
- Fibre Optic Line
- Gas Pipeline
- Power Line
- Railway Line
- Transmission Line
- Water Line

Archaeological Feature
- CHR Plant; CHR Tree
- CMT Pre 1846
- CMT Post 1846
- Other
- Arch/CHR Trail
- Arch/CHR Other
- Arch Site
- CHR Site
- AOP; Buffer; Other

Other Features
- Protected Area
- Private Land
- Indian Reserve
- U.R.E.P.
- Community Forest
- Woodlot
- Community Watershed
- Fish Sensitve Watershed
- Fish Sensitive Watershed Prop
- Recreation Site
- Recreation Trail
- Recreation Area
- Public Interface Site
- Public Interface Trail
- Special Site
- Special Site
- Special Site Area
- Wildlife Occurence Site
- Wildlife Occurence Area
- OGMA
- BGC
- Inventory Sample Plot, Active
- Research Installation, Active
- Research Installation, Dormant
- Landscape Unit
- Visual Landscape Inventory
- Ungulate Conditional Harvest
- Ungulate No Harvest
- WHA Conditional Harvest
- WHA No Harvest
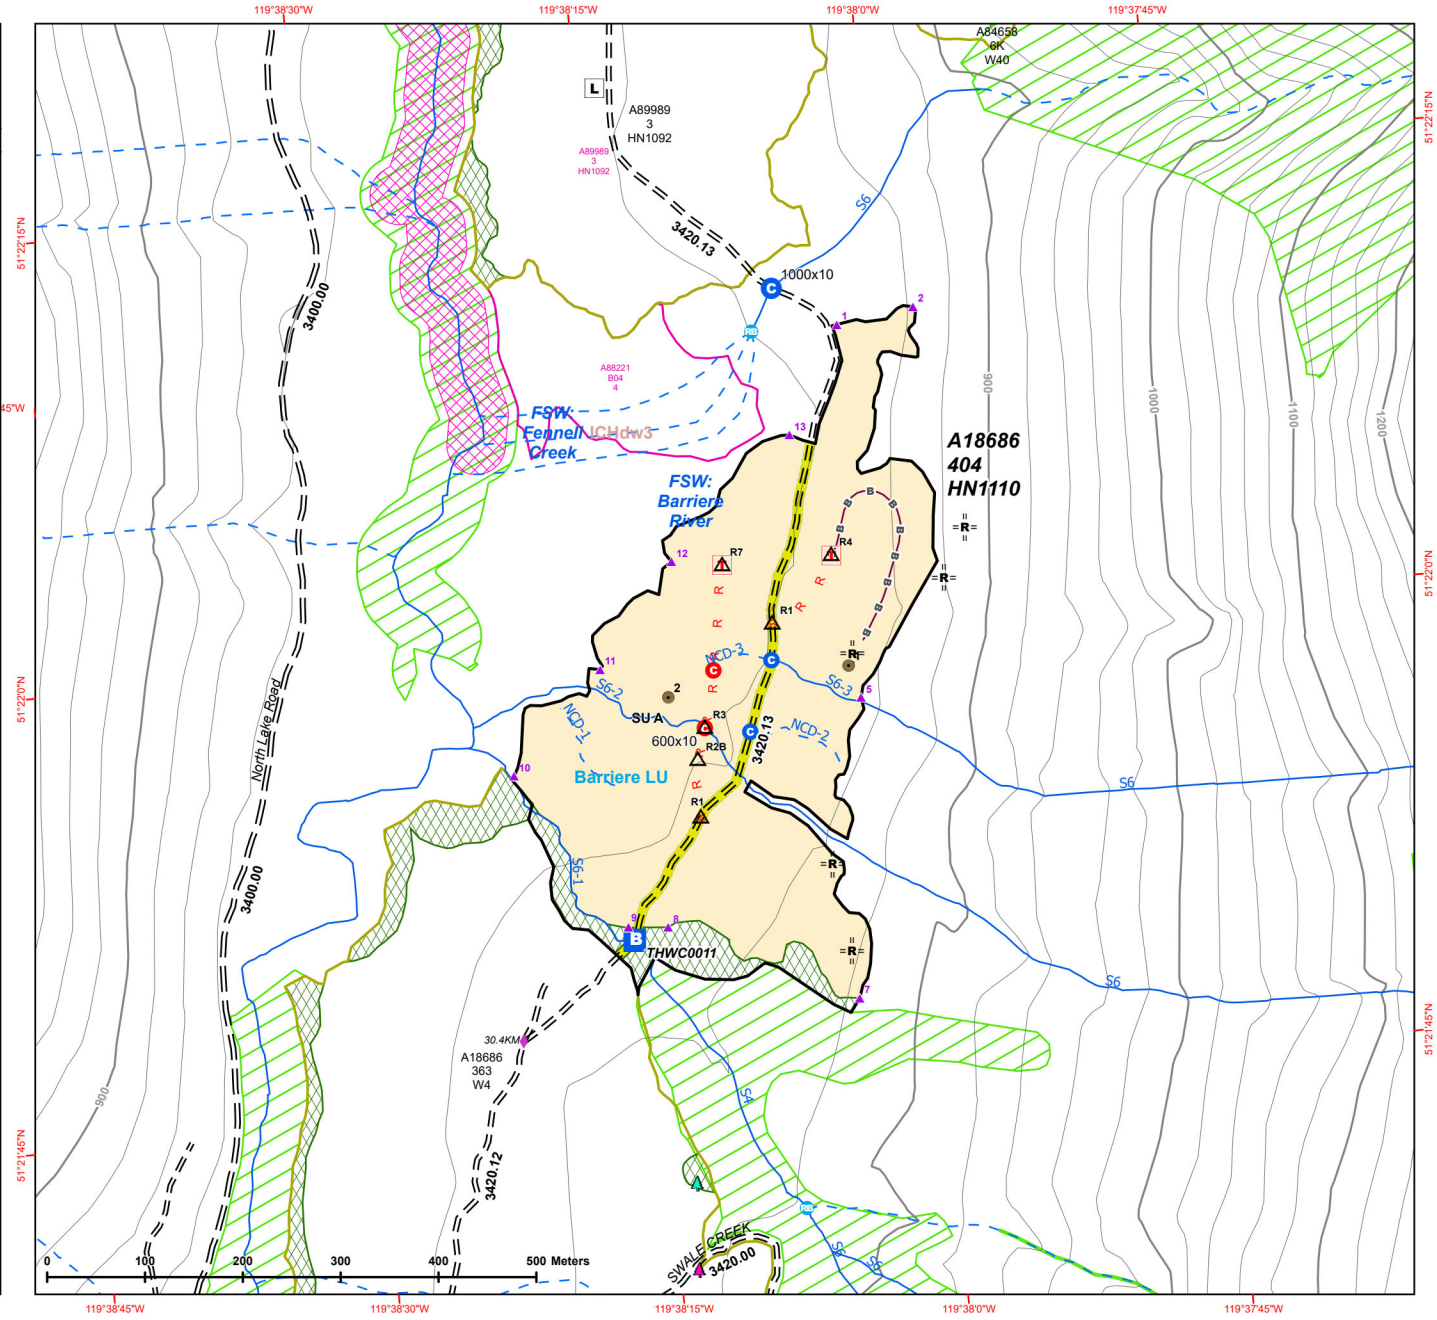
Map created: 5/26/2022 Natalie Clark