



JOE KOZEK SAWMILLS LTD.

FSP Site Plan CP 27 Block 68

TENURE: F.L. A32826 UTM ZONE: 11 OPERATOR: LEW
FOREST REGION: Southern Interior E-431768 N: 5623878
FOREST DISTRICT: Columbia LATITUDE: 50°45' MIN. ELEV. 640
TSA: 27 TSB: LONGITUDE 117° 58' MAX. ELEV. 842
MAGNETIC DECL: 16°58' E (NRCAN 2009) REG: 39 COMP: 21 REV. DATE: / /
LOCATION: Crawford Creek TIMBER MARK: FG4027 SOFTWARE: Microstation SE
TRAVERSE METHOD: Differential GPS GISLINK: C01068

MAP LEGEND:

ROAD
LANDING
EXCAVATED/BLADED TRAIL
EXISTING TRAIL
CULVERT
BRIDGE
STREAM CROSSING
BLOCK BOUNDARY
TREATMENT UNIT BOUNDARY
STANDARD UNIT BOUNDARY
SITE SERIES BOUNDARY

Permanent

=====

Temporary

=====

OPENING

GRAVEL PIT

ROCK

BRUSH

WILDLIFE TREE PATCH

LOGGED OPENING

CONTOUR INTERVAL (5 m)

PRIVATE LAND

TRAVERSE STATION

TIMBER TYPE BOUNDARY

SPECIAL MANAGEMENT GULLY

BACKSPAR TRAIL

RIPARIAN MANAGEMENT ZONE

RIPARIAN RESERVE ZONE

STREAM

STREAM WITH CLASSIFICATION

INTERMITTENT DRAINAGE

SWAMP

SWAMP WITH CLASSIFICATION

LAKE WITH CLASSIFICATION


FISH STREAM



WATER SUPPLY INTAKE

SP PLOT LOCATION

S.U.	T.U.	MIN. ELEV	MAX. ELEV	B.E.C.	SITE SERIES	STOCKING STANDARD No.	MAX % ALLOWABLE SOIL DISTURBANCE	TREATMENT		AREA SUMMARY (ha)			
								SILVICULTURE SYSTEM	HARVEST SYSTEM	TOTAL AREA UNDER PERMIT	RESERVE WITH NO MODIFICATIONS	PERMANENT ACCESS	OTHER
1	1	640	842	ICHmw2	01104	1028388	10	Cleat with Reserves	Conventional	58.4		6.7	
WTRA											4.0		
TOTALS:											58.4	6.7	47.7

Refer to text for additional/detailed information.

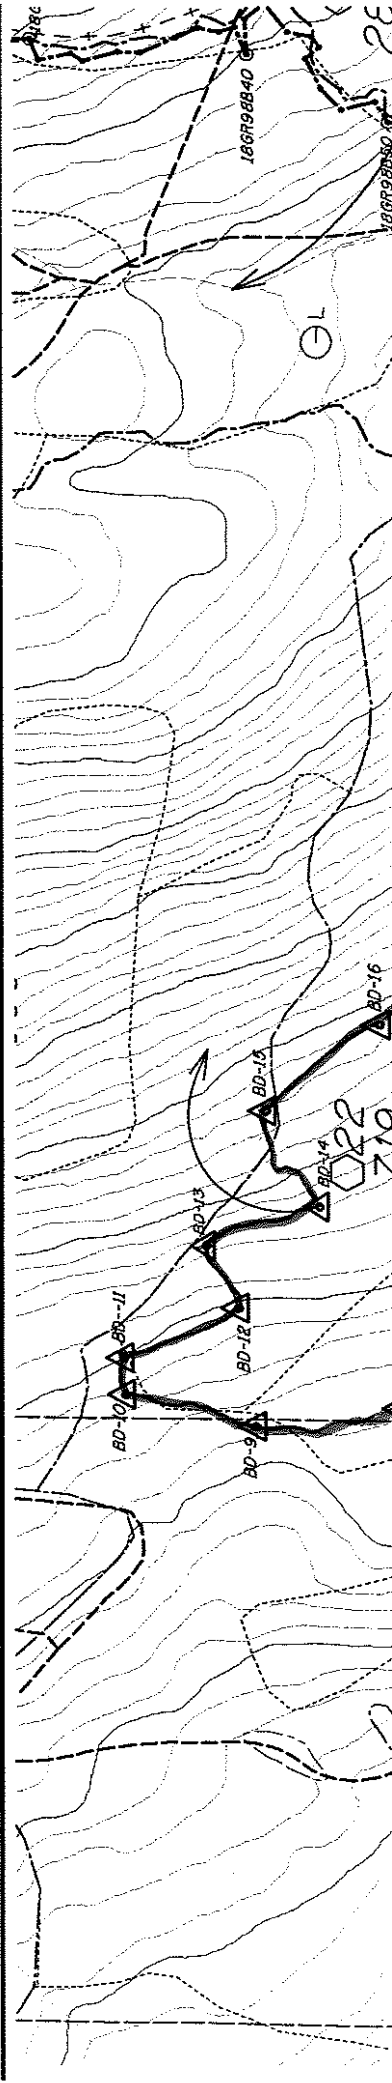

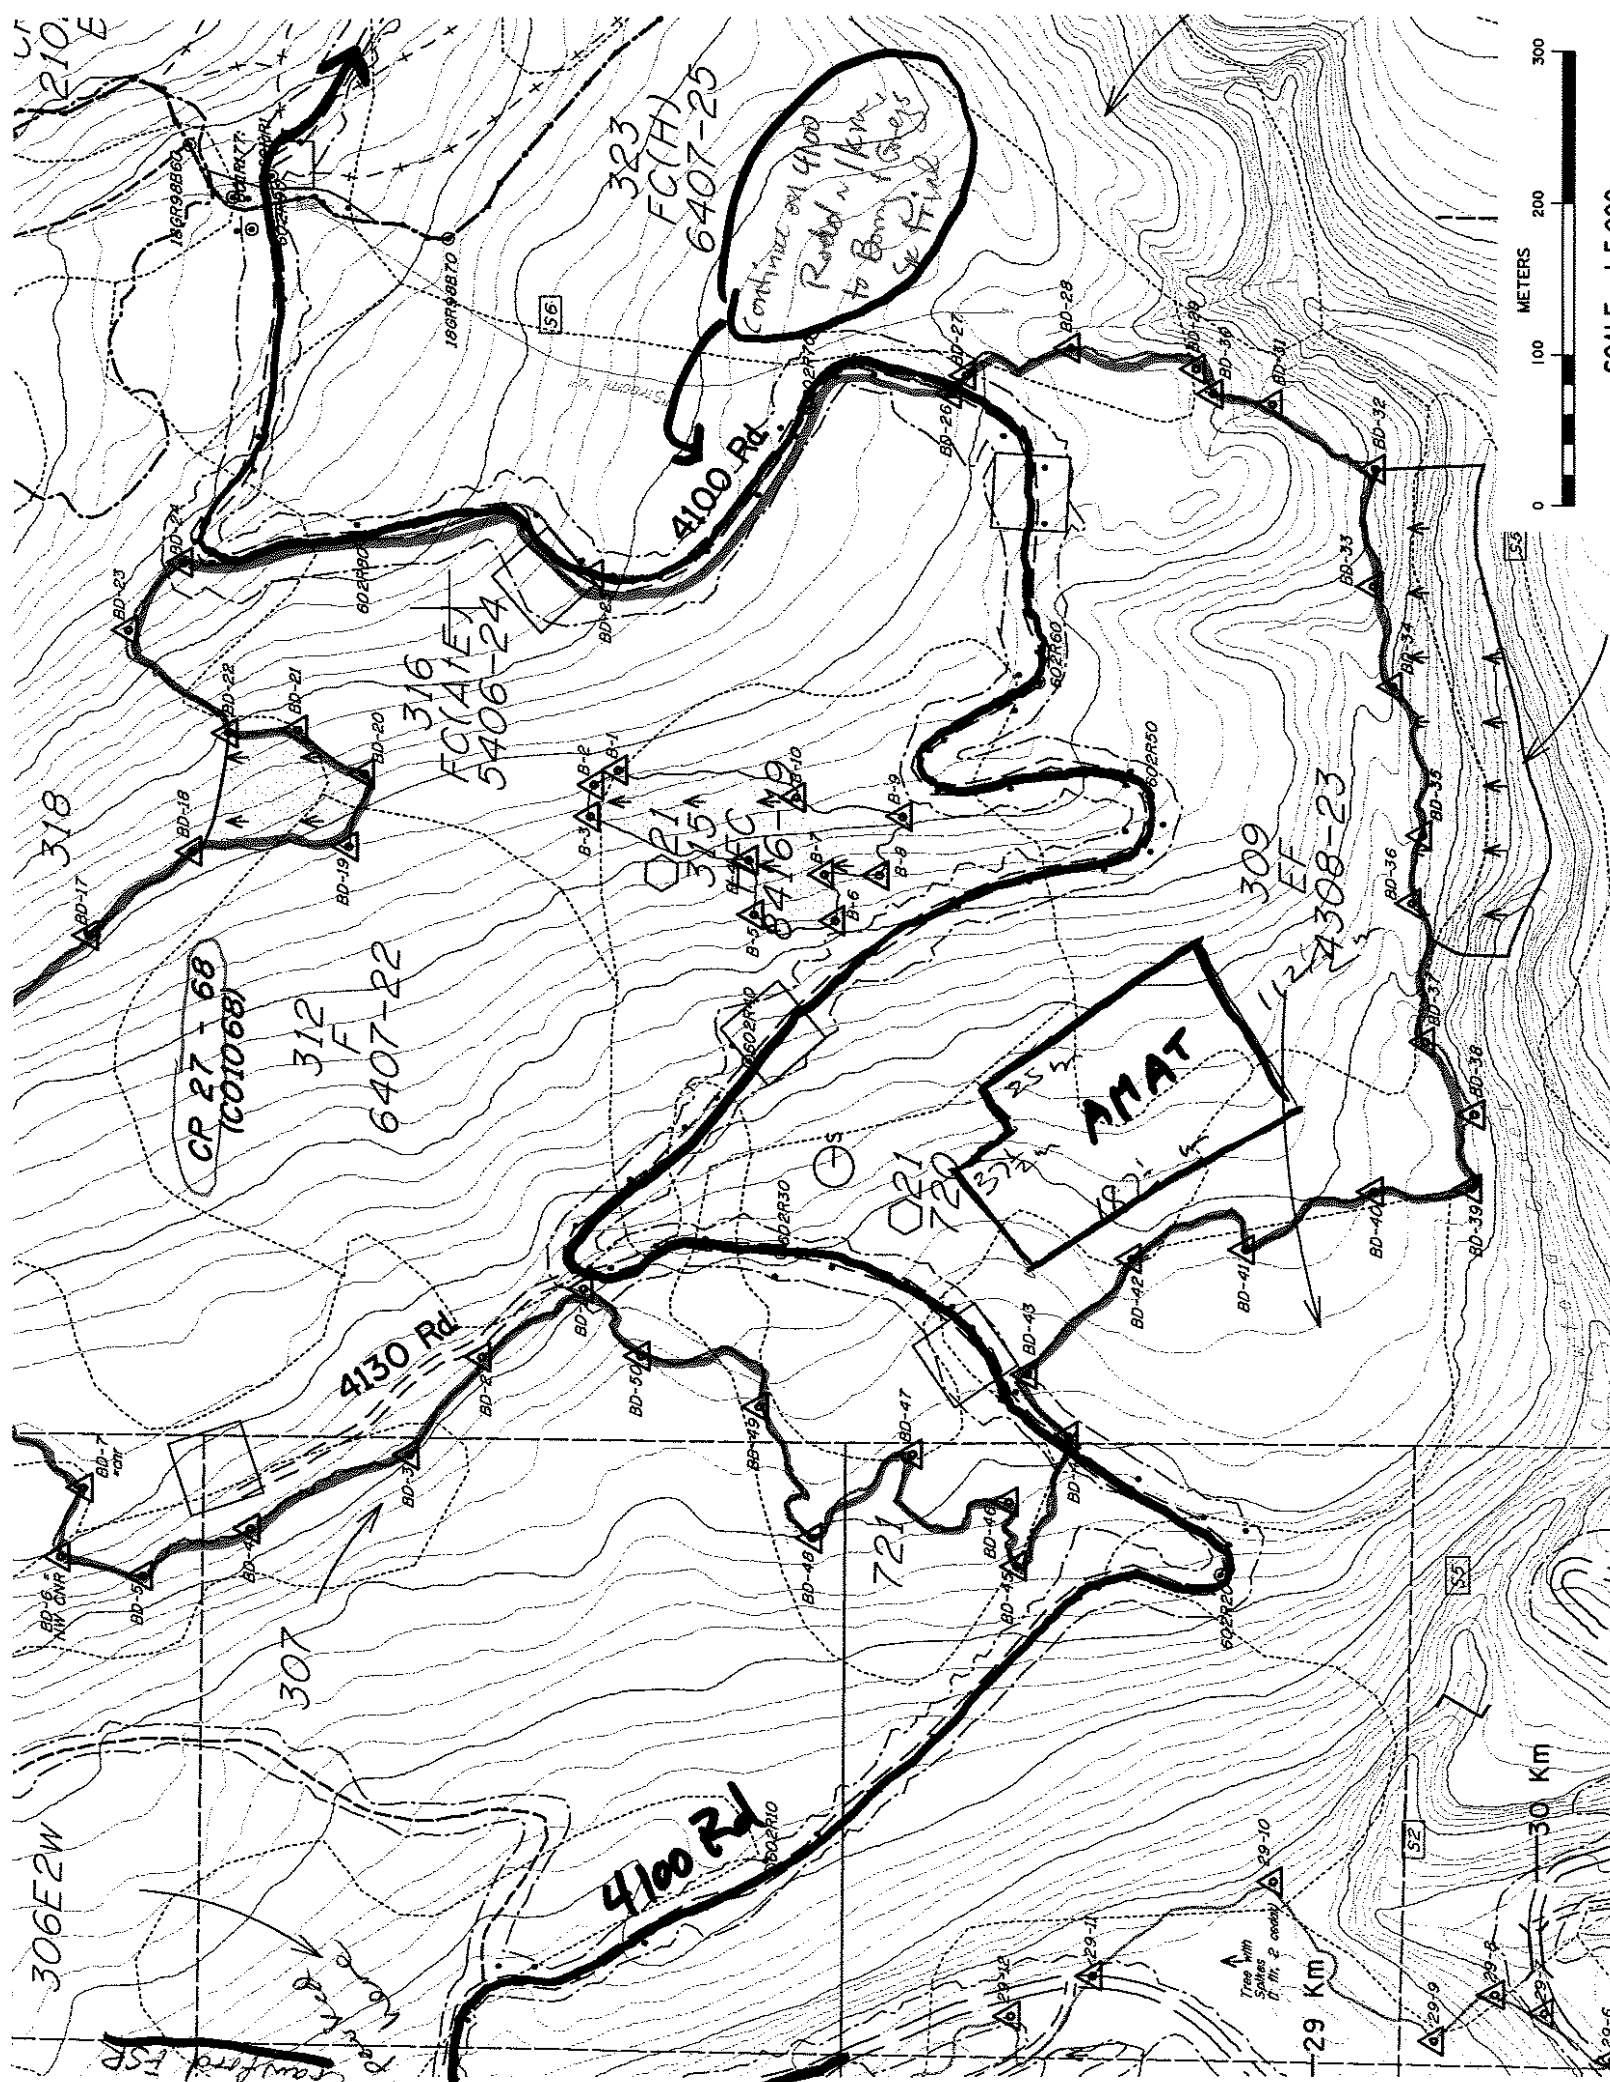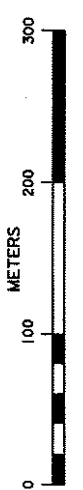

SCALE 1:5,000