


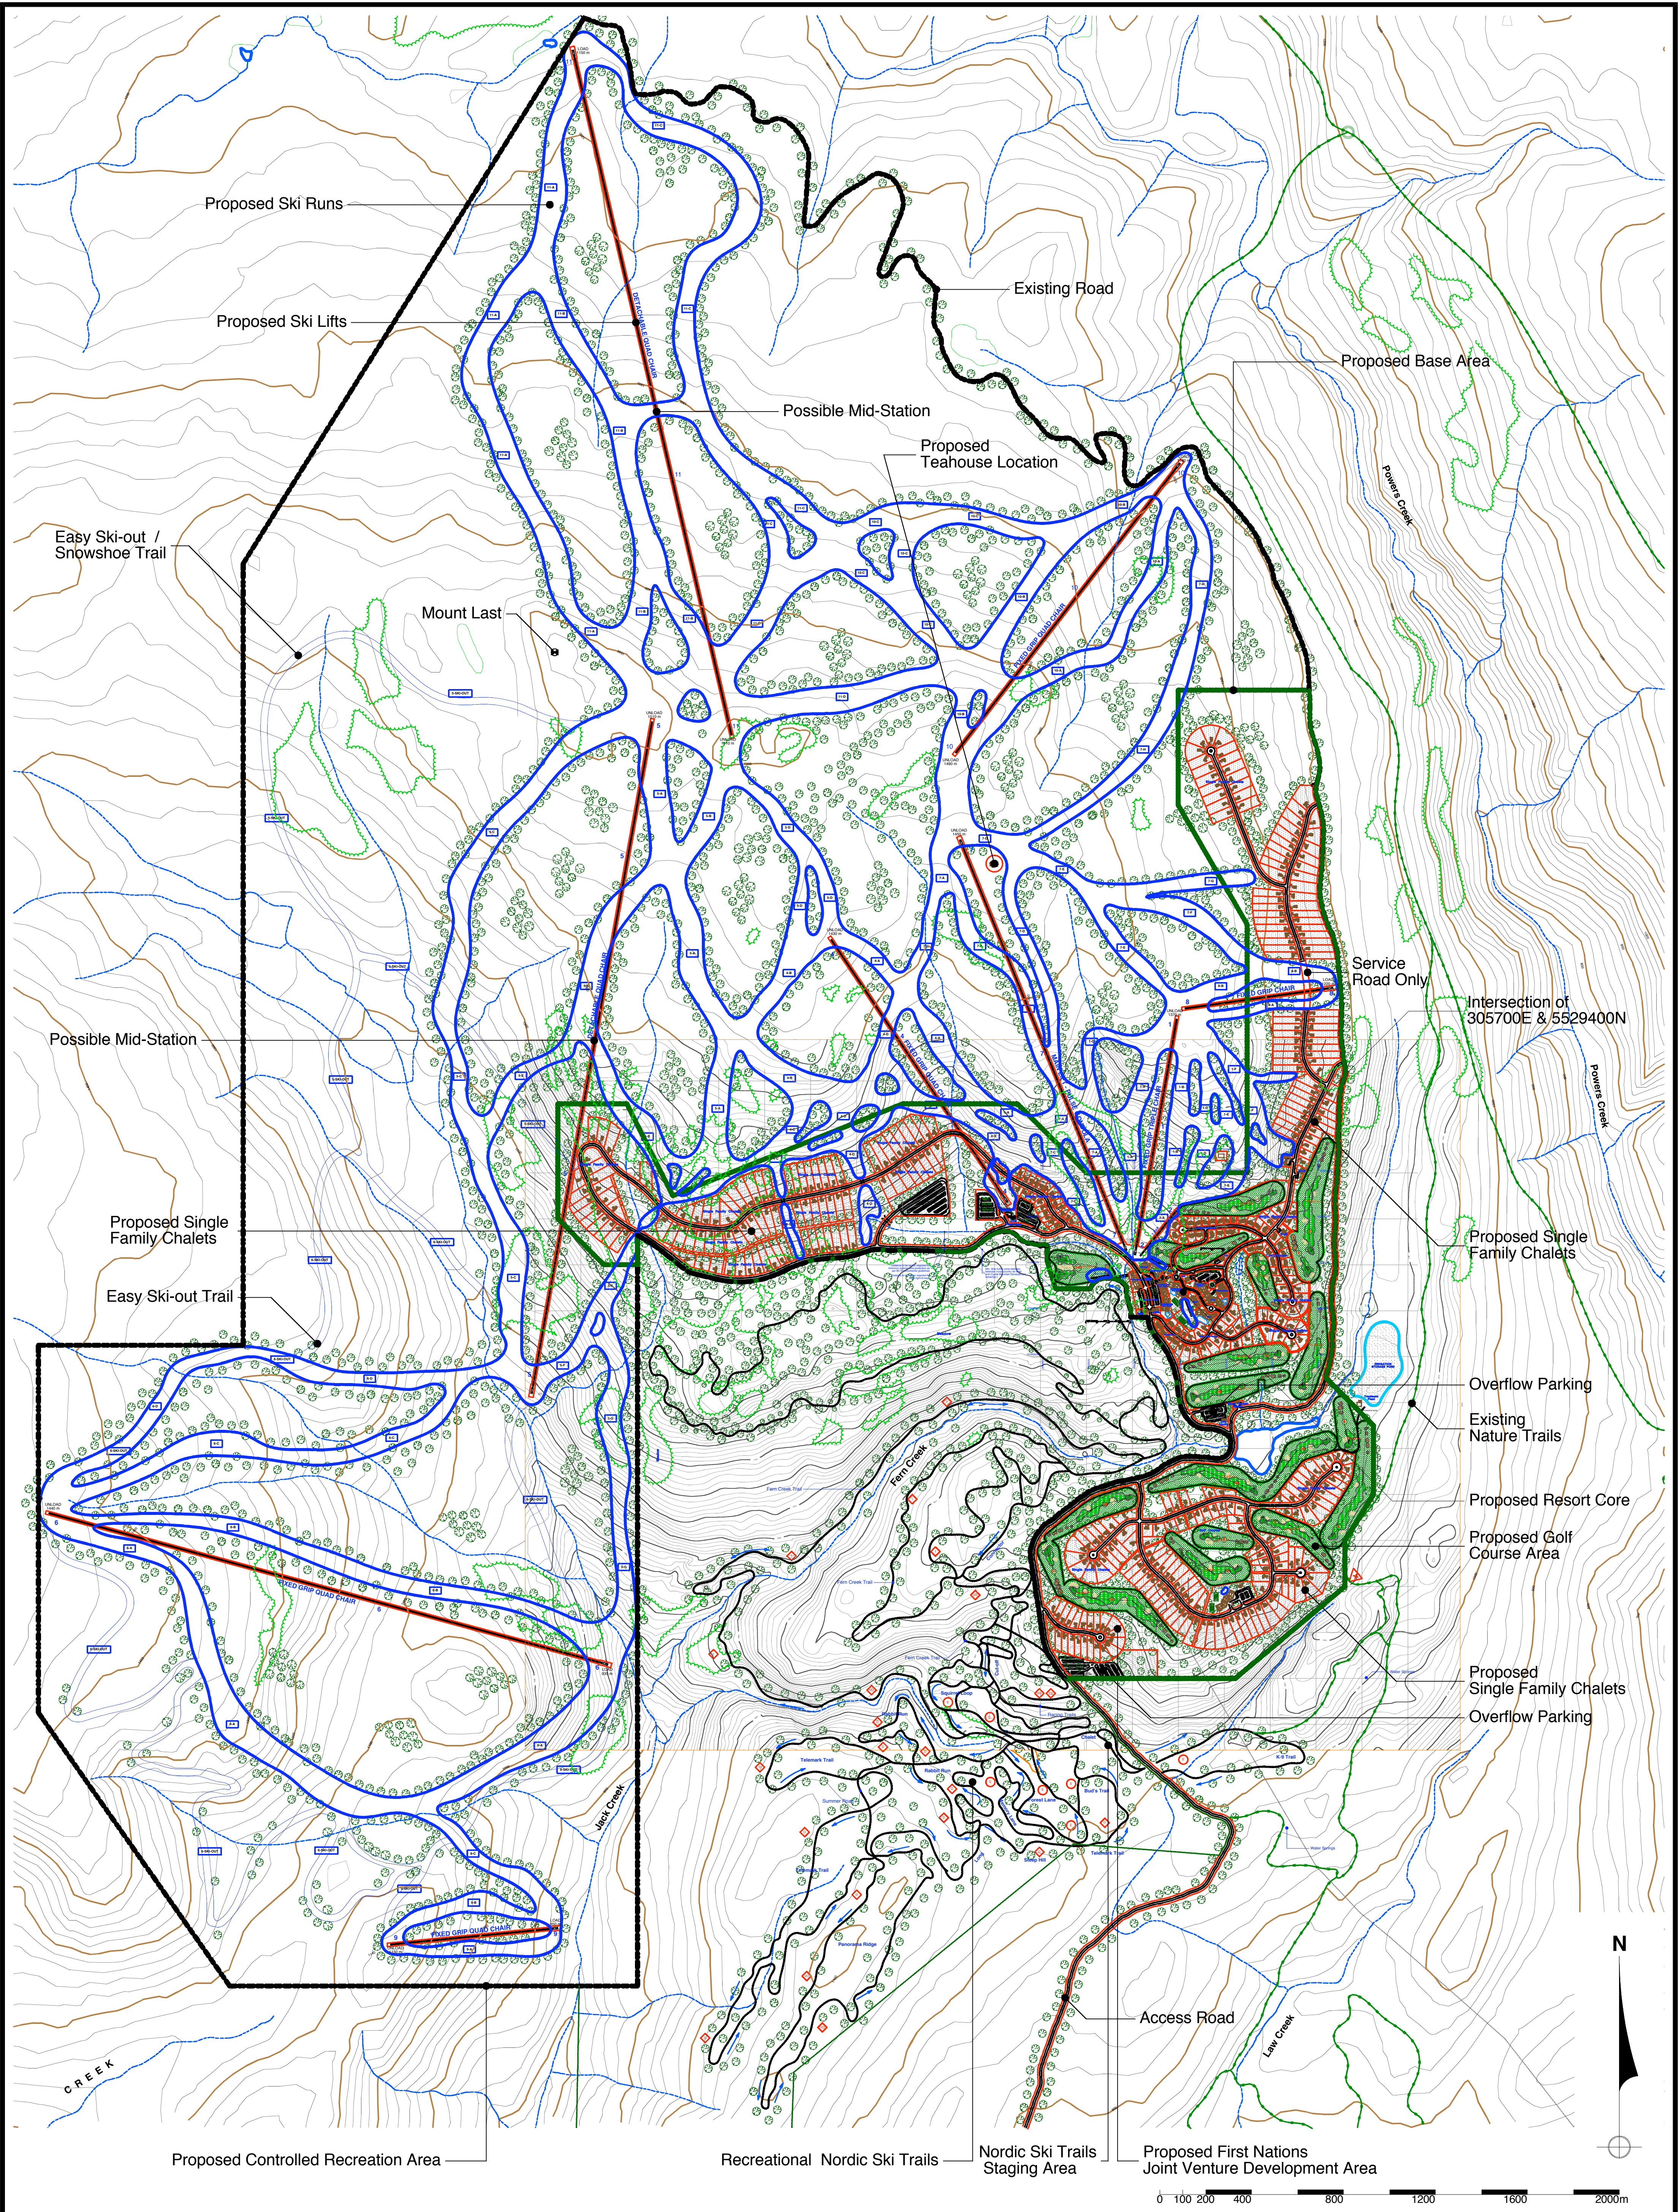

 Oberti Resort Design a division of oberto oberti architecture and urban design inc. Suite 11600 - 1188 West Georgia Street, Vancouver, British Columbia, V6E 4A2, Canada tel: 604-662-8833 fax: 604-662-7998 info@obertiarchitecture.com www.obertiarchitecture.com	CRYSTAL SKI & GOLF RESORT BRITISH COLUMBIA		PROJECT NO: 2133		DRAWN BY: TAP CHECKED BY: SCALE: AS NOTED DATE: REVISED MDA - 2006 DWG NO.
	MOUNTAIN AREA PLAN				
	PROJECT TITLE:				
	SHEET TITLE:				
NOTE: This drawing is an instrument of service and must only be used in conjunction with the Project Manual and all other drawings, specifications, correspondence and information pertinent to the project. The Contractor shall verify references, datum and dimensions on site and request clarification, from Oberto Oberti Architecture and Urban Design Inc., of any discrepancies or omissions as soon as they are discovered prior to execution of any work. The Contractor is responsible for the method of execution and for compliance of all works with the requirements of the Authorities Having Jurisdiction. Written architectural dimensions take precedence in the coordination of information. Do not scale drawings.		REVISI		NO. DATE 1 NOV. 25, 2006 ISSUE / REVISION REVISED MDA - 2006	
				PLOT DATE / FILE NAME: 11:25:26 Sat 25 Nov 2006 COPYRIGHT: This drawing, including the design concepts, is an instrument of service and exclusive property of Oberto Oberti Architecture and Urban Design Inc. It cannot be used or reproduced without knowledge and expressed consent of Oberto Oberti Architecture and Urban Design Inc.	