


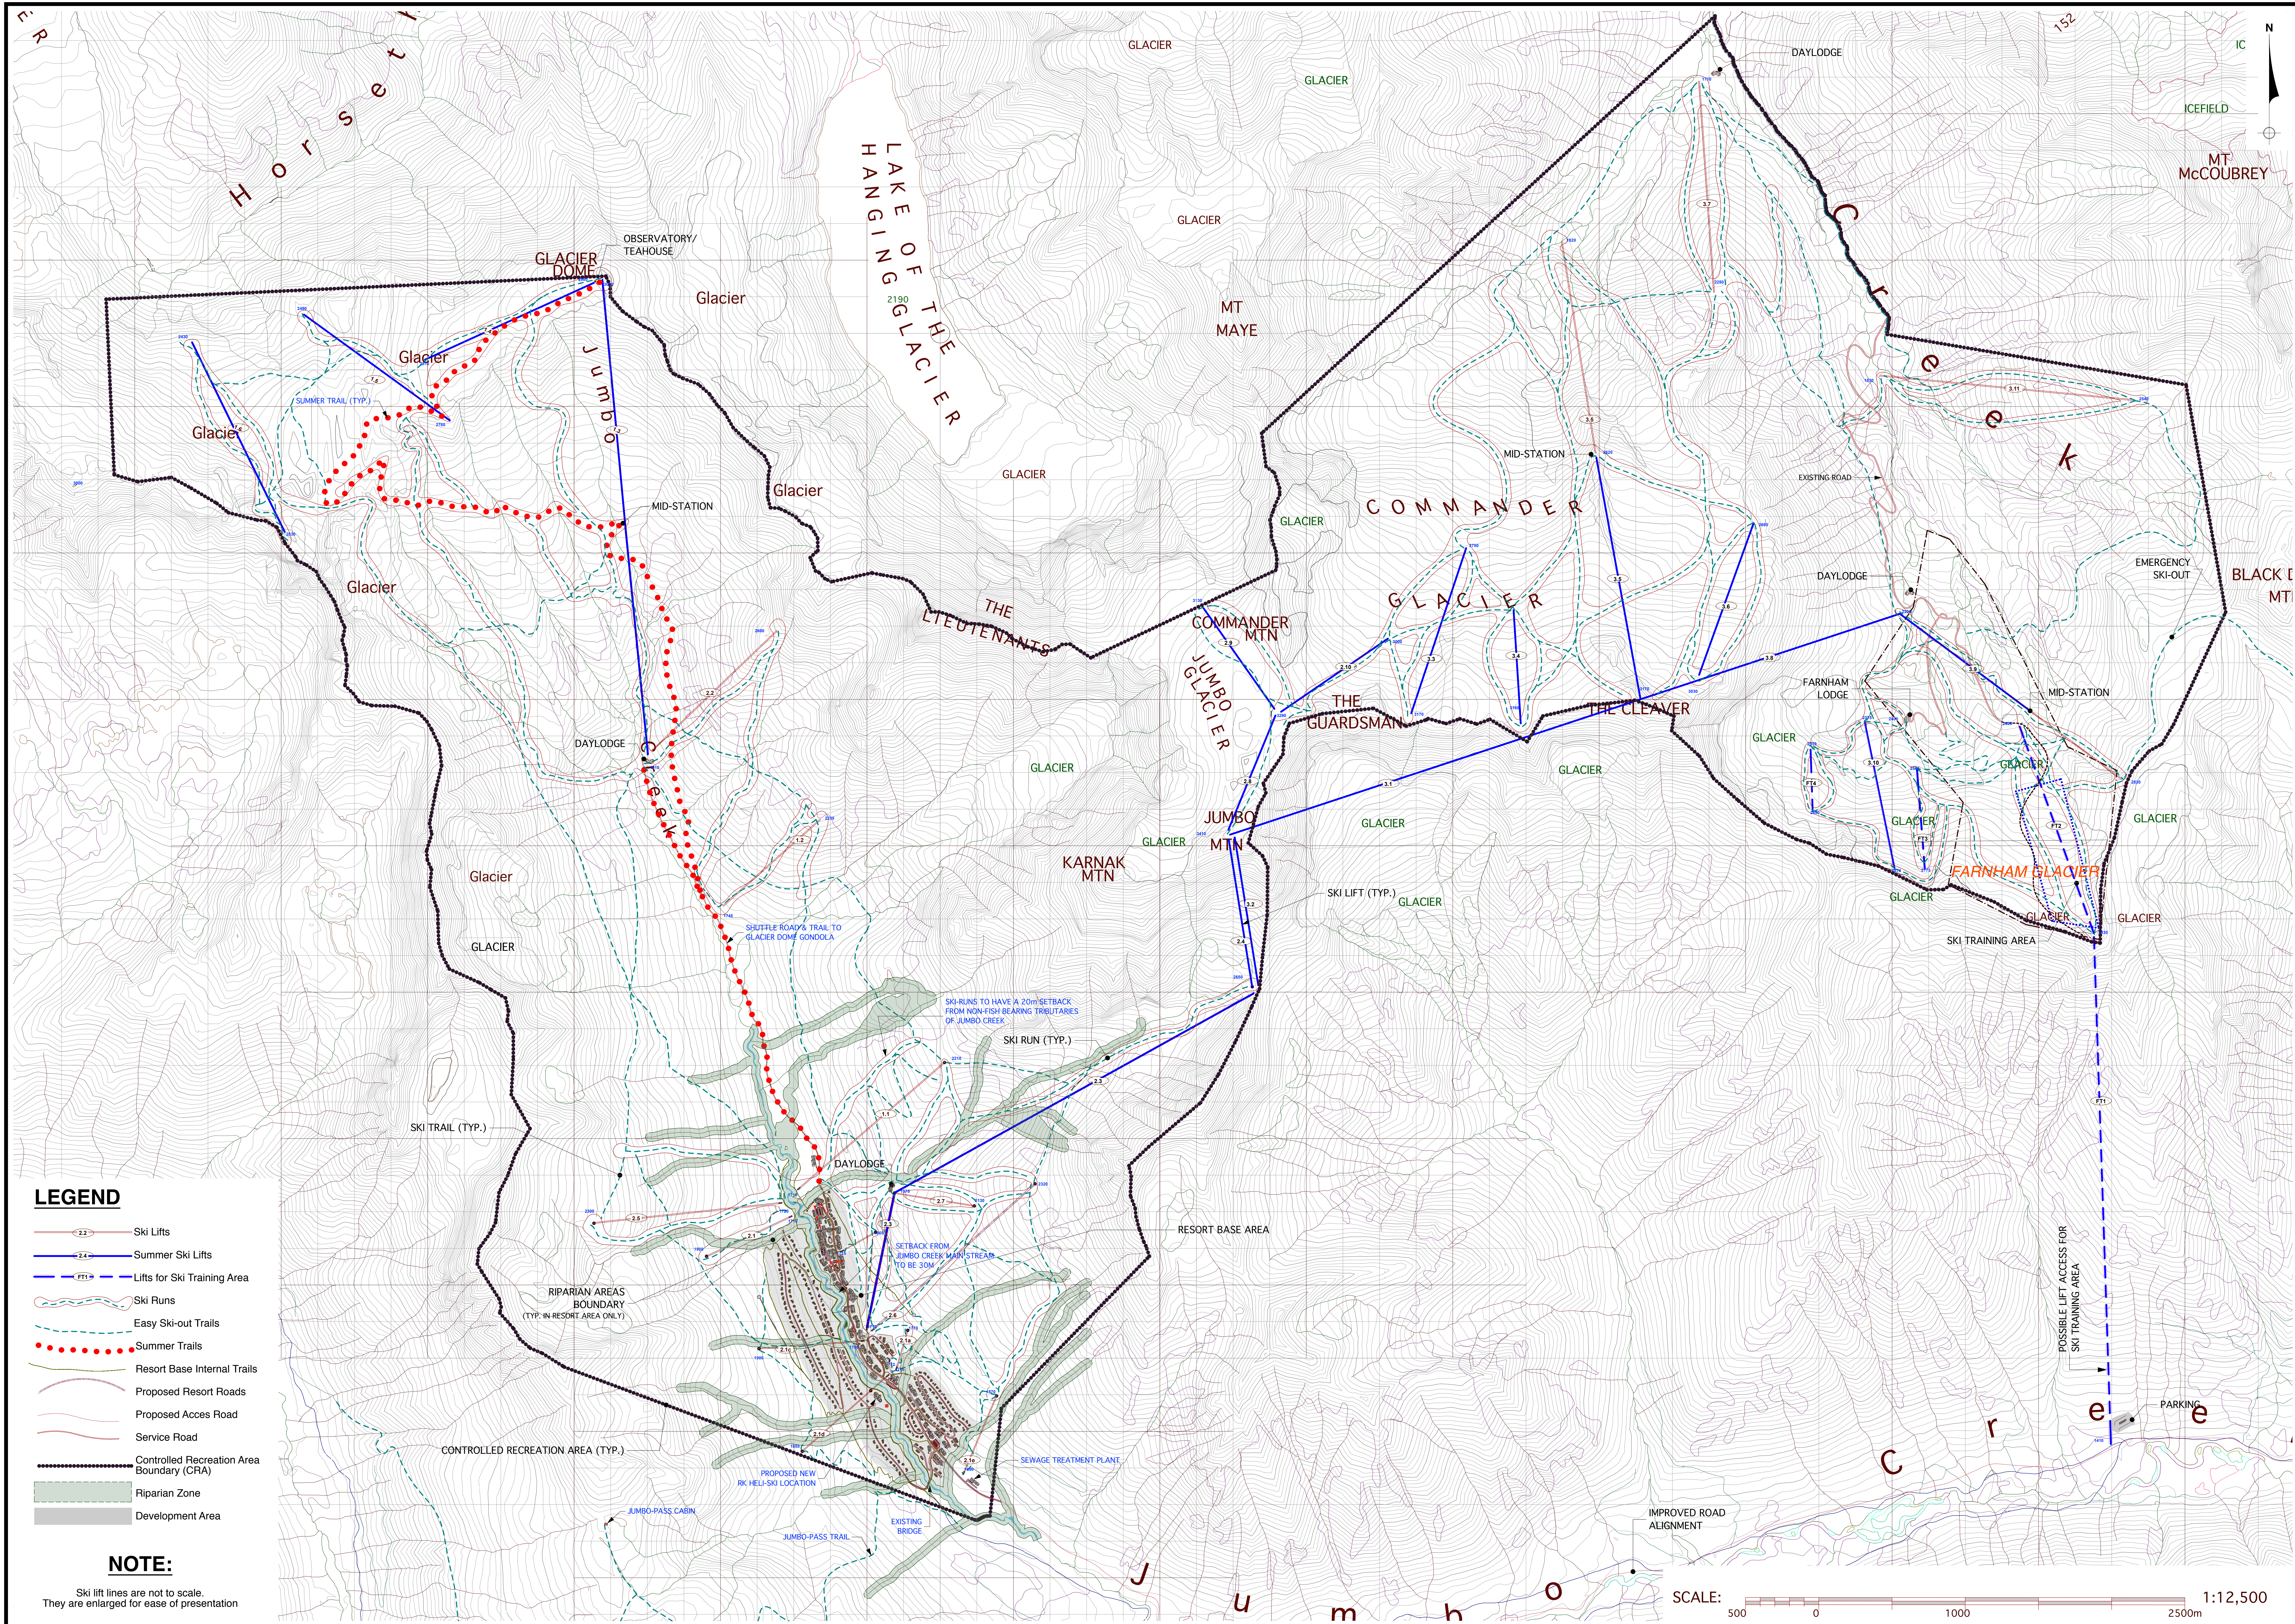

LEGEND

- 22 Ski Lifts
- 24 Summer Ski Lifts
- FT1 Lifts for Ski Training Area
- Ski Runs
- Easy Ski-out Trails
- Summer Trails
- Resort Base Internal Trails
- Proposed Resort Roads
- Proposed Acces Road
- Service Road
- Controlled Recreation Area Boundary (CRA)
- Riparian Zone
- Development Area

NOTE:

Ski lift lines are not to scale. They are enlarged for ease of presentation

NOTE: This drawing is an instrument of service and shall only be used in conjunction with the Project Manual and all other drawings, specifications, correspondence and information pertinent to the project. The Contractor shall verify references, datum and dimensions on site and request clarification, from Oberto Oberti Architecture and Urban Design Inc. of any discrepancies or omissions as soon as they are discovered prior to execution of any work. The Contractor is responsible for the method of execution and for compliance of all works with the requirements of the Authorities Having Jurisdiction. Written architectural dimensions take precedence in the coordination of information. Do not scale drawings.

NO.	DATE	ISSUE
1		

NO.	DATE	REVISION
-----	------	----------

- 1995 MP CONSULTANTS:
- Norecol Dames & Moore
Vancouver, British Columbia
 - Alpentech Inc.
Salt Lake City, Utah
 - UMA KPA Engineering Ltd.
Victoria, British Columbia
 - AGRA Earth & Environmental Ltd.
Vancouver, British Columbia
- 2005 MP CONSULTANTS:
- Lynspeaks Consulting Ltd.
North Vancouver, British Columbia
 - Milne Consulting
Victoria, British Columbia
 - Chris Stethem & Associates Ltd.
Calgary, Alberta
 - Golder Associates Limited
Burnaby, British Columbia
 - McElhanney Consulting Services Ltd.
Surrey, British Columbia
 - ENKON Environmental Ltd.
Surrey, British Columbia

CONSULTANTS:

Oberto Oberti
Architecture and Urban Design Inc.
Report Planning Division
Suite #100 - 1100 West Georgia Street
Vancouver, British Columbia, V6E 4K2, Canada
Tel: 604-682-7796 Fax: 604-682-7958
www.obertoarchitecture.com

Pheldias
Project Management Corporation

PRIME CONSULTANT:

Glacier Resort L.P.

OWNER:

ARCHITECT'S SEAL:

**JUMBO GLACIER RESORT
BRITISH COLUMBIA**

PROJECT TITLE: 2016

CRA MAP

SHEET TITLE:

DRAWN BY:	AN
CHECKED BY:	
SCALE:	1:12,500
DATE:	

PLOT DATE / FILE NAME:

Friday, November 5, 2010
4:37 PM
2016-JGR-CRA-01-2016 (102,146,125,145)

COPYRIGHT: This drawing, including the design concepts, is an instrument of service and exclusive property of Oberto Oberti Architecture and Urban Design Inc. It cannot be used or reproduced without the written consent of Oberto Oberti Architecture and Urban Design Inc.

