


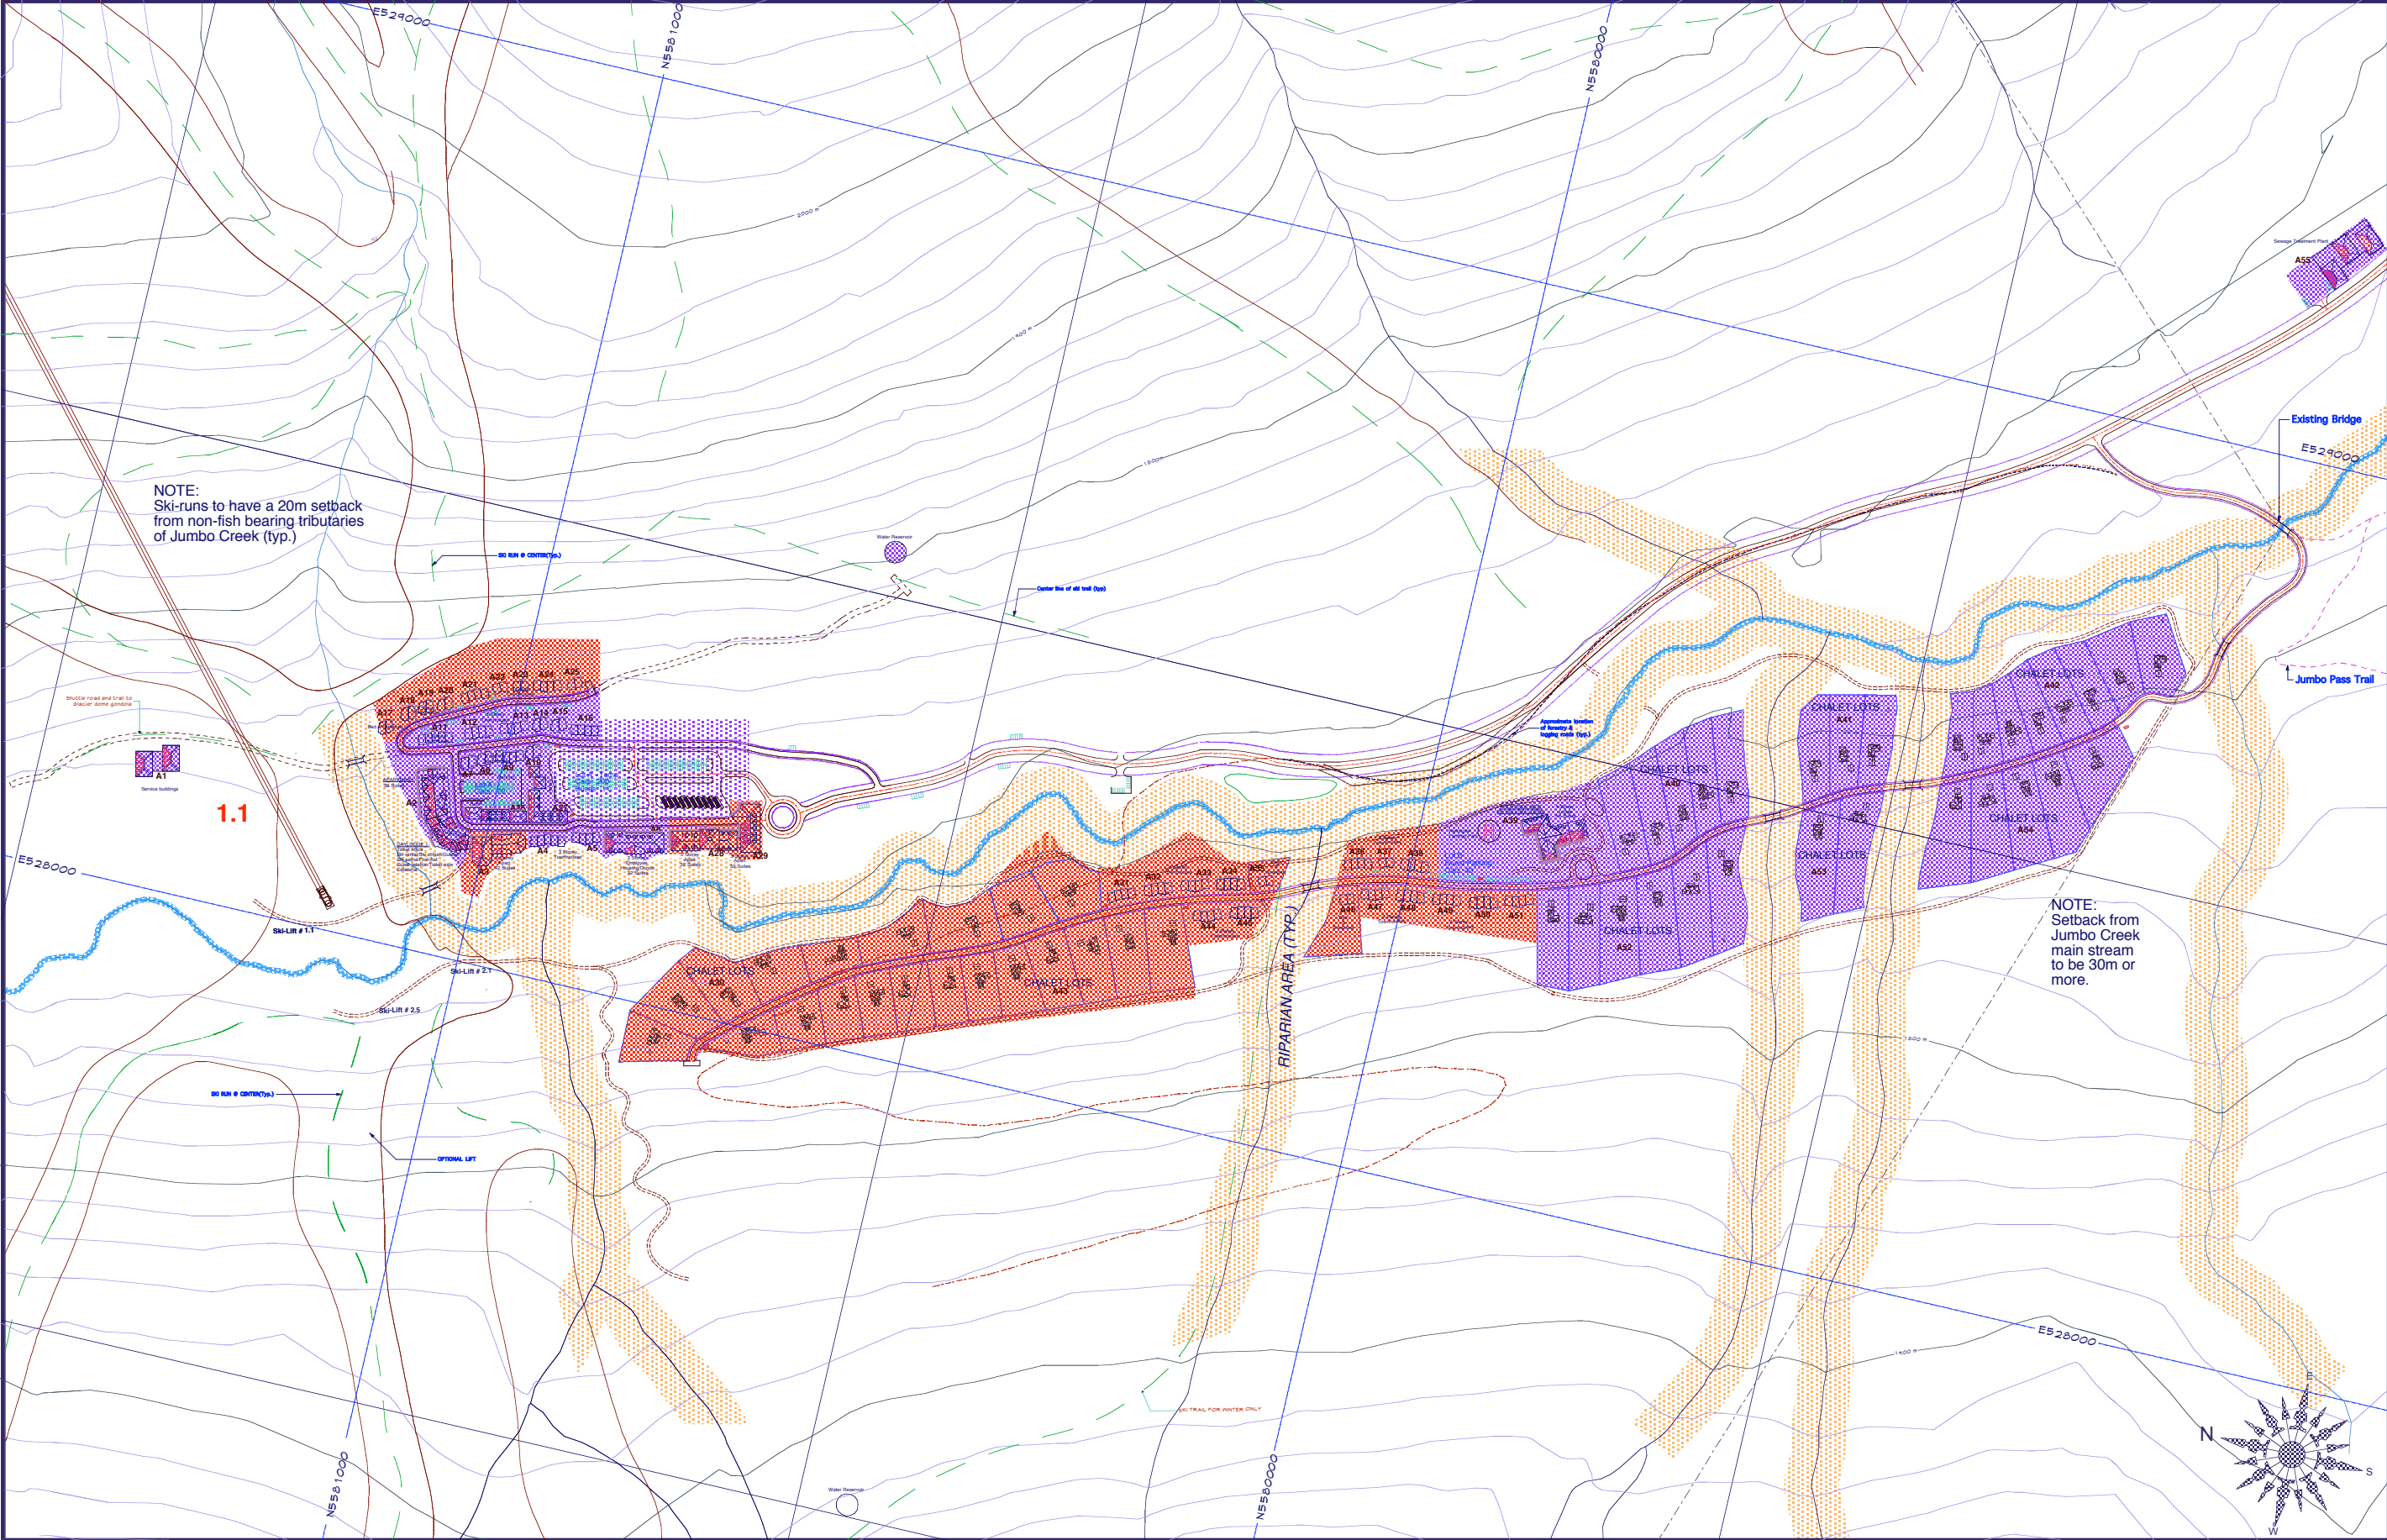

NOTE:
Ski-runs to have a 20m setback
from non-fish bearing tributaries
of Jumbo Creek (typ.)

NOTE:
Setback from
Jumbo Creek
main stream
to be 30m or
more.

LEGEND

- Ski Lifts
- Ski Runs
- Easy Ski-out trails
- Resort Base Internal Trails
- Proposed Resort Roads
- Proposed Access Road
- Service Roads
- Recreation Area Boundary (Controlled Recreation Area-CRA)
- Riparian Zone
- Garbage & Recycling bldg.
- Subdivision

NOTE:

Ski lift lines are not to scale
They are enlarged for ease of presentation

PHASING

- Phase 1 - Stage 1
- Phase 1 - Stage 2
- Phase 1 - Temp. Parking

1995 MP CONSULTANTS:

- Norecol Dames & Moore**
Vancouver, British Columbia
- Alpentech Inc.**
Salt Lake City, Utah
- UMA KPA Engineering Ltd.**
Victoria, British Columbia
- AGRA Earth & Environmental Ltd.**
Invermere, British Columbia

2003 MP CONSULTANTS:

- IRIS Environmental Systems**
Banff, Alberta
- Lynnparks Consulting Ltd.**
North Vancouver, British Columbia
- Milne Consulting**
Invermere, British Columbia
- Chris Stethem & Associates Ltd.**
Canmore, Alberta
- Golder Associates Limited**
Burnaby, British Columbia
- McElhanney Consulting Services Ltd.**
Surrey, British Columbia
- ENKON Environmental Ltd.**
Surrey, British Columbia

CONSULTANTS:

- Oberto Oberti**
Architecture and Urban Design Inc.
Vancouver, British Columbia
- Pheidias**
Project Management Corporation
Vancouver, British Columbia

PRIME CONSULTANT:

Glacier Resorts L.P.

OWNER:

**JUMBO GLACIER RESORT
BRITISH COLUMBIA**

PROJECT TITLE:

**RESORT AREA PLAN
PHASE 1**

SHEET TITLE:

AN

DRAWN:

December 30, 2003

DATE:

PH-1

SCALE:

50m 0 50 100m

PLOT DATE / FILE NAME:

Resort Based
12/30/03

COPYRIGHT:

This drawing, including the design concepts, is an instrument of service and exclusive property of Pheidias Project Management Corporation. It cannot be used or reproduced without knowledge and expressed consent of Pheidias Project Management Corporation.