


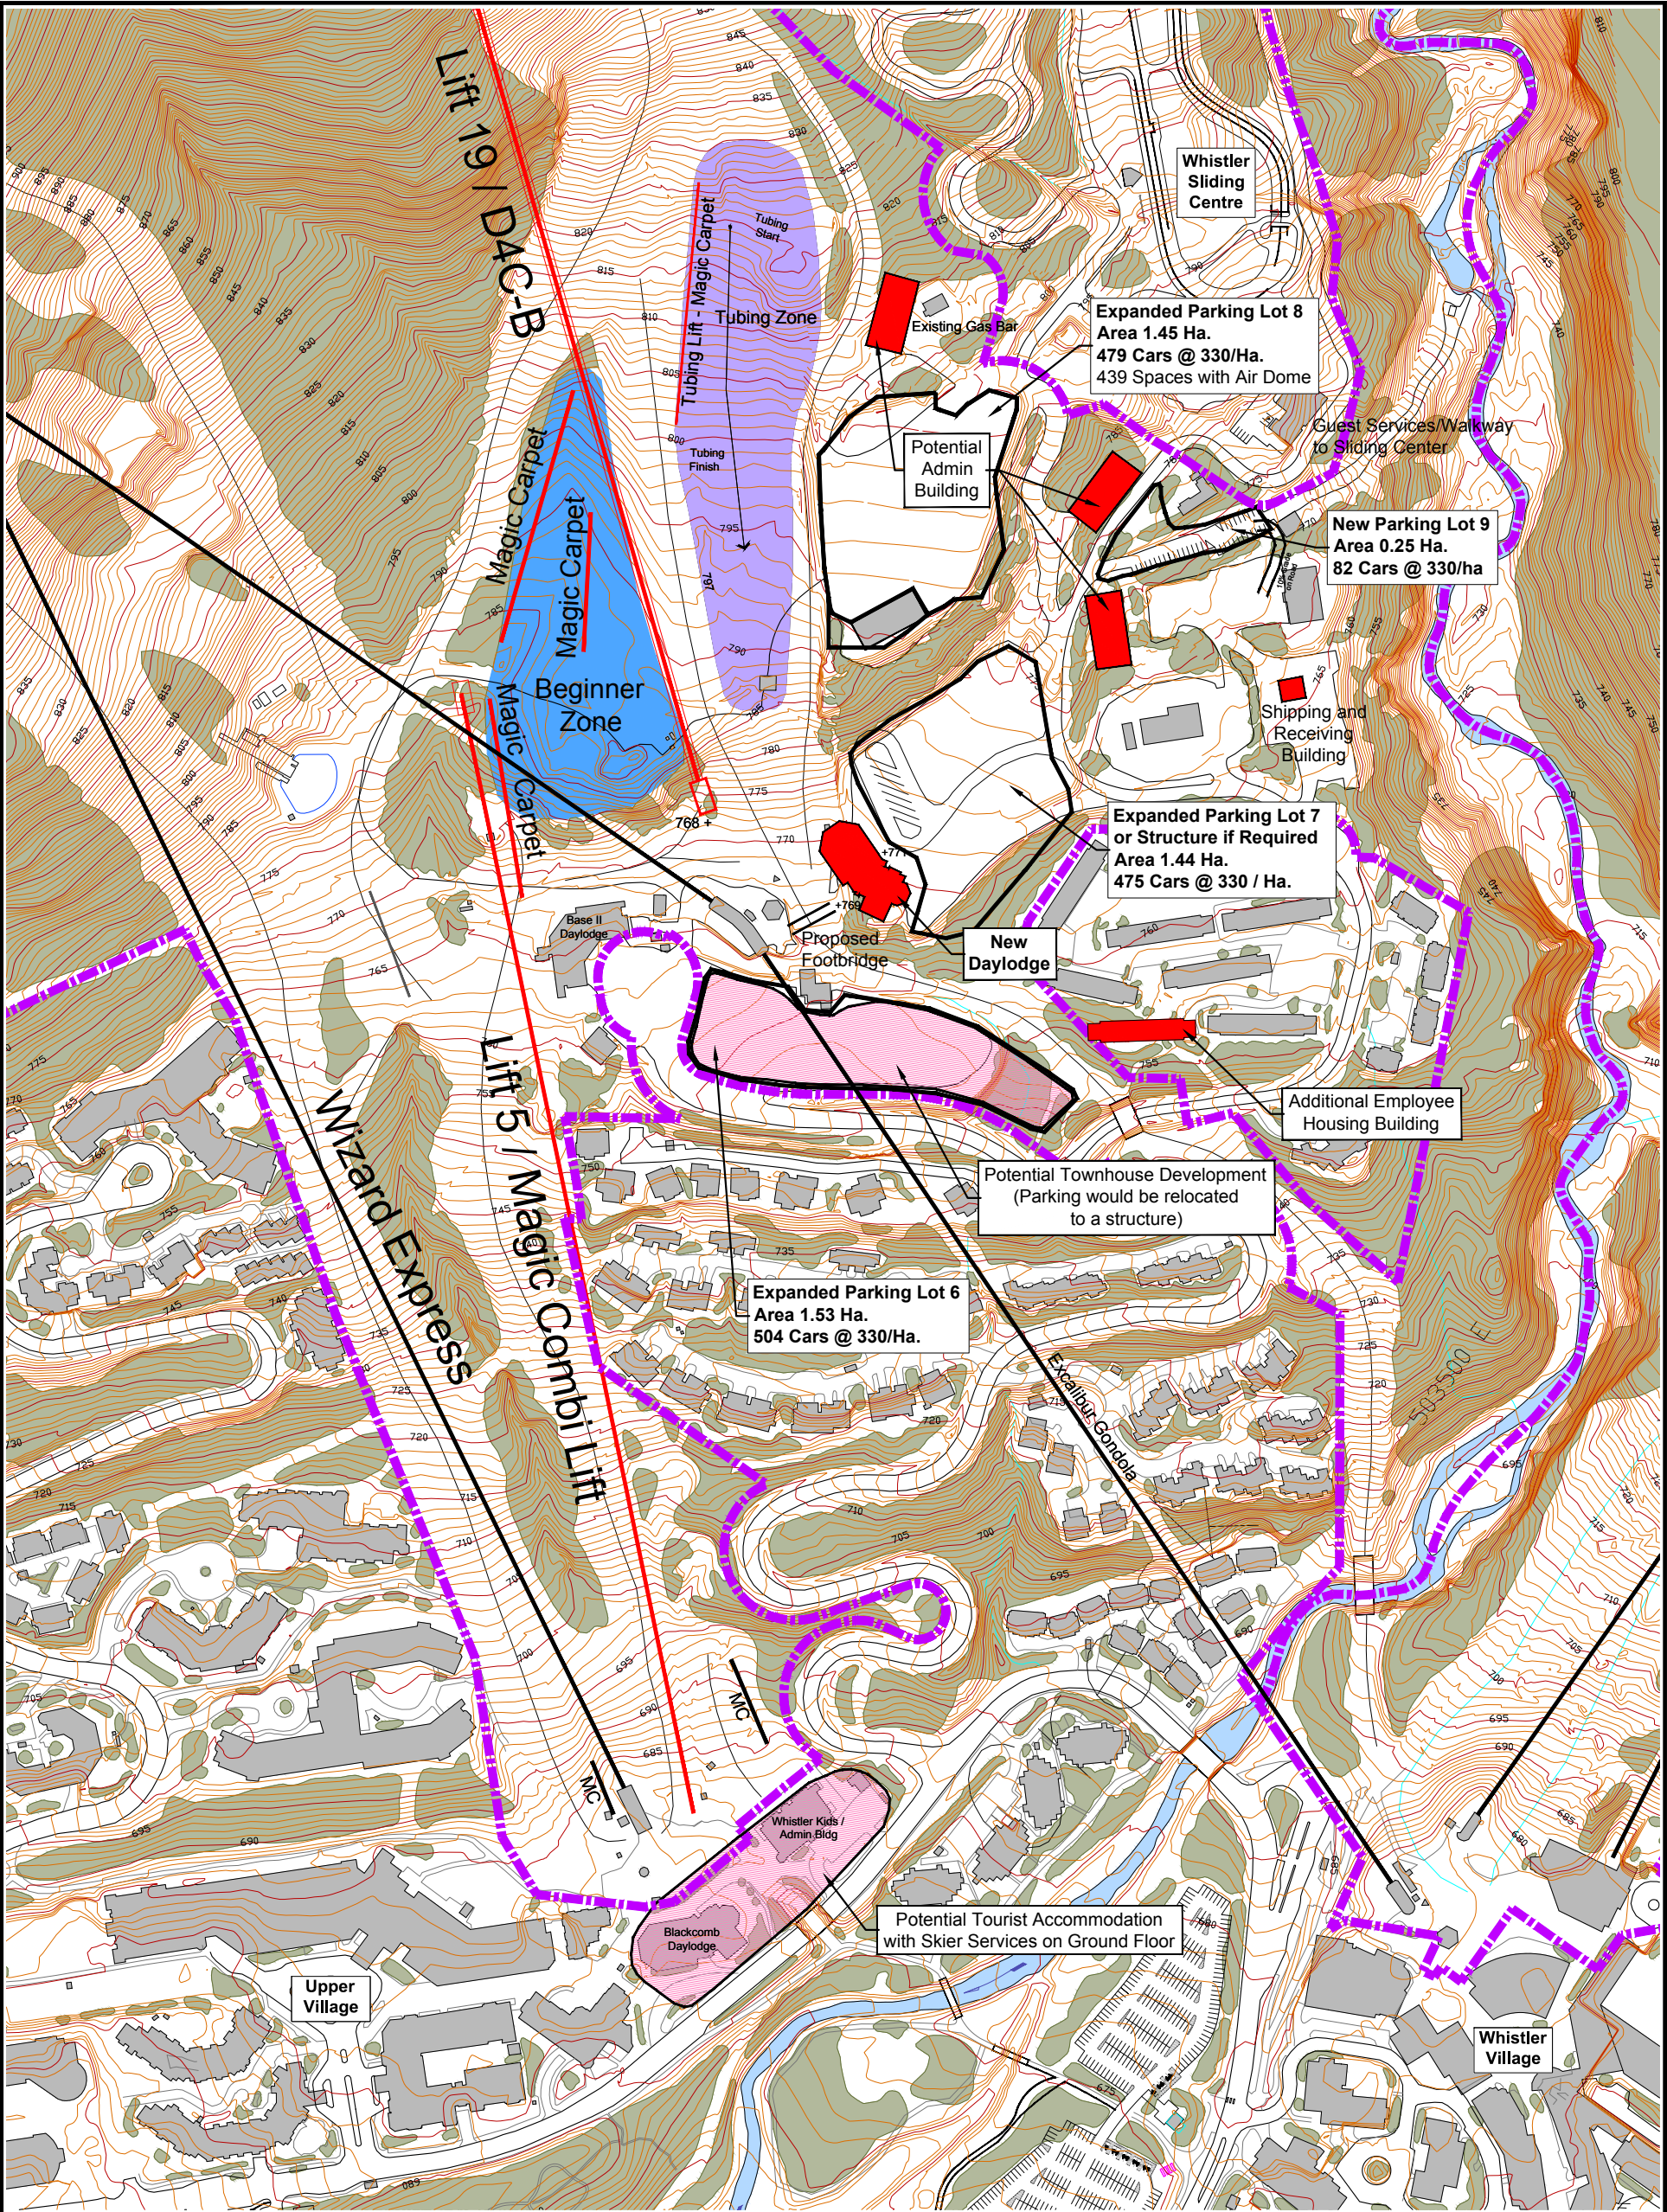

LEGEND

- Proposed Beginner Zone
- Tubing Zone
- Proposed Lifts
- Potential Redevelopment Sites
- Proposed Buildings
- Approximate CRA Boundary

Parking Capacity with Airdome staying:

|                  |                   |
|------------------|-------------------|
| Lot 6 - 1.53 Ha. | 504 Cars          |
| Lot 7 - 1.44 Ha. | 475 Cars          |
| Lot 8 - 1.33 Ha. | 439 Cars          |
| Lot 9 - 0.25 Ha. | 82 Cars           |
| <b>TOTAL</b>     | <b>1,500 Cars</b> |

Lot 8 - Plus 40 Cars if Air Dome is Removed



**WHISTLER BLACKCOMB**



**ecosign**  
Mountain Resort Planners Ltd.

Contours: 25 Meter

Date: 12/2013

0m 40 80 120 160