
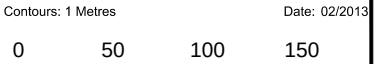


LEGEND

- Village Core
- Pedestrian Circulation
- Surface Parking
- Watercourses
- Golf Course
- Existing Buildings
- Proposed Buildings
- Existing Trees

BUILDING KEY

AA	Village Daylodge	F/G/H	Delta Sun Peaks Resort
BB	Skier Services/Childminding	I/J	Delta Residences
CC	Bento's Daylodge	K	Nancy Greene's Cahilty Lodge
EE	Children's Skier Services	L	Heffley Inn
GG	Medical / Administration	M	Fireside Lodge
A	Sundance Lodge	N	Kookaburra Lodge
B	Hearthstone Lodge	O	Sports Centre
C	Condotel	Q	Condotel
D	Stumback's Sun Peaks Lodge	R	Condotel
E	Parking Structure	S	Hotel

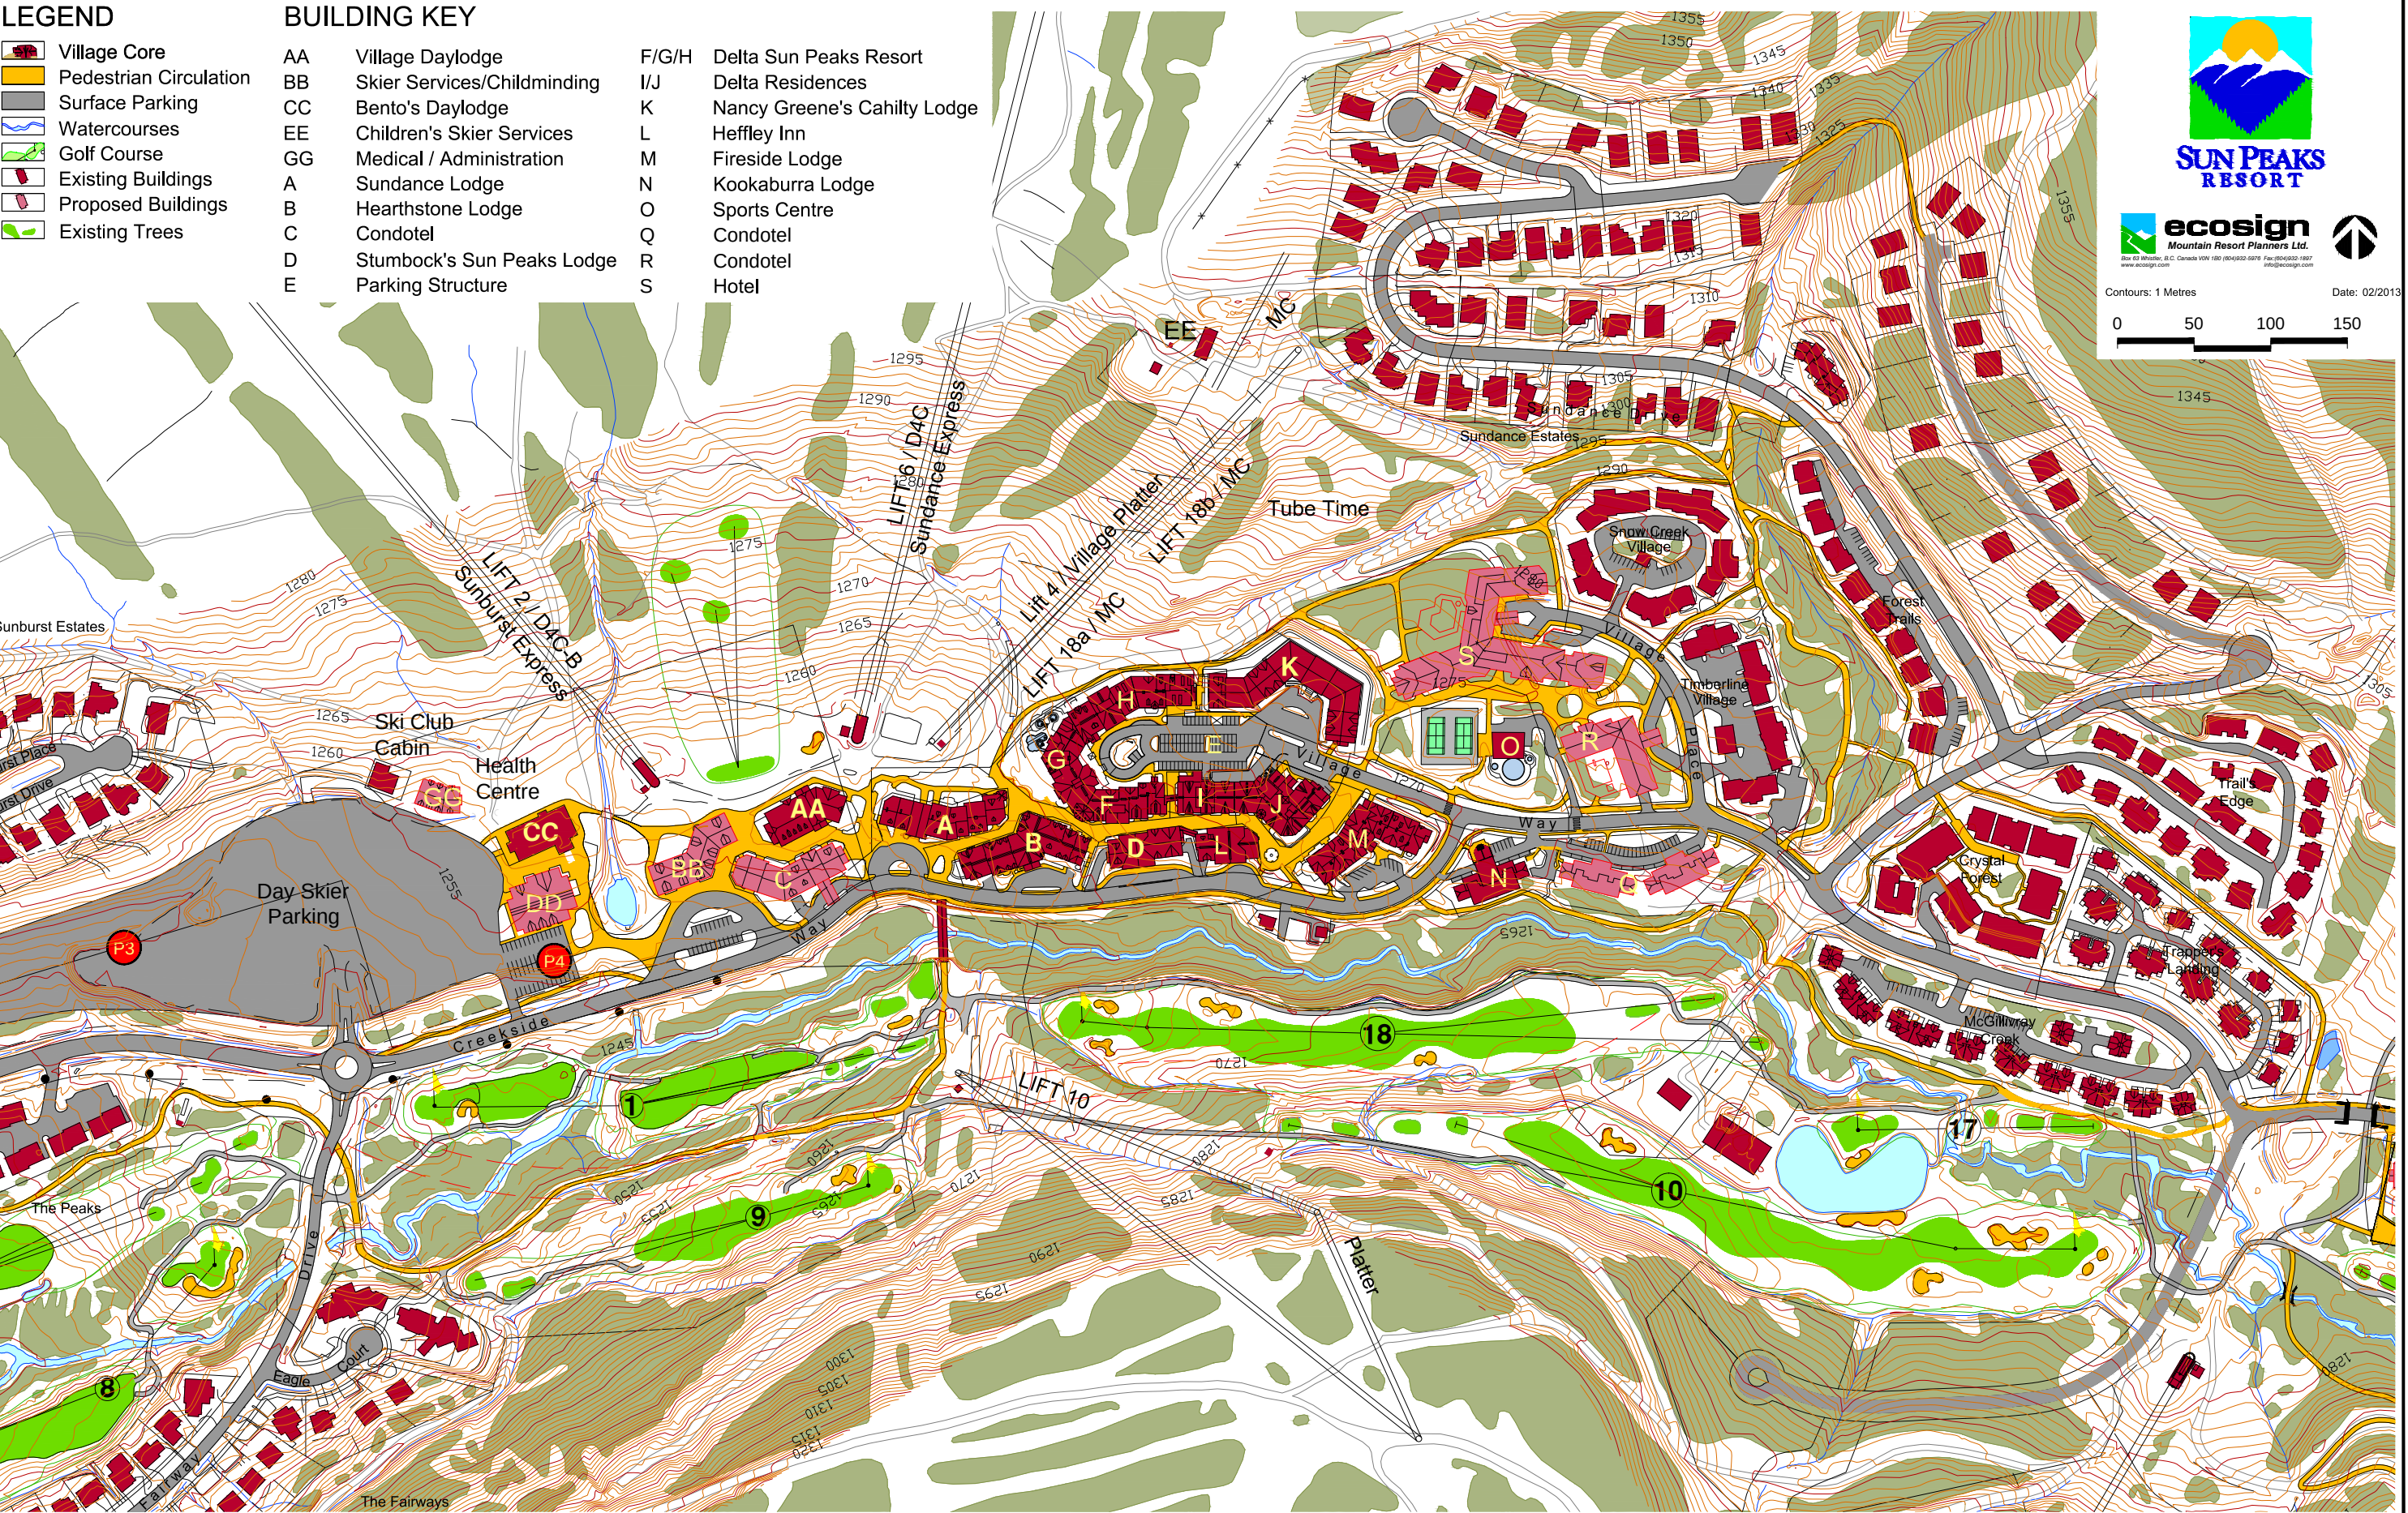

CENTRAL VILLAGE SCHEMATIC PLAN