


106.6
32.500

WINGWALL
ANCHORS
SAME AS
OTHER END
SEE SHEET #2

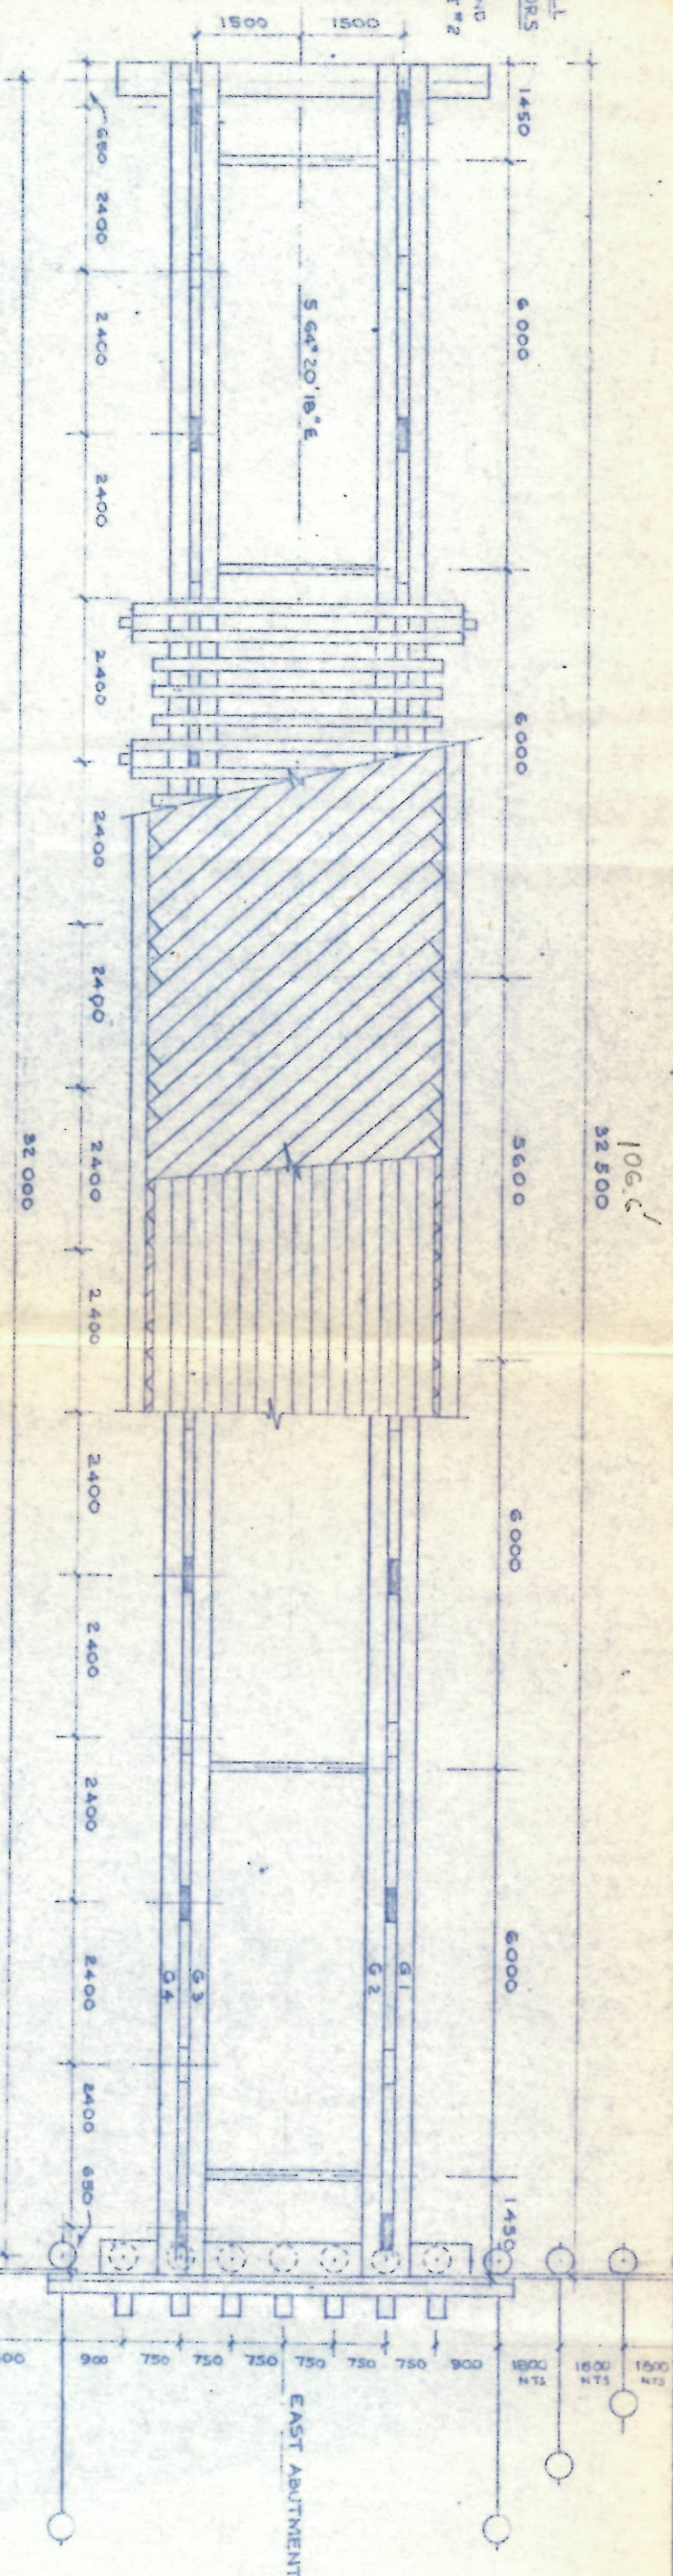


CURB C-1 THIS SIDE
C-3 OTHER SIDE
CURB C-2 BOTH SIDES
CURB C-2 BOTH SIDES
CURB C-2 BOTH SIDES
CURB C-2 BOTH SIDES
CURB C-3 THIS SIDE
C-1 OTHER SIDE

4 - 215 x 1748 GLULAM GIRDERS

PILE CUT OFF
ELEV 1018.100 (3330'-7")
BOTH ABUTMENTS

ELEVATIONS IN BRACKETS ARE METRIC.
WITH IMPERIAL EQUIVALENTS IN BRACKETS.

- NOTES

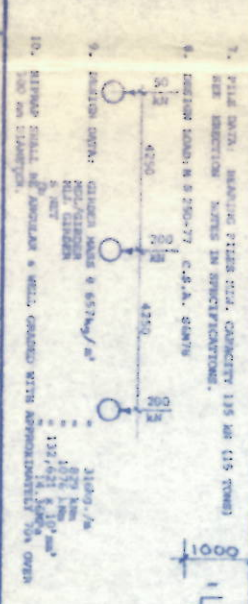

SCALE: 1" = 4.000'
PASAYTEN RIVER F.S.R. Km 0.28
SIMILKAMEEN RIVER BRIDGE
GENERAL LAYOUT
SHEET 1 OF 7



NOTE: DATUM ELEV DERIVED FROM HWY. H 50
EL. 833.25 16" PTA 545.25 W. OF JUNCTION

Province of
British Columbia
Ministry of
Forests


DETAIL KEY




REVISION
DATE

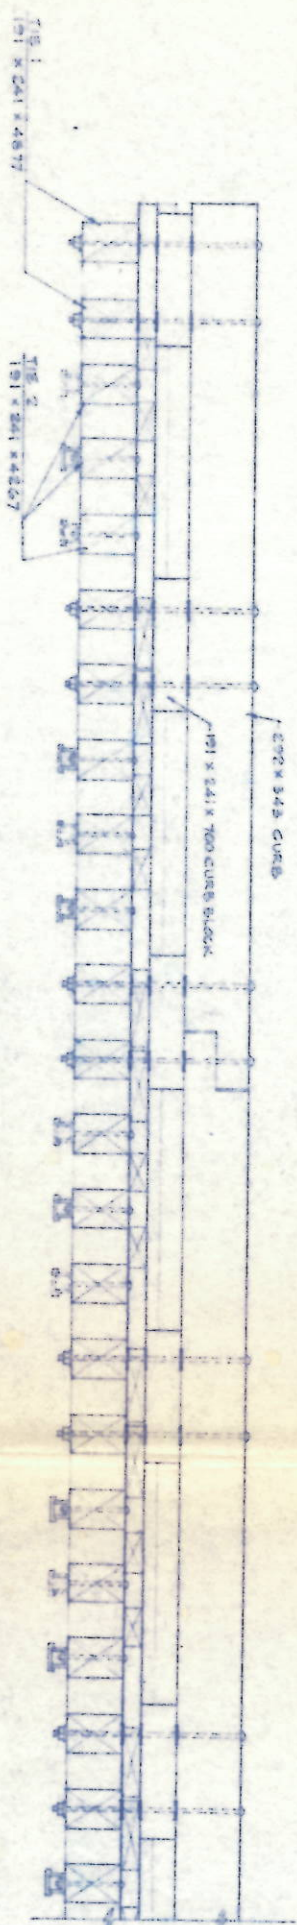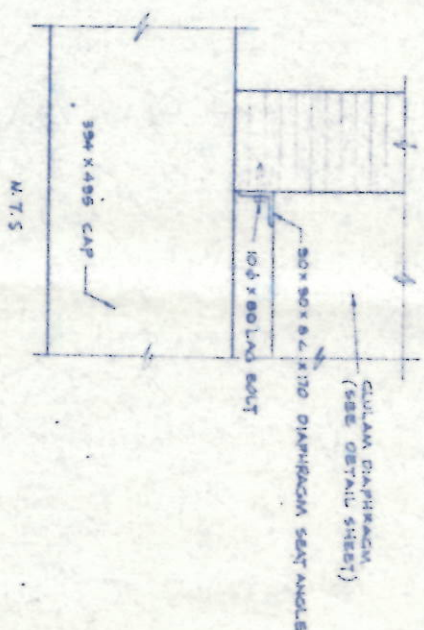




		Province of British Columbia		Ministry of Forests	
ENGINEERING BRANCH VICTORIA					
<div style="display: flex; justify-content: space-between;"> <div>  <p> A DETAIL NO. B SHEET NO. PROJECT C DETAIL NUMBER D SHEET NO. DETAIL </p> </div> <div> <p>DETAIL KEY</p> </div> </div>					
DESIGN	S. H. [Signature]		DATE		
DESIGN CHECK			DATE		
DRAWING	[Signature]		DATE		
DESIGN CHECK	[Signature]		DATE		
APPROVALS	[Signature]		DATE		
REVISION	(E)	(D)	(C)	(B)	(A)
REVISION					
INTL. APPROV.					
DATE					
SCALE:			1" = 1000'	1" = 500'	FILE NO.
PASAYTEN RIVER F.S.R. Km 0.28			942-7573-00		
SILKAMEN RIVER BRIDGE					
TIE & DECKING DETAILS					
DWG. NO. 13-595			SHEET 3 OF 7		

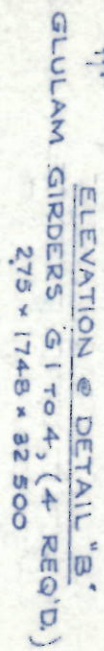

1. LAYOUT SHALL BE IN ACCORDANCE WITH C.S.A. 0122 - M1980 STRESS GRADE 24F-E
2. PROVIDE A PARABOLIC CAMBER ON THE GIRDERS WITH A CENTER ORDINATE OF 100 mm
3. GIRDERS TO BE HAND INCISED ON THE SIDES & BOTTOM AT THE BEARINGS.
4. MARK MATCHING ENDS OF GIRDERS G-1 ETC AS SHOWN ON LAYOUT.

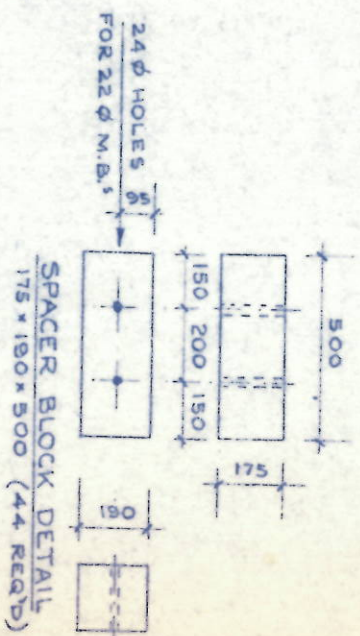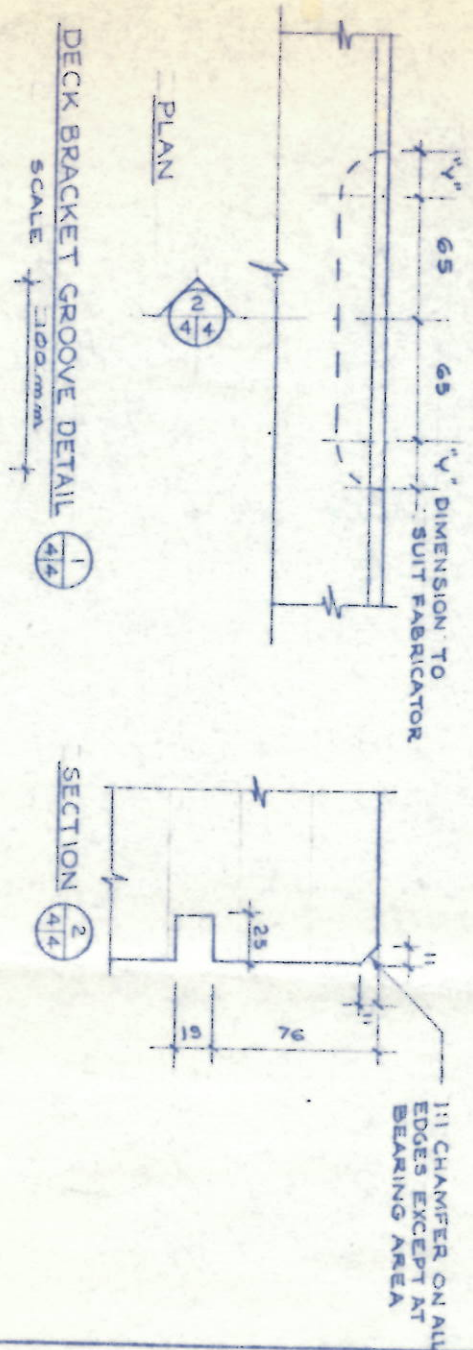

		Province of British Columbia		Ministry of Forests	
ENGINEERING BRANCH VICTORIA		<div style="border: 1px solid black; border-radius: 50%; width: 40px; height: 40px; display: flex; align-items: center; justify-content: center; margin: 0 auto;"> <div style="border: 1px solid black; border-radius: 50%; width: 20px; height: 20px; display: flex; align-items: center; justify-content: center; margin: 0 auto;"> A </div> <div style="margin: 0 5px;">/</div> <div style="border: 1px solid black; border-radius: 50%; width: 20px; height: 20px; display: flex; align-items: center; justify-content: center; margin: 0 auto;"> B/C </div> </div> <div style="margin-top: 5px;"> A DETAIL NO. B SHEET NO. C SHEET NO. </div>		DETAIL KEY	
DESIGN	R. S. 2-0-10g		DATE		
DWG. CHECKED					
DRAWING	P. D. 2-0-10g		(D)		
DWG. CHECKED	R. S. 2-0-10g		(C)		
DWG. NO.			(B)		
APPROVALS	R. S. 2-0-10g		(A)		
REVISION					
INTL. APPR.					
DATE					
SCALE: N.T.S.			942-7573-00		
PASAYTEN RIVER F.S.R. Km 0.28 SIMILKAMEEN RIVER BRIDGE GLULAM DETAILS			4 OF 7		
DWG. NO. 13-598			SHEET 4 OF 7		

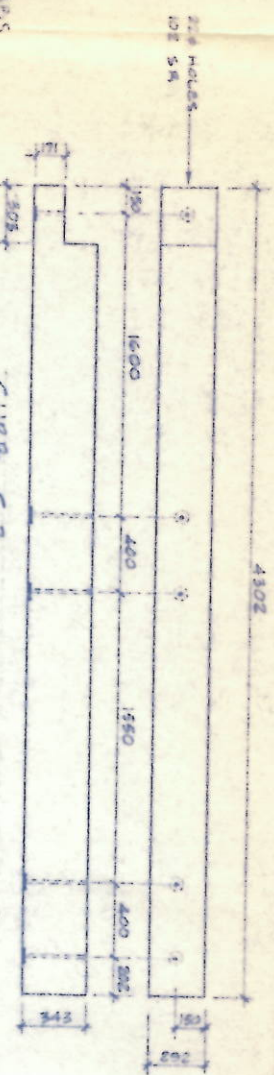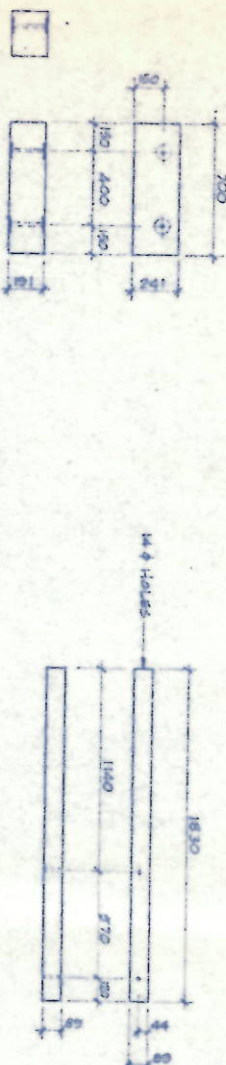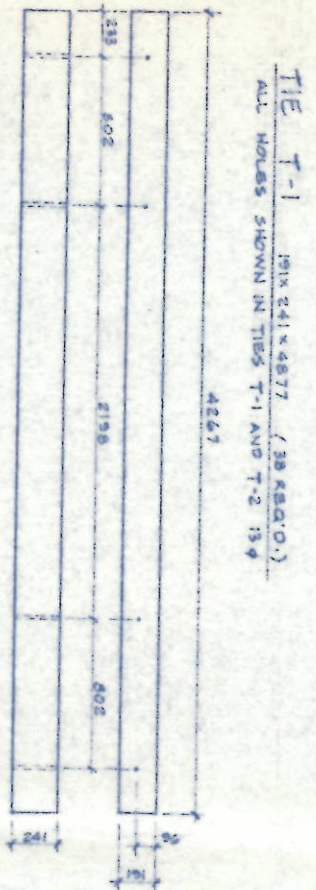


DETAIL KEY



A DETAIL NO.
B DETAIL NO. W/OUT
C DETAIL REQUIRED

A DETAIL NO.
B DETAIL REQUIRED
C DETAIL NO.

[illegible]

SCALE: 1:20

PASAYTEN RIVER F.S. R. KM 028
SAILKAMEN RIVER BRIDGE
SAWN TIMBER DETAILS

FILE NO
642-7573-00

