



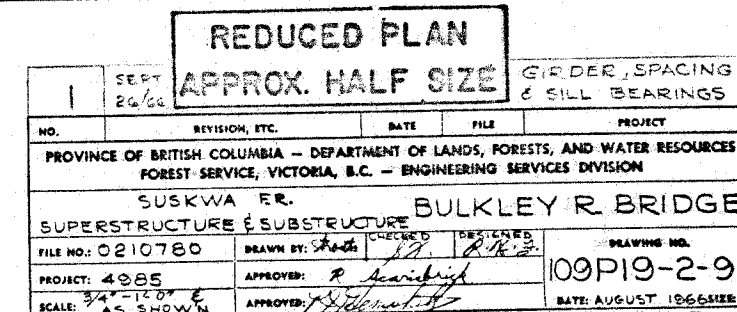

35559

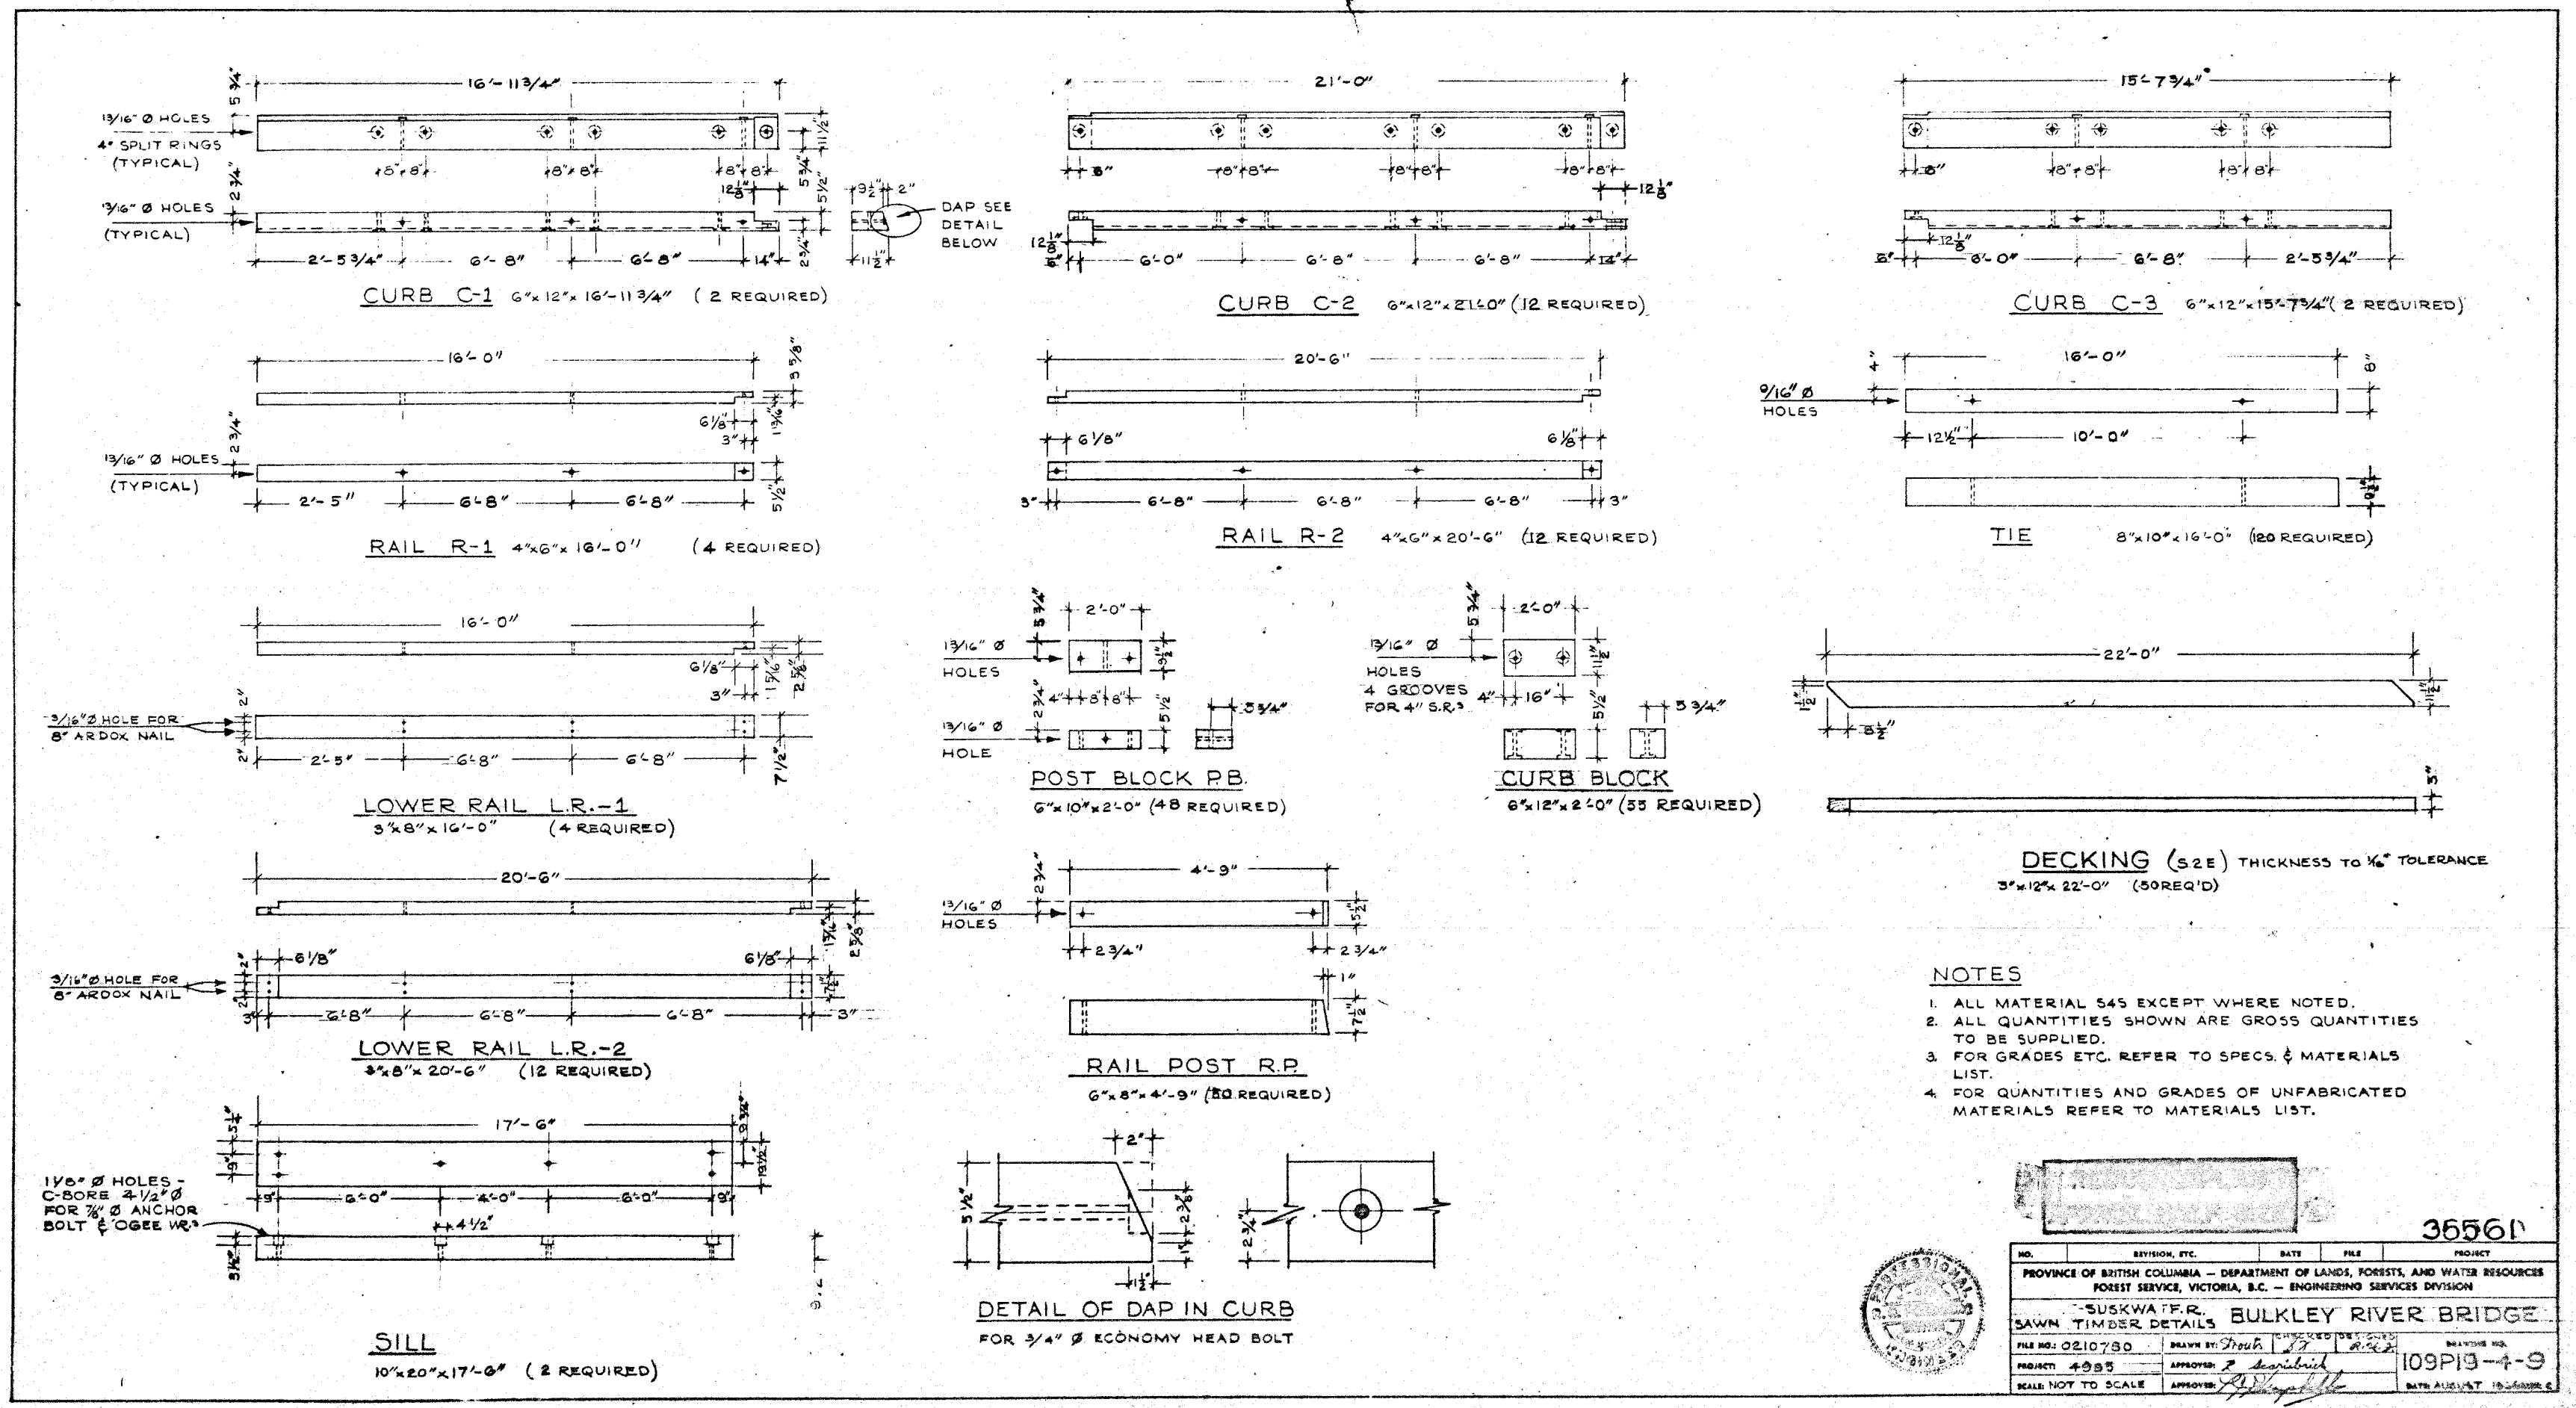

35561

NO.	REVISION, ETC.	DATE	FILE	PROJECT
PROVINCE OF BRITISH COLUMBIA - DEPARTMENT OF LANDS, FORESTS, AND WATER RESOURCES FOREST SERVICE, VICTORIA, B.C. - ENGINEERING SERVICES DIVISION				
SUSKWAITER, BULKLEY RIVER BRIDGE				
FILE NO.	0210750	DRAWN BY	DR	DATE
PROJECT	4985	APPROVED BY	DR	109P13-4-9
SCALE NOT TO SCALE		APPROVED	DR	DATE AUGUST 10, 1950

