


Management Areas

- Riparian Stream Class-FISH:
 - (S1/S4) Sampled
 - (S1/S4) Gradient
 - (Unknown class) Gradient
- Riparian Stream Class-NO FISH:
 - (S5/S8) Sampled
 - (S5/S8) Gradient
 - (Unknown class) Gradient
- Non-classified Drainage
- Seepage
- Stream Class and Reach Break
- Riparian Lake Class (L1-L4)
- Riparian Wetland Class (W1-W6)
- Water Body ID #
- Retention Patch (Engineered)
- Retention Patch (Proposed)
- Retention Trees
- Wildlife Tree Patch (WTP)
- Other Reserve
- Riparian Reserve Zone
- Riparian Management Zone
- Wildflower Management Area
- Machine Free Zone
- Windfall
- Landing / Temporary Landing
- Helicopter Drop Zone

Brushing Map / Site Plan Map Blocks WD100-1,100-2,100-3

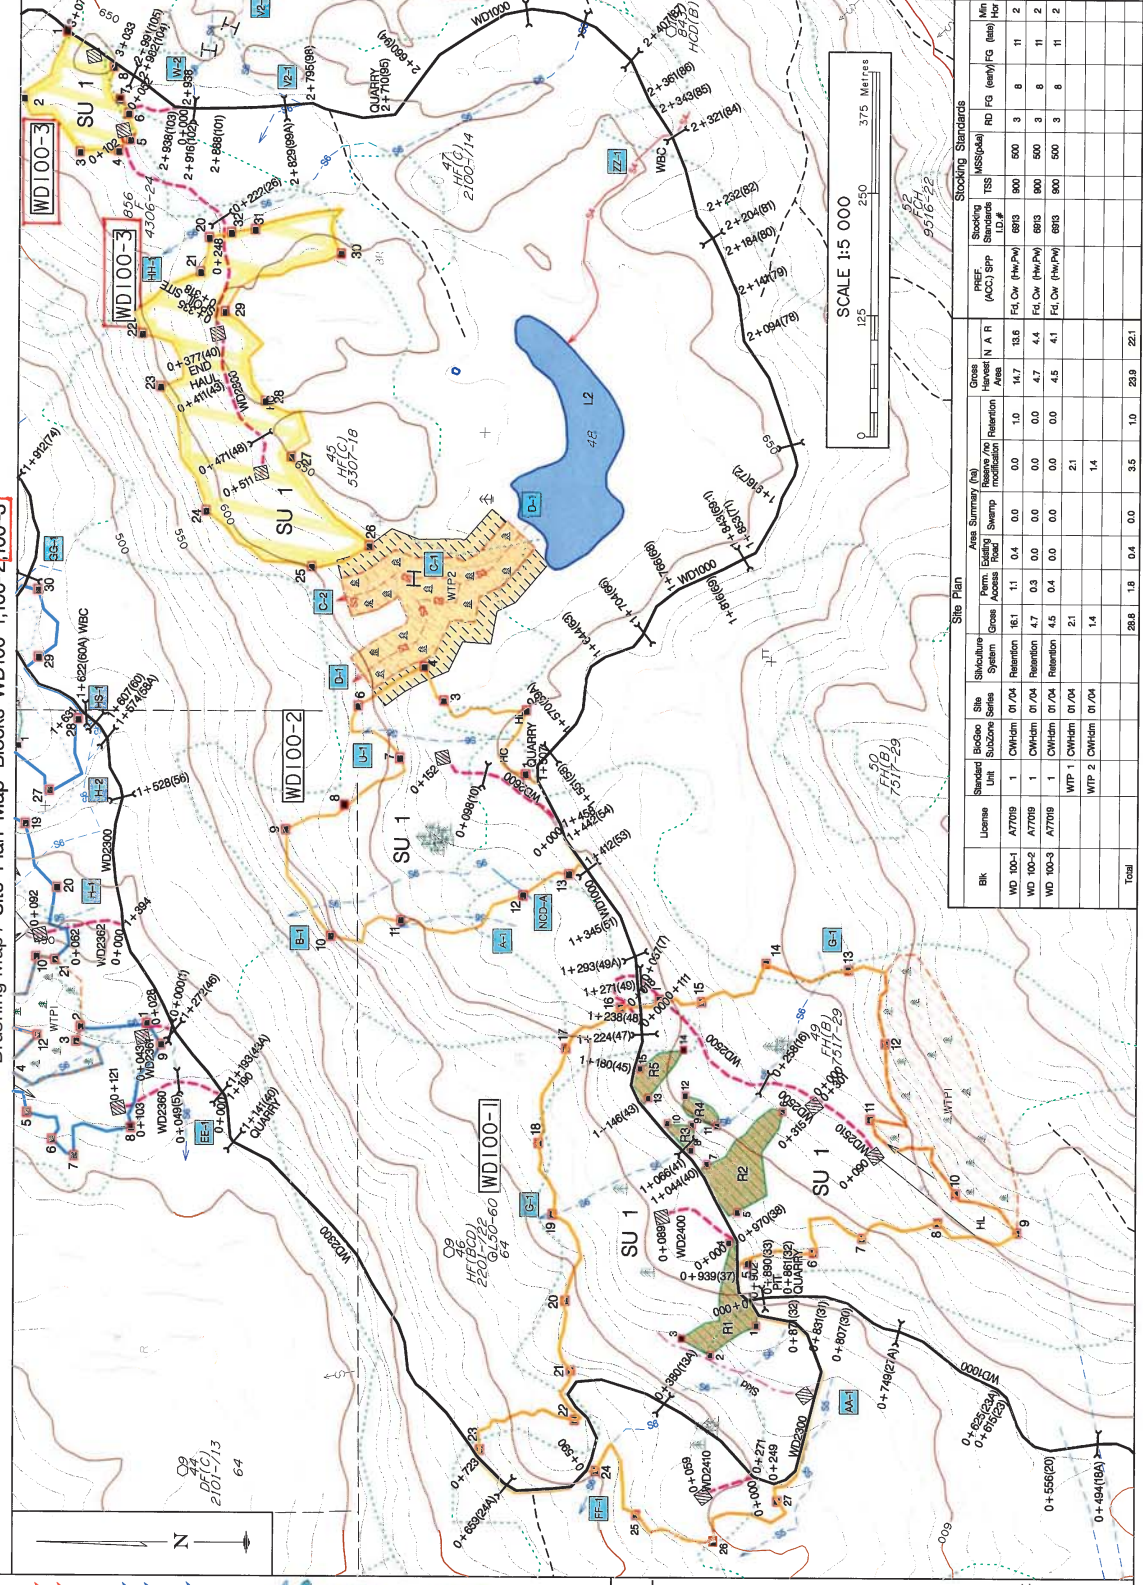

Date: March 23, 2008
TSL A77019
Scale: 1:5,000
Forest Region: Coast
Forest District: Chilliwack
Location: Mount Woodside
Map #: 0924021

- Legend**
- Felling Boundary
 - External to Felling Boundary
 - Site Series Boundary
 - Standard Unit Boundary
 - SP Plot
 - Hydro R / W
 - Felling Corner
 - Existing Road
 - Proposed Road
 - Existing Road (to be rehabilitated)
 - Existing Trail
 - Proposed Road
 - Haul Road
 - Designated Skid Trail
 - Temporary Road
 - Reference Point
 - Bridge
 - Culvert to be installed
 - Unclassified Road
 - Gravel Pit
 - Slide
 - Gully
 - Rock Outcrop
 - Index Contour and Label
 - Intermediate Contour
 - Contour Interval
 - 10 m
 - BC Timber Sales

- Field Ribboning**
- Felling Boundary: Orange
 - Retention Patch: Green
 - Road Centre Line: Pink
 - Road Reconnaissance: Yellow
 - Fish Stream: Red / White Stripe
 - Non-Fish Stream: Blue / White Stripe
 - Deflection Line: Blue / White
 - Station Marks: Orange and White
 - Split Line: Blue "Treatment Unit"
 - Dispersed Retention: Three Blue Dots
 - Cruise Strip Line: Blue
 - Cruise Plot Center: Blue and Orange

Site Plan										Stocking Standards									
Total										28.6	1.8	0.4	0.0	3.5	1.0	23.9	22.1		