

Management Features

- Riparian Stream Class-FISH:
- S1, S2, S3, S4
- Unknown
- Riparian Stream Class-NO FISH:
- S5, S6
- Unknown
- Non-classified Drainage
- Seepage
- Stream Class, Reach Break
- Riparian Lake (L1-L4)
- Riparian Wetland (W1-W5)
- Water Body ID #
- Retention Patch (Engineered)
- Retention Patch (Proposed)
- Dispersed Retention Trees
- Wildlife Tree Retention Area
- Adjacent Wildlife Tree Retention Area
- Road Right-of-Way
- Riparian Reserve Zone
- Riparian Management Zone (if different than SU prescription)
- Ground-Based Yarding Area
- Cable Yarding Area
- Helicopter Harvest Area
- Non-Productive
- Ground Based Area >35% Slope
- Windthrow Management Area
- Machine Free Zone
- Special Management Zone
- Park
- Water Supply Intake
- Previous Harvest
- Old Growth Mgmt. Area
- Priority Old Growth Deferral Area
- Private Land
- ParcelMap BC


Harvest System

- Ground Based
- Skyline
- Grapple
- Deflection Line
- Yarding Break

Field Marking

- Falling Boundary:**
Orange FB Ribbon & Orange Paint
- Retention Patch:**
Orange Black Stripe Ribbon & Orange Paint
- Road Right of Way:**
Orange Ribbon & Orange Paint
- Road Centre Line:**
Pink Ribbon & Pink Tag
- Falling Corner:**
Orange Tag & FC # Marked
- Dispersed Retention Trees**
Orange Painted Dot Each Side & Base
- Station Marks**
White Ribbon
- Fish Stream:** Red White Stripe Ribbon
- Non Fish Stream:** Blue White Stripe Ribb.
- Deflection Line:** Green Ribbon
- Machine Free Zone:** Red Ribbon
- Cruise Lines & Plots:** Blue Ribbon

Block Plan Map Block HU401

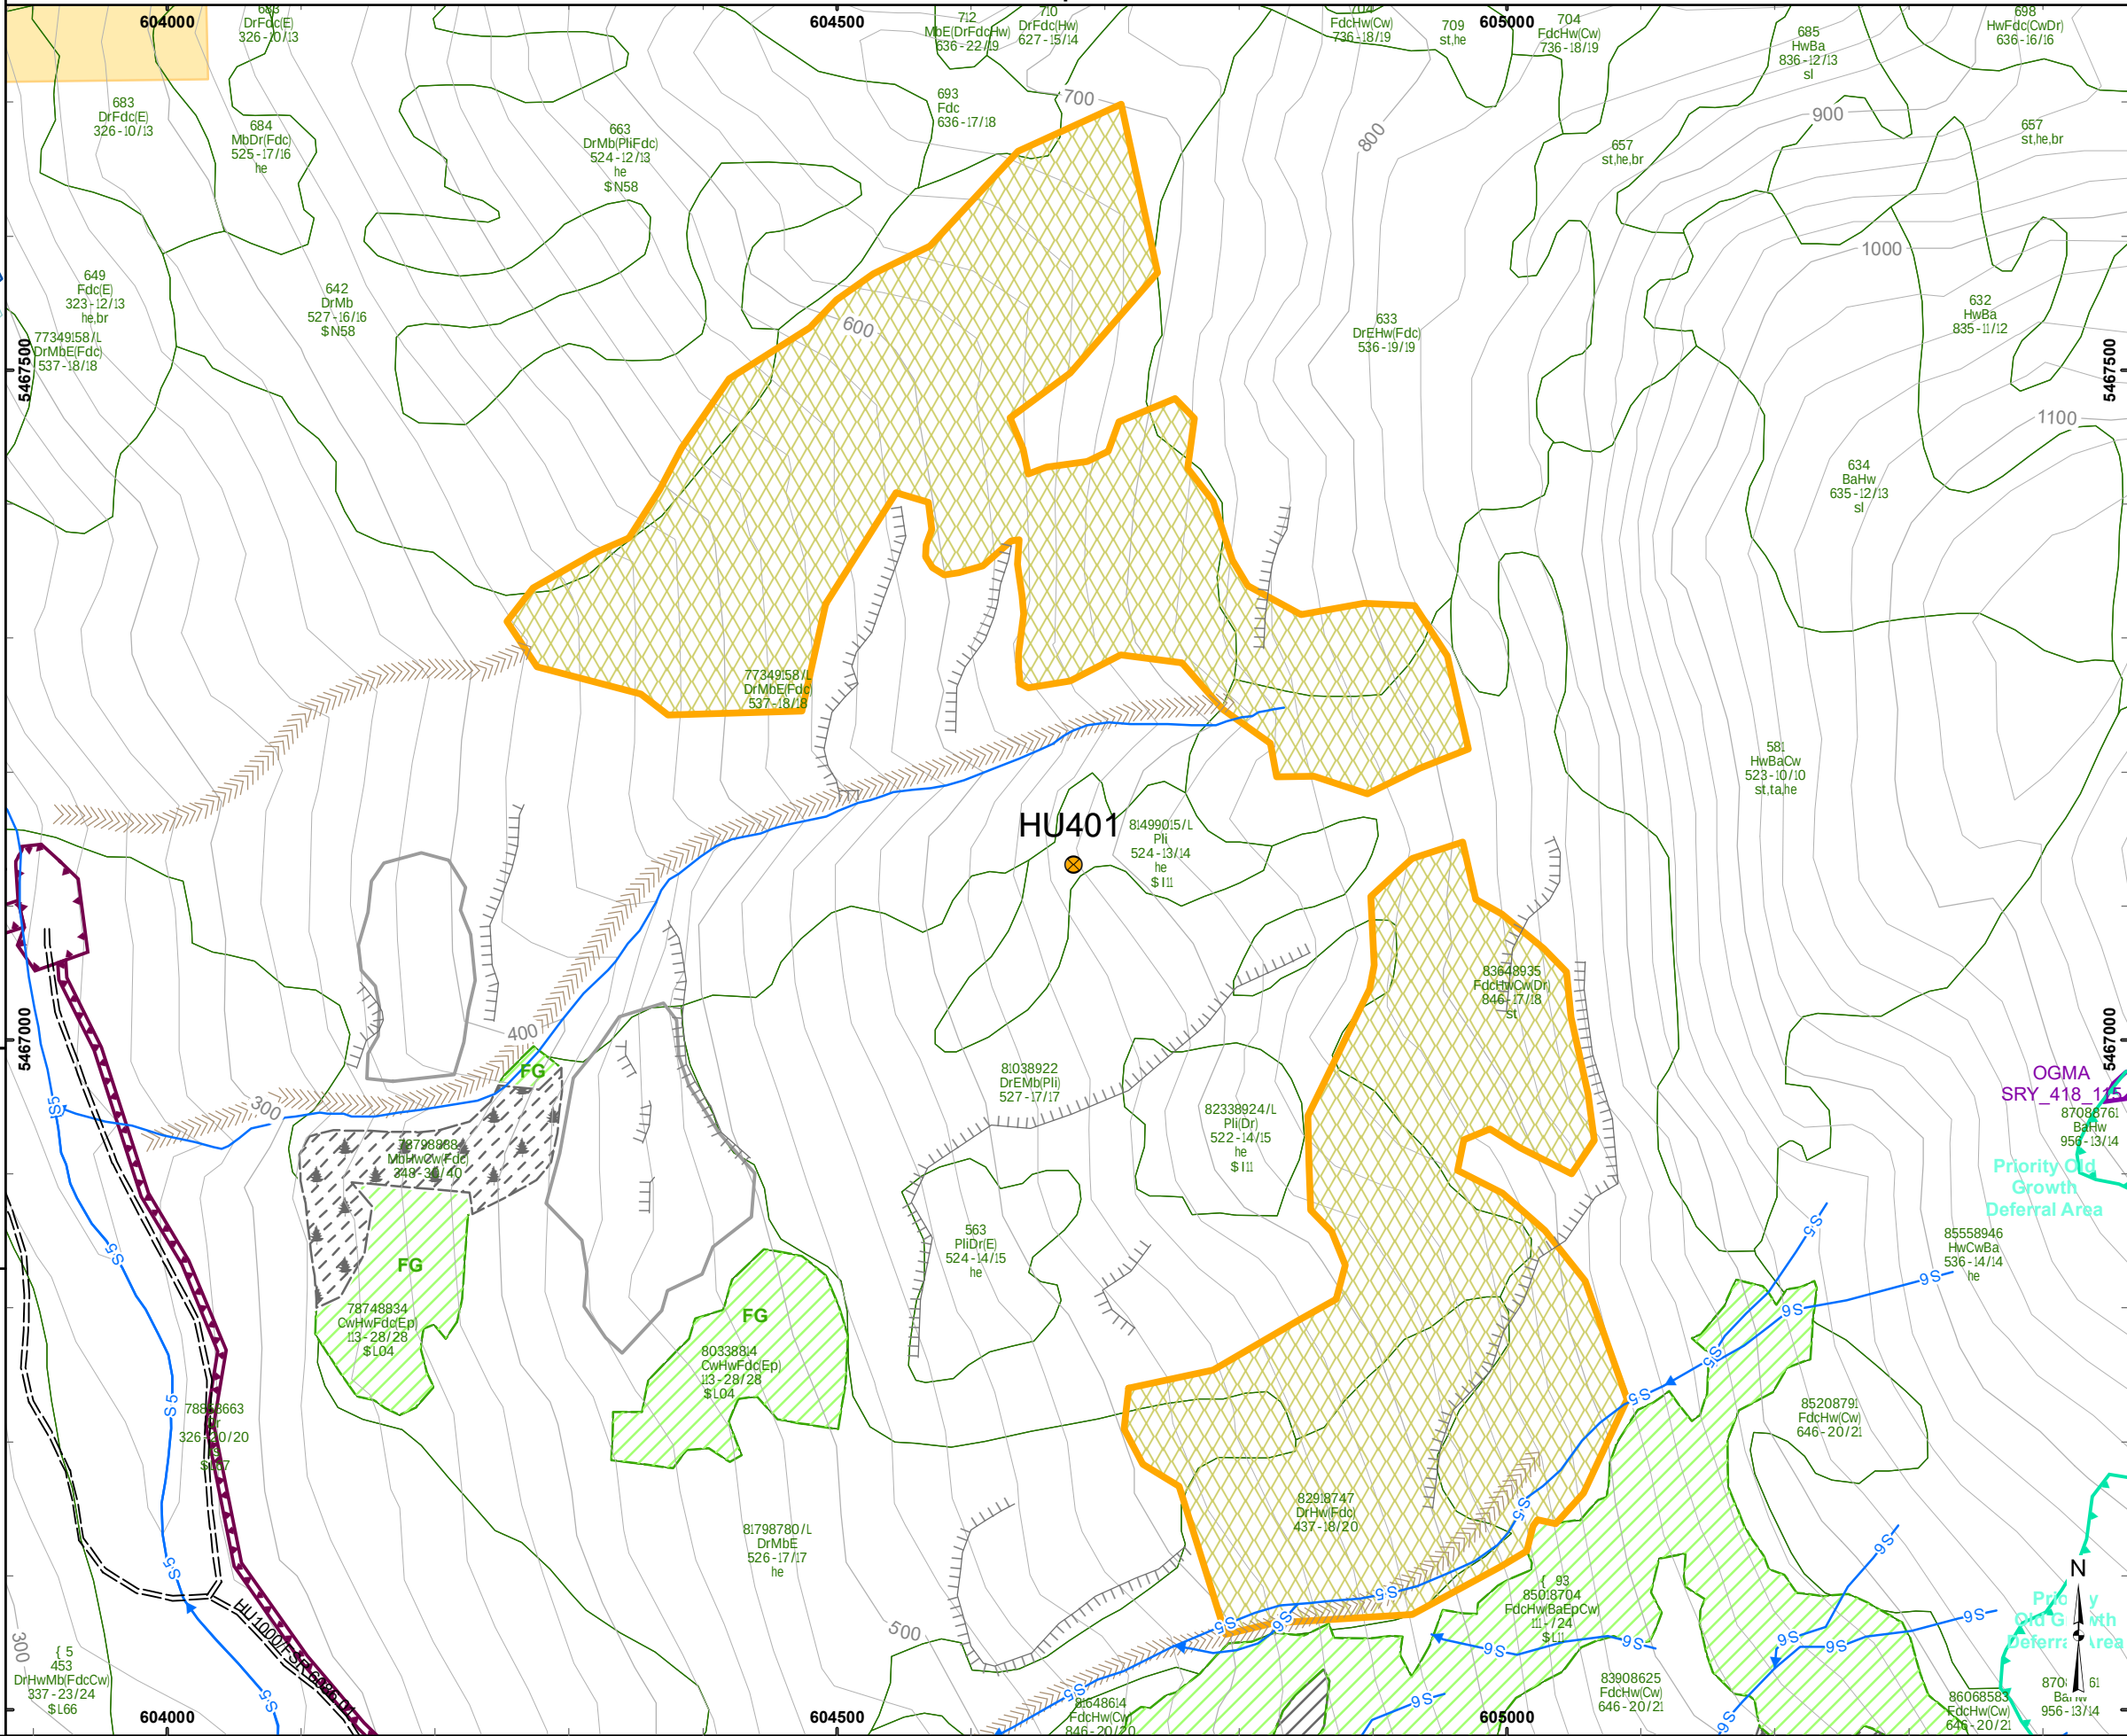



TSL TA0000

Scale: 1:5,000

Region: RSC

District: DCK

Mapsheet: 92H033

Location: Hunter Creek

UTM Zone: 10

UTM Easting: 604677

UTM Northing: 5467131

Latitude: 49°20'52.46"N

Longitude: 121°33'31.61"W

TAUP (ha): 25.1

Legend

Total Area Under Prescription (TAUP):

- Falling Boundary
- External to Falling Bdy
- Falling Corner
- Recce Plot
- Bird Nest
- Existing Road
- Existing Trail
- New Road Construction:
 - Haul Road
 - Temporary (Rehab)
 - Bladed Trail
 - Skid Trail
- Detailed Engineering
- Prescribed Reconstruction
- Road Chainage
- Bridge (Existing)
- Bridge (Proposed)
- Culvert (Existing)
- Culvert (Proposed)
- Rock Outcrop Area
- Proposed / Designated Stream Crossing
- Gravel Pit
- Transmission Line
- Slide
- Gully
- Rock Outcrop
- Windfall/Snag
- Marsh/Swamp
- Index Contour and Label
- Intermediate Contour
- Landing/Temporary Landing
- Log Dump/Helipad
- Spoil Site
- Quarry
- Geographic Centre

0 25 50 100 150 200 m

Scale: 1:5,000

Digital Mapping by:



Project Number:	23-5307
Drawn By:	MH
Date:	2023-05-23