


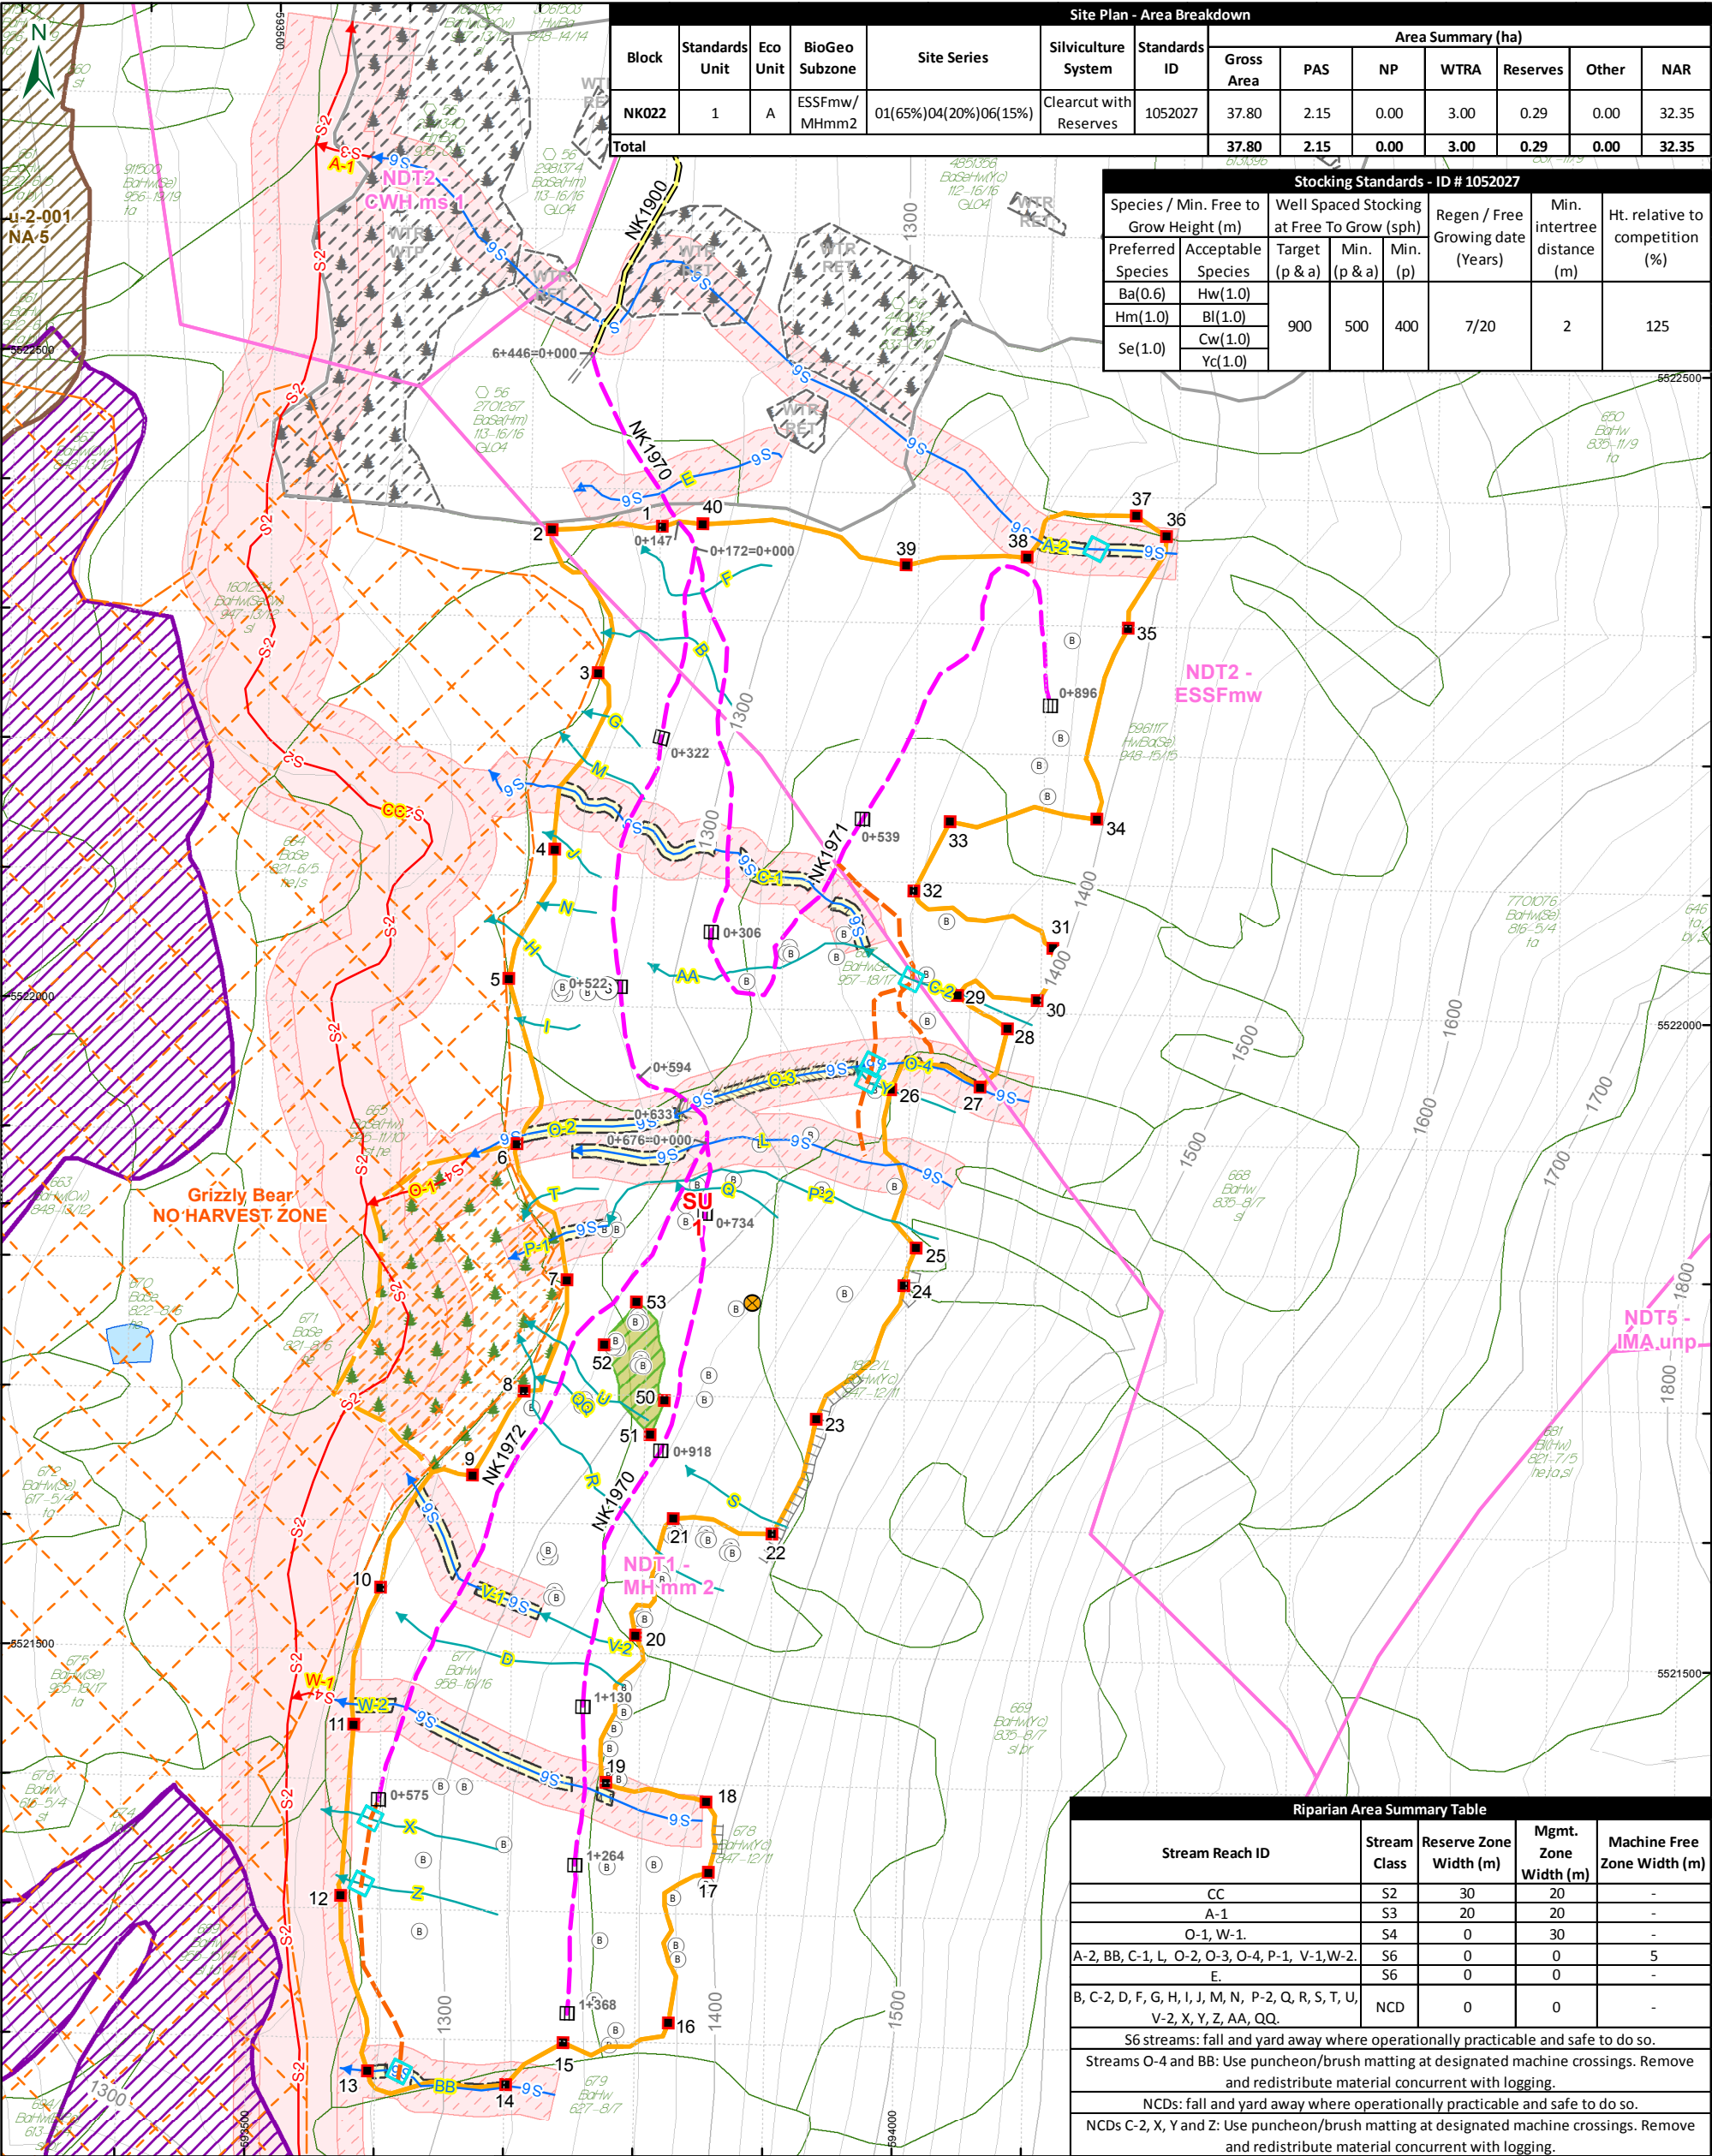

Site Plan - Area Breakdown													Area Summary (ha)				
Block	Standards Unit	Eco Unit	BioGeo Subzone	Site Series	Silviculture System	Standards ID	Gross Area	PAS	NP	WTRA	Reserves	Other	NAR				
NK022	1	A	ESSFmw/MHmm2	01(65%)04(20%)06(15%)	Clearcut with Reserves	1052027	37.80	2.15	0.00	3.00	0.29	0.00	32.35				
Total							37.80	2.15	0.00	3.00	0.29	0.00	32.35				

Stocking Standards - ID # 1052027							
Species / Min. Free to Grow Height (m)		Well Spaced Stocking at Free To Grow (sph)			Regen / Free Growing date (Years)	Min. intertree distance (m)	Ht. relative to competition (%)
Preferred Species	Acceptable Species	Target (p & a)	Min. (p & a)	Min. (p)			
Ba(0.6)	Hw(1.0)	900	500	400	7/20	2	125
Hm(1.0)	Bl(1.0)						
Se(1.0)	Cw(1.0)						
	Yc(1.0)						

Riparian Area Summary Table				
Stream Reach ID	Stream Class	Reserve Zone Width (m)	Mgmt. Zone Width (m)	Machine Free Zone Width (m)
CC	S2	30	20	-
A-1	S3	20	20	-
O-1, W-1	S4	0	30	-
A-2, BB, C-1, L, O-2, O-3, O-4, P-1, V-1, W-2	S6	0	0	5
E	S6	0	0	-
B, C-2, D, F, G, H, I, J, M, N, P-2, Q, R, S, T, U, V-2, X, Y, Z, AA, QQ	NCD	0	0	-
S6 streams: fall and yard away where operationally practicable and safe to do so.				
Streams O-4 and BB: Use puncheon/brush matting at designated machine crossings. Remove and redistribute material concurrent with logging.				
NCDs: fall and yard away where operationally practicable and safe to do so.				
NCDs C-2, X, Y and Z: Use puncheon/brush matting at designated machine crossings. Remove and redistribute material concurrent with logging.				

SITE PLAN MAP

Block: NK022

Forest Region: RSC
Forest District: DCK
Mapsheet: 092H082
Location: Kookipi Creek
TSA: Fraser
FDU: Nahatlatch
BEC: ESSFmw/MHmm2

UTM Zone: 10
UTM Easting: 593,959
UTM Northing: 5,521,946
Latitude: 49°50'33"N
Longitude: 121°41'36"W
Author: GF
Print Date: 11/27/2019

Map Legend

Net Block Boundary

Gross Block Boundary

Falling Corner

Designated Crossing - Proposed

Spoil Site

Boulder

Landing - Perm

Geographic Centre

Bladed Trail

Existing Road

Prescribed Recon

Proposed Road

Cliff

Gully

Index Contour

Intermediate Contour

Existing Opening

WTRA

Retention Area

Existing Reserve

Machine Free Zone

Riparian Management Zone

Riparian Reserve Zone

BEC

UWR

WHA

OGMA Legal

Lakes

VRI

Riparian Feature

NCD

S2- S2

S3- S3

S4- S4

S6- S6

Field Ribboning

Falling Boundary: Orange Printed

Riparian Reserve Zone: Orange Printed

Right of Way Boundary: Orange Printed

Retention Patch: Orange / Black Stripe

Road Reconnaissance: Yellow

Road Centre Line: Pink Printed

Landing Location: Pink "Landing"

Skid/Bladed Trail Location: Pink Printed

Deflection Line/Base Line: Green / White Stripe

Fish Stream: Red / White Stripe

Non-Fish Stream: Blue / White Stripe

Machine Free Zone: Red Printed

Traverse Station Marks: White

Cruise Strip Lines: Blue

Cruise Plot Centre: Blue and Yellow

Treatment Area Boundary: Green Printed

Retention Tree: Three Orange Dots

Boundary

Riparian

RW

Location

Landing

Trail

MEZ

Treatment

Magnetic Declination: 15° 56.16' East

Scale: 1:5,000

0 25 50 100 150 200 m

NAD 1983 UTM Zone 10N

Map 1 of 1

TSL TA0598 - NK022

Z:\Client Services\BCTS\Chilliwack\NK022\Mapping\GIS\TA0598_i3_map_SP_BK#NK022.mxd