


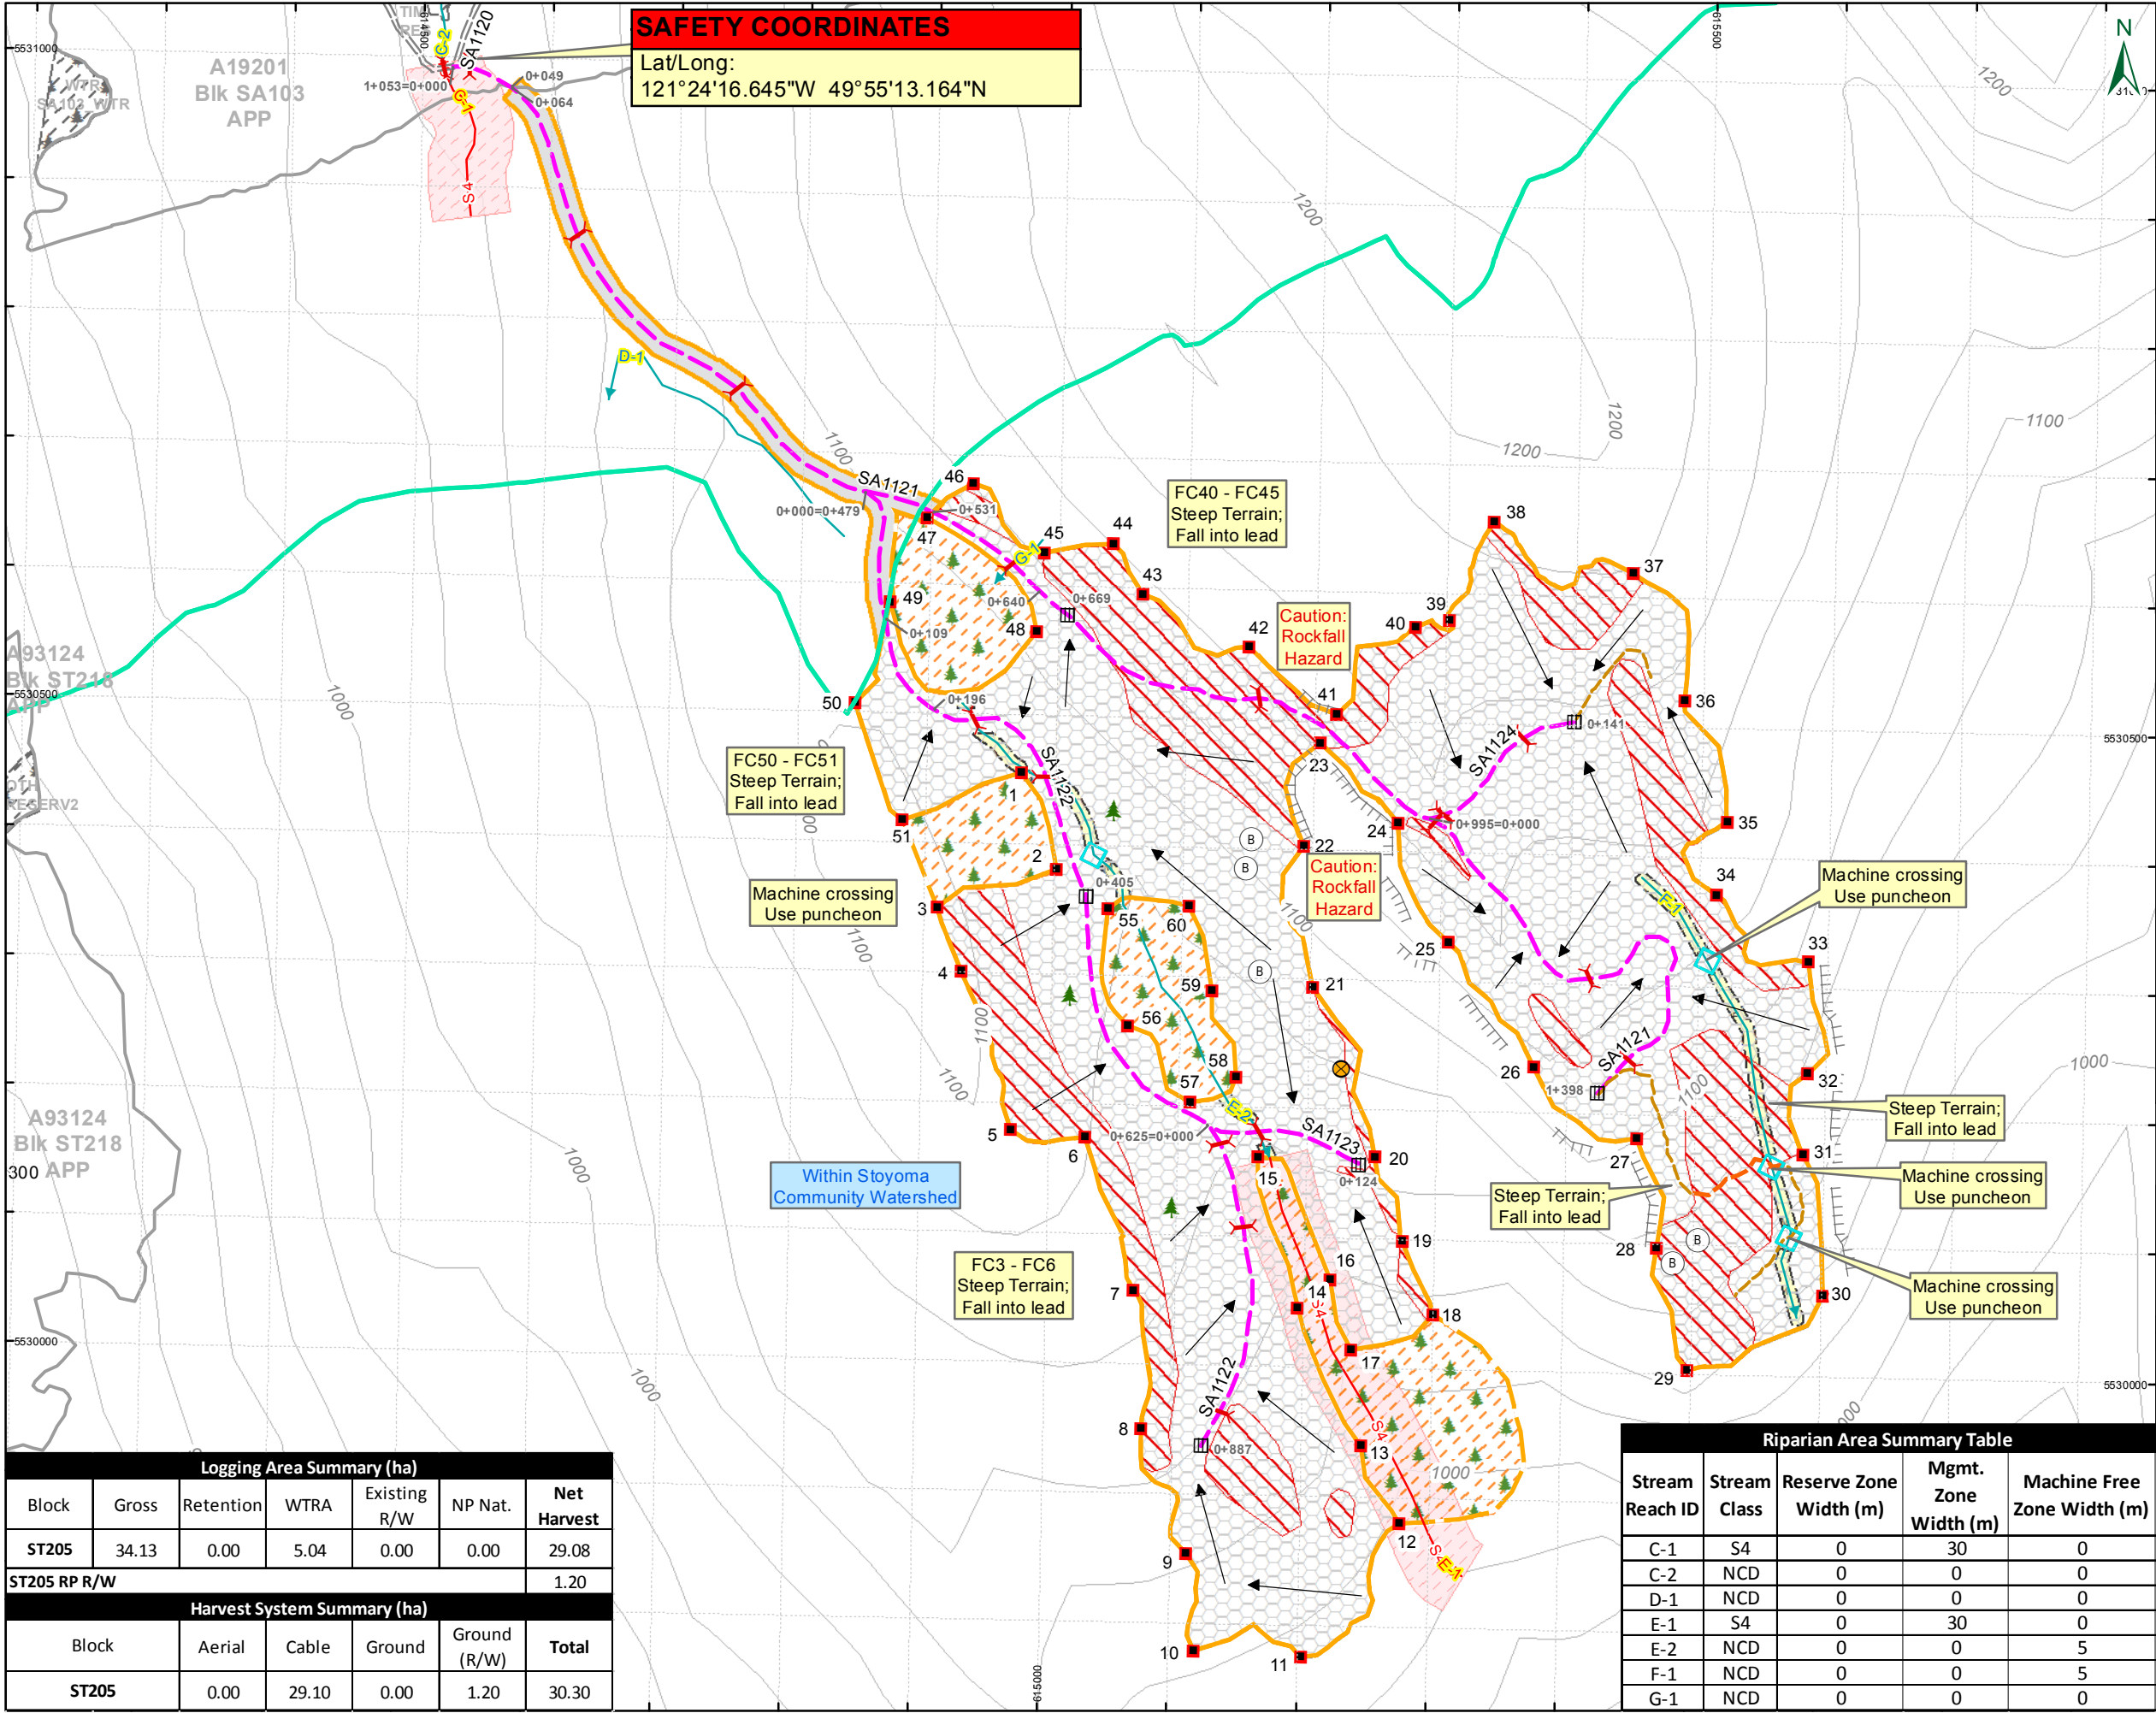

SAFETY COORDINATES
Lat/Long:
121°24'16.645"W 49°55'13.164"N



BCTS
BC Timber Sales
Chinook

HARVEST PLAN MAP

Block: ST205

Forest Region: RSC UTM Zone: 10
Forest District: DCK UTM Easting: 615,021
Mapsheet: 92H093/094 UTM Northing: 5,530,391
Location: Stoyoma Latitude: 49°54'53"N
TSA: Fraser Longitude: 121°23'52"W
FDU: Ainslie Author: GF
BEC: CWHms1 / IDFww Print Date: 12/13/2018

Map Legend

- Net Block Boundary
- Gross Block Boundary
- Falling Corner
- Designated Crossing - Proposed
- Boulder
- Retention Single
- Culvert - Proposed
- Landing - Perm
- Geographic Centre
- Bladed Trail
- Designated Skid Trail
- Existing Road
- Proposed Road
- Yarding Direction - Ground
- Cliff
- Index Contour
- Intermediate Contour
- BCTS Operating Area
- Existing Opening
- WTRA
- Existing Reserve
- Ground Based Area >35% Slope
- Ground-Based Yarding Area
- Road Right-of-Way
- Machine Free Zone
- Riparian Management Zone
- Riparian Feature
- NCD
- S4 S4

Scale: 1:5,000

0 25 50 100 150 200 m
NAD 1983 UTM Zone 10N



Field Ribbing

Falling Boundary: Orange Printed
Riparian Reserve Zone: Orange Printed
Right of Way Boundary: Orange Printed
Retention Patch: Orange / Black Stripe
Road Reconnaissance: Yellow
Road Centre Line: Pink Printed
Landing Location: Pink "Landing"
Skid/Bladed Trail Location: Pink Printed
Deflection Line/Base Line: Green / White Stripe
Fish Stream: Red / White Stripe
Non-Fish Stream: Blue / White Stripe
Machine Free Zone: Red Printed
Traverse Station Marks: White
Cruise Strip Lines: Blue
Cruise Plot Centre: Blue and Yellow
Treatment Area Boundary: Green Printed
Retention Tree: Three Orange Dots

- Boundary
- Riparian
- R/W
- Location
- Landing
- Trail
- MEZ
- Treatment

Logging Area Summary (ha)						
Block	Gross	Retention	WTRA	Existing R/W	NP Nat.	Net Harvest
ST205	34.13	0.00	5.04	0.00	0.00	29.08
ST205 RP R/W						1.20
Harvest System Summary (ha)						
Block	Aerial	Cable	Ground	Ground (R/W)	Total	
ST205	0.00	29.10	0.00	1.20	30.30	

Riparian Area Summary Table				
Stream Reach ID	Stream Class	Reserve Zone Width (m)	Mgmt. Zone Width (m)	Machine Free Zone Width (m)
C-1	S4	0	30	0
C-2	NCD	0	0	0
D-1	NCD	0	0	0
E-1	S4	0	30	0
E-2	NCD	0	0	5
F-1	NCD	0	0	5
G-1	NCD	0	0	0

Magnetic Declination: 16° East