


Site Plan - Area Breakdown													
Block	Standards Unit	Eco Unit	BioGeo Subzone	Site Series	Silviculture System	Standards ID	Area Summary (ha)						
							Gross Area	PAS	NP	WTRA	Reserves	Other	NAR
CU691	1	A	CWH dm	03/70, 01/30	Clearcut	1009561	5.01	0.86	0.00	0.60	0.00	0.00	3.55
	Total						5.01	0.86	0.00	0.60	0.00	0.00	3.55

Stocking Standards							
Species / Min. Free to Grow Height (m)		Well Spaced Stocking at Free To Grow (sph)			Regen / Free Growing date (Years)	Min. intertree distance (m)	Ht. relative to competition (%)
Preferred Species	Acceptable Species	Target (p & a)	Min. (p & a)	Min. (p)			
Fdc(2.0)	Cw(1.0)	800	400	400	3 / 20	2.0	150
	Hw(2.0)						

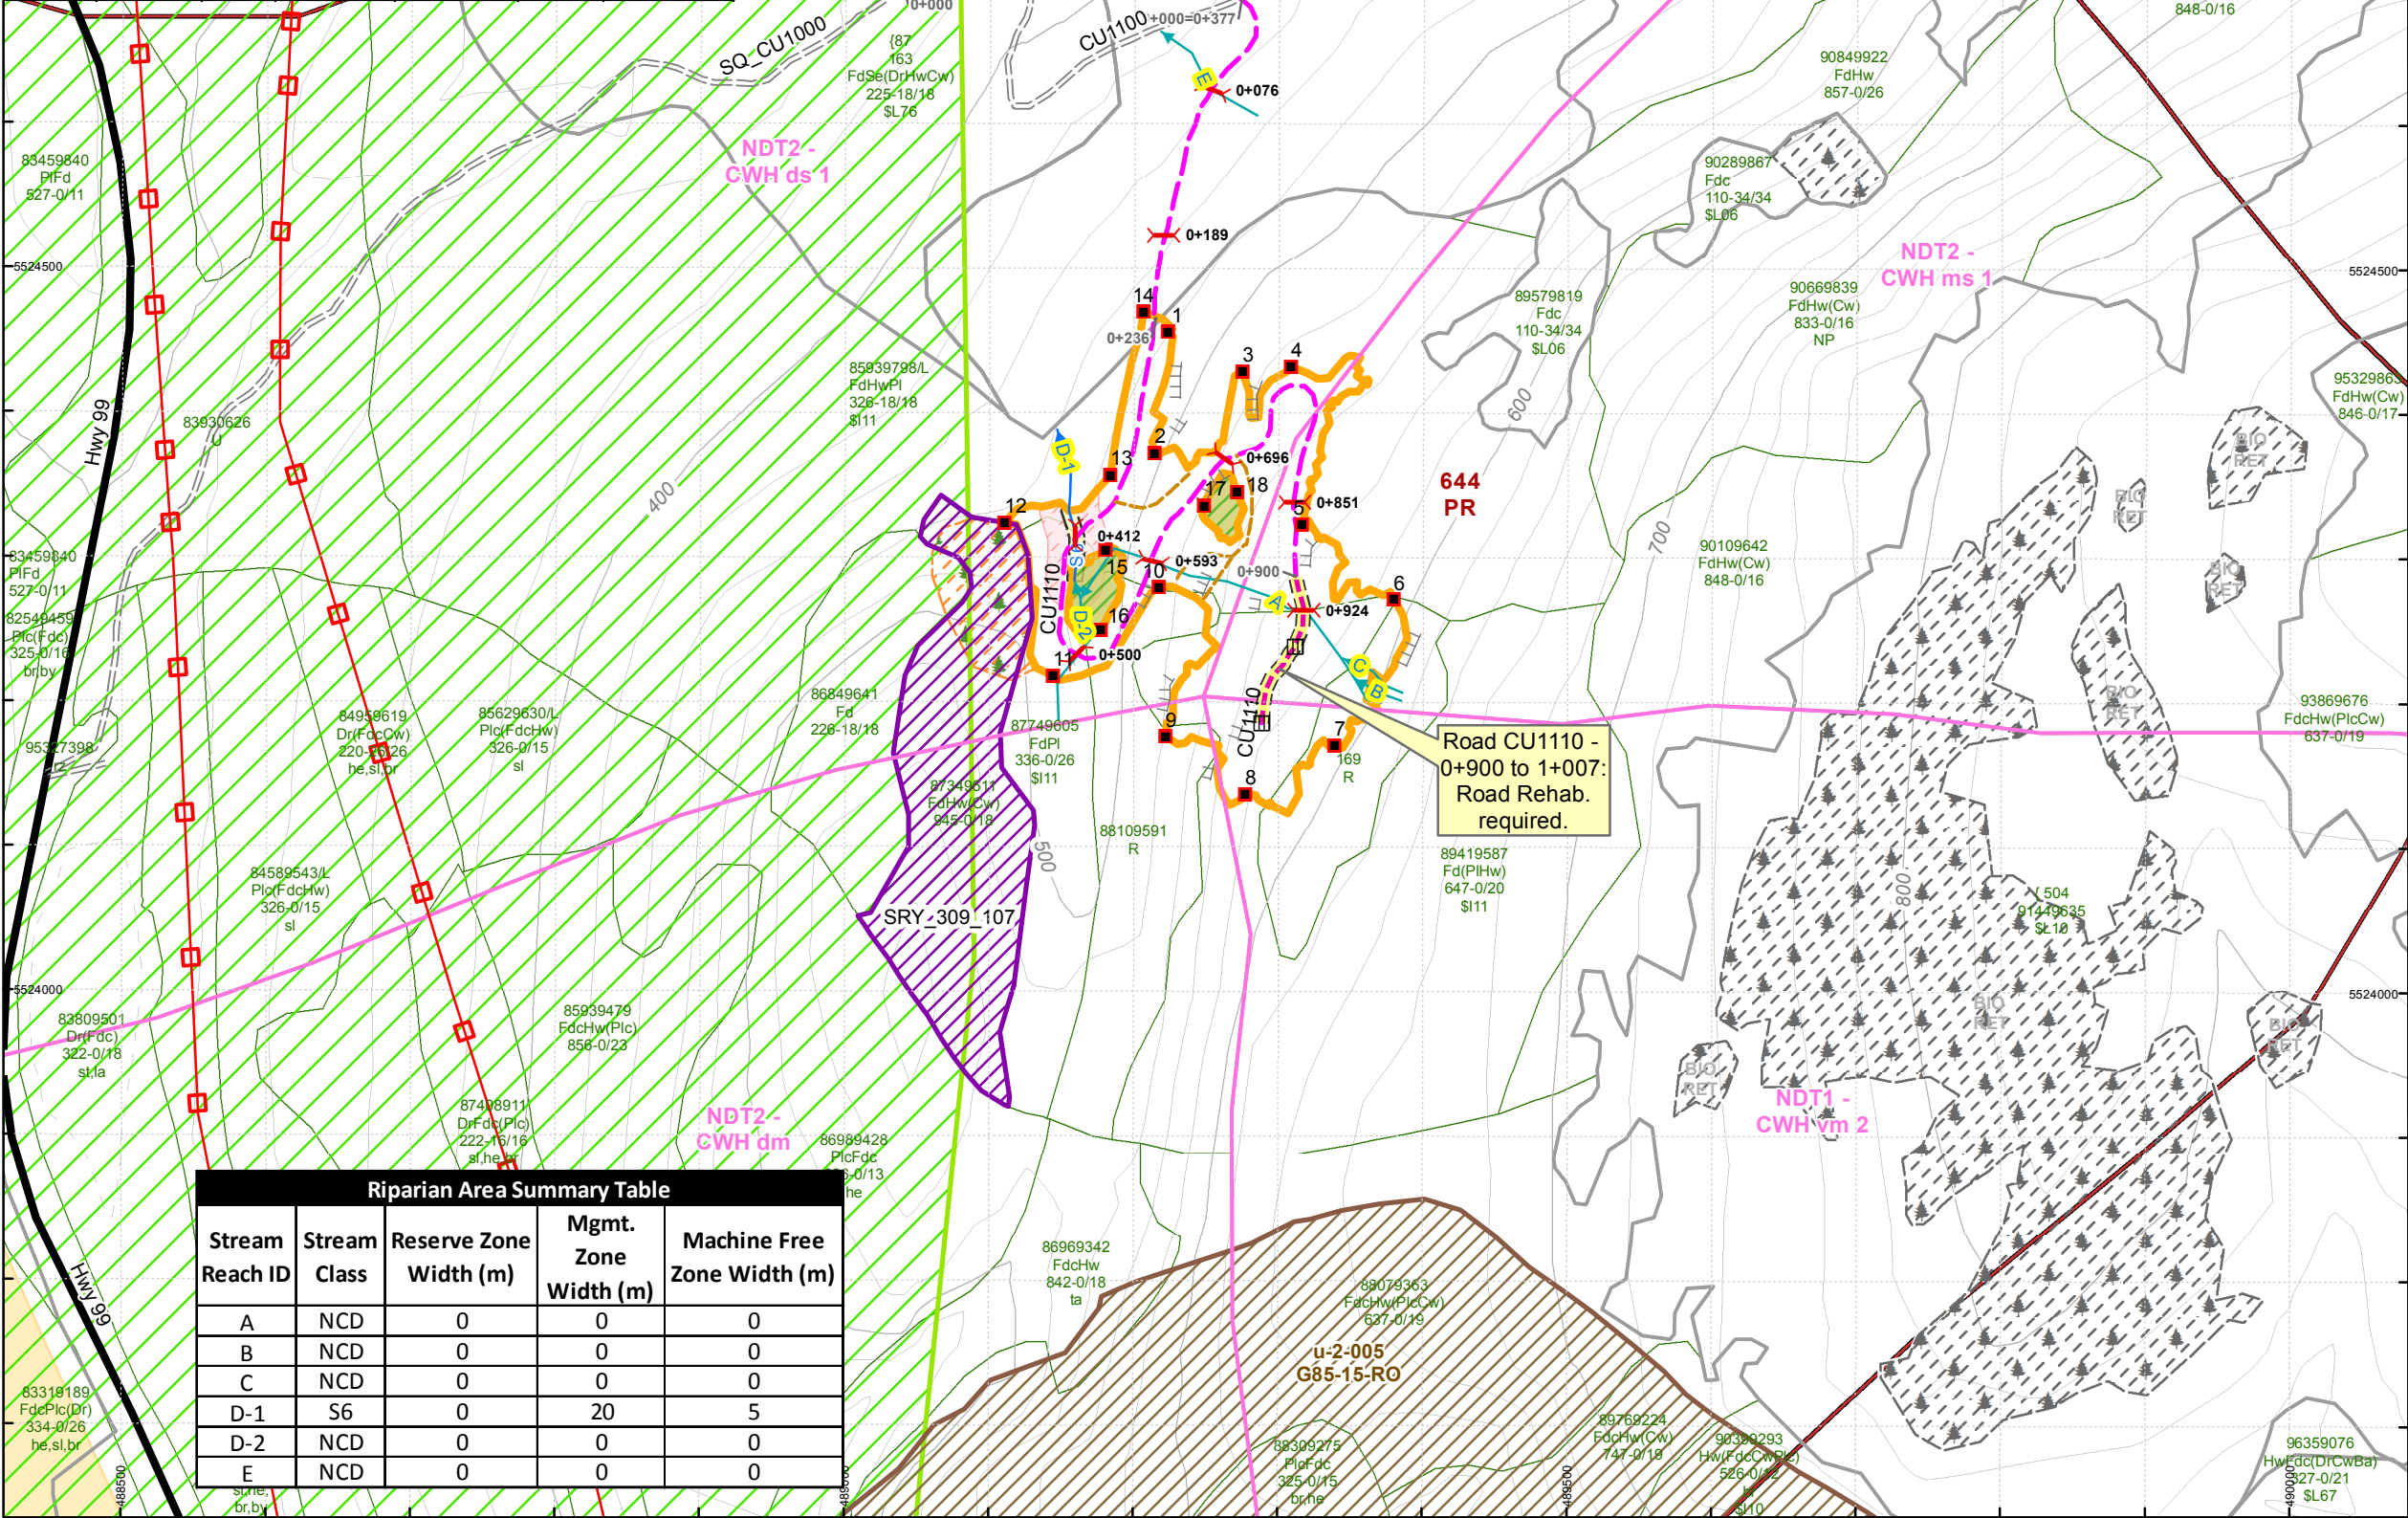

SITE PLAN MAP

Block: CU691

Forest Region: RSC
Forest District: DSQ
Mapsheet: 092G085
Location: Culliton Creek
TSA: Squamish TSA#31
FDU: Mamquam
BEC: CWHms1

UTM Zone: 10
UTM Easting: 489,250
UTM Northing: 5,524,297
Latitude: 49°52'16"N
Longitude: 123°8'59"W
Author: GF
Print Date: 10/5/2016

Map Legend

- Falling Boundary

Falling Corner

Spoil Site

Culvert - Proposed

Landing - Perm

Designated Trail

Proposed Road

Prescribed Rehab.

Existing Road

Highway

Index Contour

Index Depression Contour

Intermediate Contour

WTRA

Retention Area

Cliff

Existing Opening

Existing Reserve
- Machine Free Zone

Riparian Management Zone

VLI

Private Land

Transmission_Line

Squamish Nation Cultural AOI

Previous_Harvest

Old Growth Management Area

Ungulate Winter Range

BEC


VRI

Riparian Feature

NCD

S6S6

Scale: 1:5,000

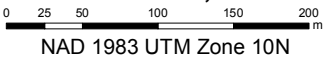

NAD 1983 UTM Zone 10N



Field Ribboning

- Falling Boundary: Orange Printed
Riparian Reserve Zone: Orange Printed
Right of Way Boundary: Orange Printed
Retention Patch: Orange / Black Stripe
Road Reconnaissance: Yellow
Road Centre Line: Pink Printed
Landing Location: Pink "Landing"
Skid/Bladed Trail Location: Pink Printed
Deflection Line/Base Line: Green / White Stripe
Fish Stream: Red / White Stripe
Non-Fish Stream: Blue / White Stripe
Machine Free Zone: Red Printed
Traverse Station Marks: White
Cruise Plot Lines: Blue
Cruise Plot Centre: Blue and Yellow
Treatment Area Boundary: Green Printed
Retention Tree: Three Orange Dots

- Boundary
- Riparian
- R/W
-
- Location
- Landing
- Trail
-
- MEZ
-
-
- Treatment

Magnetic Declination: 16.4 East