

Management Areas


- Riparian Stream Class-FISH:
S1, S2, S3, S4
Unknown
- Riparian Stream Class-NO FISH:
S5, S6
Unknown
- Non-classified Drainage
- Seepage
- Stream Class, Reach Break
- Riparian Lake (L1-L4)
- Riparian Wetland (W1-W5)
- Water Body ID #
- Retention Patch (Engineered)
- Retention Patch (Proposed)
- Dispersed Retention Trees
- Wildlife Tree Retention Area
- Adjacent Wildlife Tree Retention Area
- Road Right-of-Way
- Riparian Reserve Zone
- Riparian Management Zone
(if different than SU prescription)
- Ground-Based Yarding Area
- Cable Yarding Area
- Helicopter Harvest Area
- Ground-Based Area >35% Slope
- Non-Productive
- Windthrow Management Area
- Machine Free Zone
- Special Management Zone
- Park
- Water Supply Intake
- Previous Harvest
- Old Growth Mgmt. Area
- Ungulate Winter Range

Cruise

- Cruise Plot (Measure)
- Cruise Plot (Count)
- Cruise Plot (Out)
- POC Cruise Grid
- Baseline Cruise Grid
- Cruise Traverse
- Timber Type Boundary
- Timber Type Label

Field Marking

- Falling Boundary:**
Orange FB Ribbon & Orange Paint
- Retention Patch:**
Orange Black Stripe Ribbon & Orange Paint
- Road Right of Way:**
Orange Ribbon & Orange Paint
- Road Centre Line:**
Pink Ribbon & Pink Tag
- Falling Corner:**
Orange Tag & FC # Marked
- Dispersed Retention Trees**
Orange Painted Dot Each Side & Base
- Station Marks**
White Ribbon
- Fish Stream:** Red White Stripe Ribbon
- Non Fish Stream:** Blue White Stripe Ribb.
- Deflection Line:** Green Ribbon
- Machine Free Zone:** Red Ribbon
- Cruise Lines & Plots:** Blue Ribbon

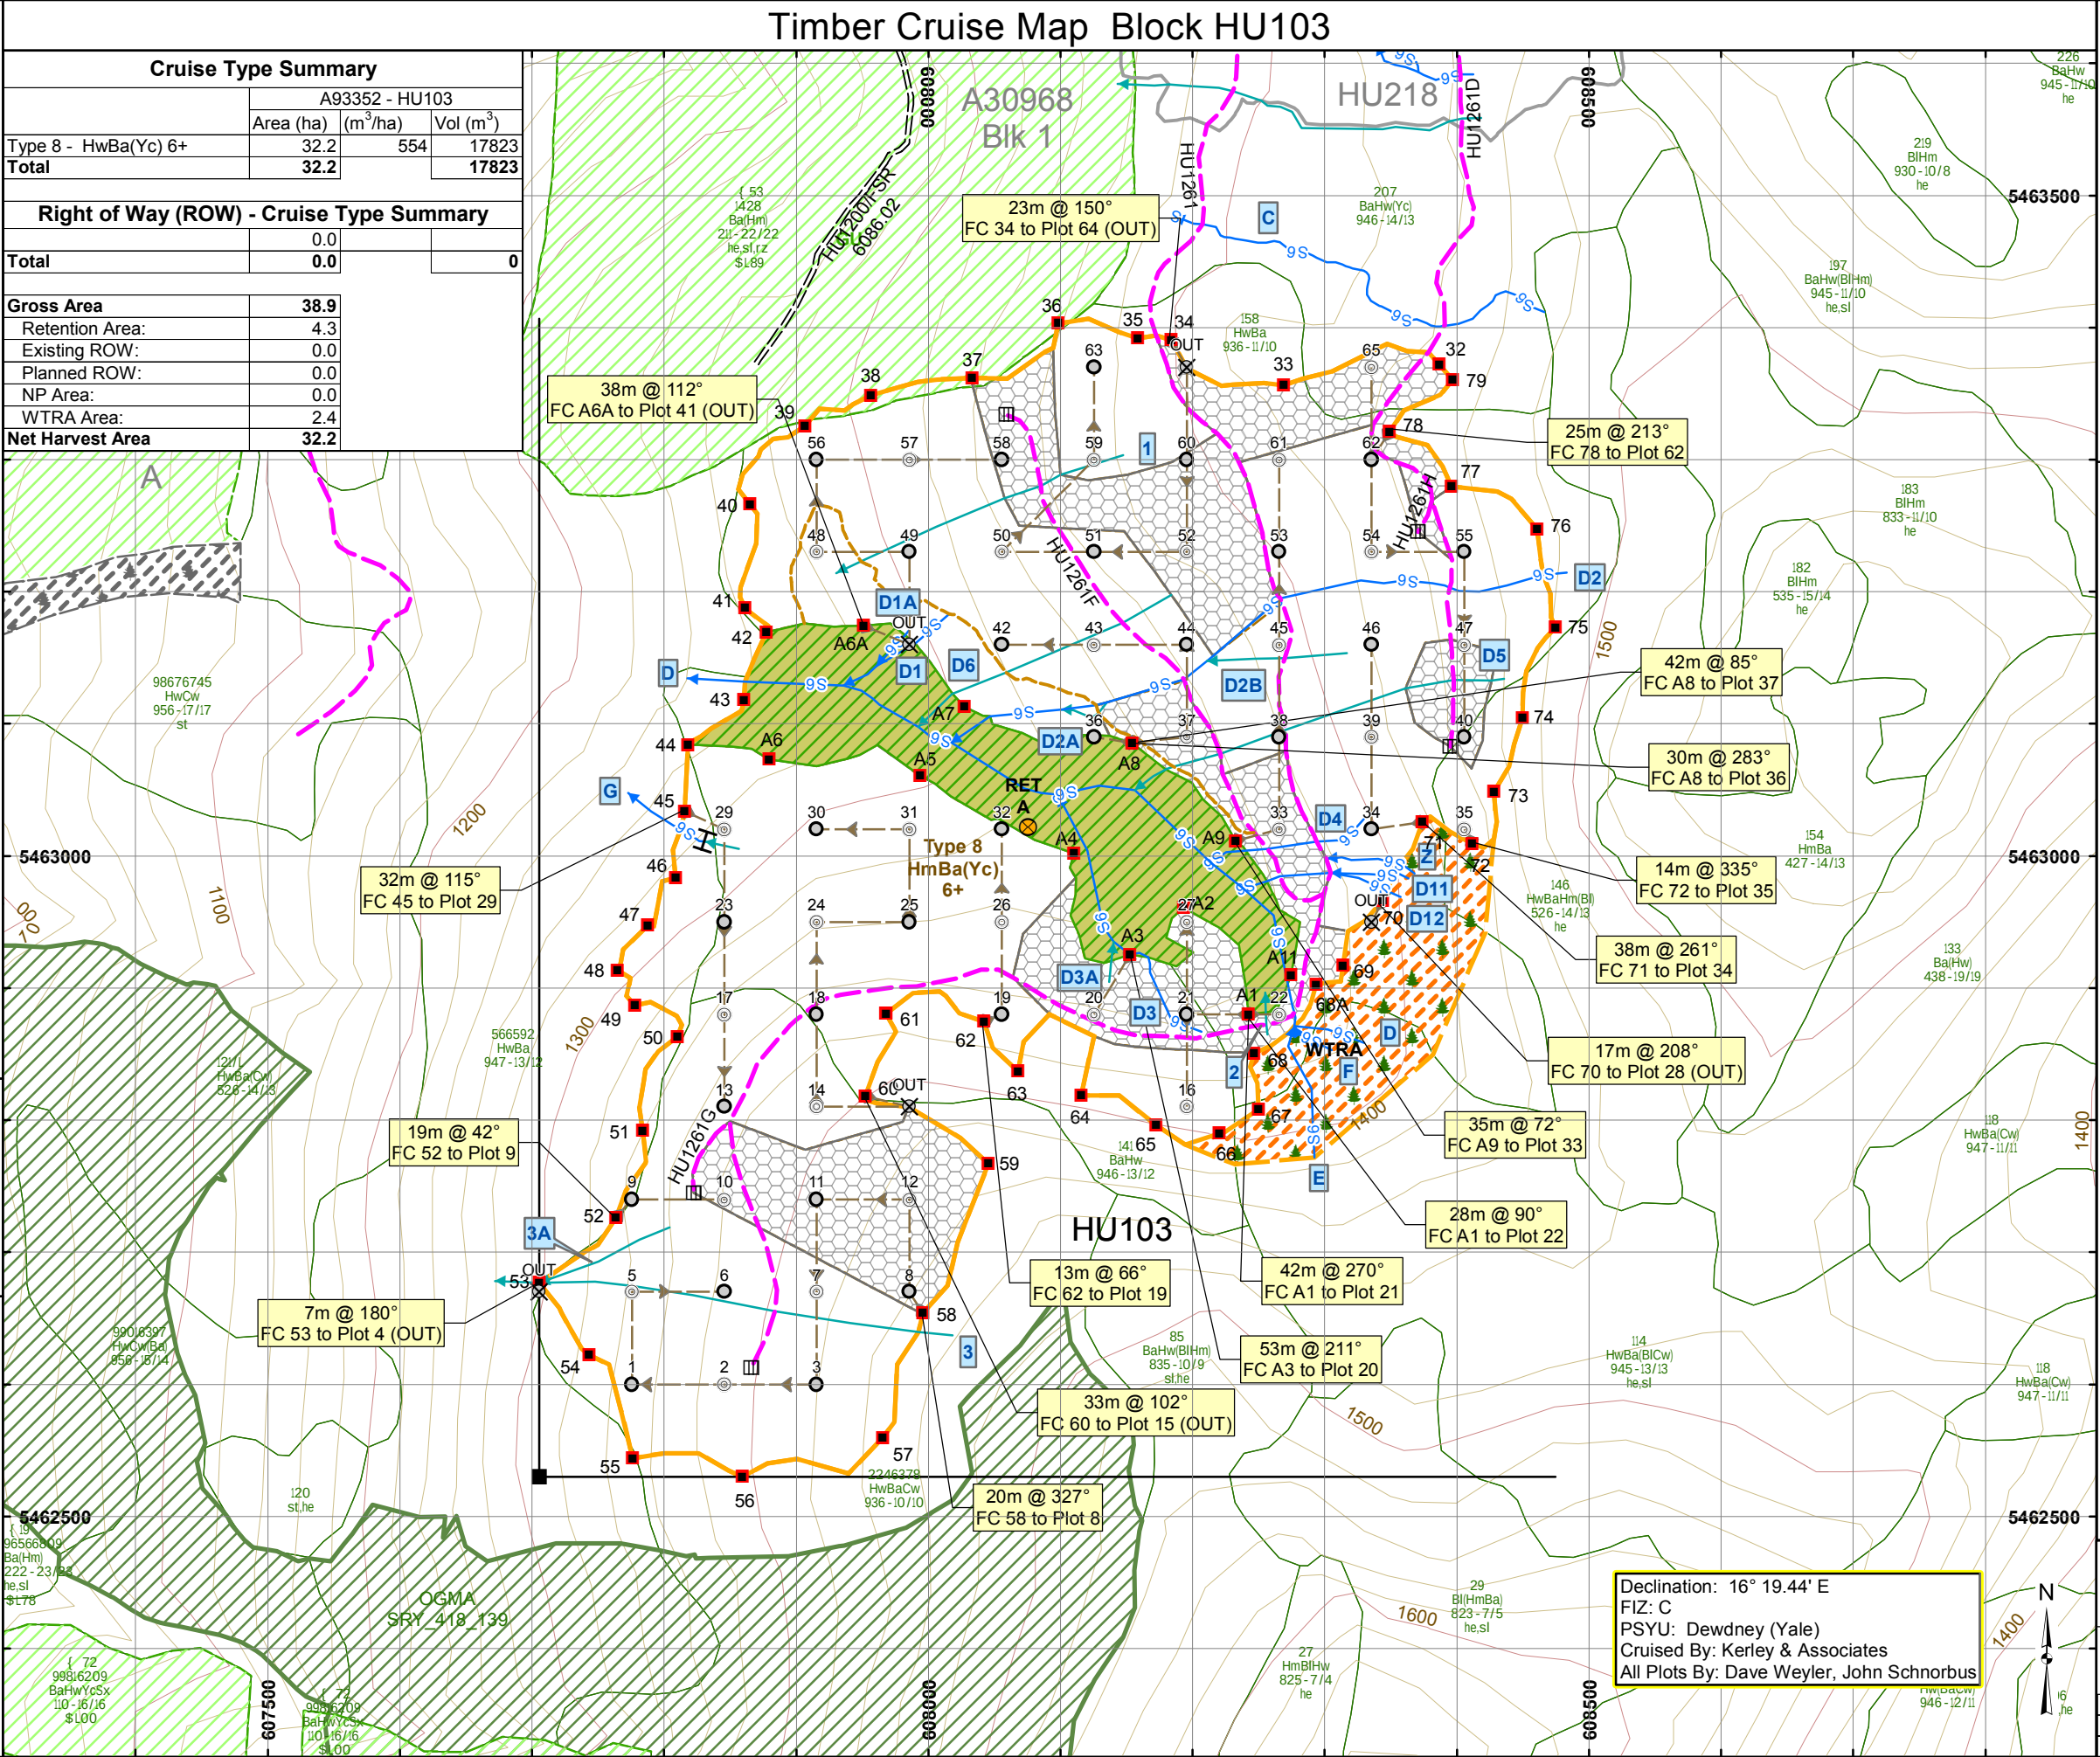

BCTS
BC Timber Sales
Chinook

TSL A93352

Scale: 1:5,000
Region: RSC
District: DCK
Mapsheet: 92H033
Location: Hunter Creek
UTM Zone: 10
UTM Easting: 608075
UTM Northing: 5463021
Latitude: 49°18'37.29"N
Longitude: 121°30'47.21"W
TAUP (ha): 38.9

Legend

Total Area Under Prescription (TAUP):
Falling Boundary
External to Falling Bdy
Falling Corner
SP Plot
Standard Unit Boundary
Treatment Unit Boundary
Existing Road
Existing Trail
Proposed Roads:
Haul Road
Designated Skid Trail
Temporary (Rehab)
Backspar Trail
Road Chainage
Bridge (Existing)
Bridge (Proposed)
Culvert (Existing)
Culvert (Proposed)
Survey Route
Unclassified Road
Rock Outcrop Area
Proposed / Designated Stream Crossing
Gravel Pit
Transmission Line
Permanent Structures
Slide
Gully
Rock Outcrop
Windfall/Snag
Marsh/Swamp
Index Contour and Label
Intermediate Contour
Landing/Temporary Landing
Dryland Sort/Water Sort
Log Dump/Helipad
Helicopter Drop Zone
Quarry
Geographic Centre

Declination: 16° 19.44' E
FIZ: C
PSYU: Dewdney (Yale)
Cruised By: Kerley & Associates
All Plots By: Dave Weyler, John Schnorbus

Project Number: 15-531
Drawn By: KO/JC
Date: 2015-10-27