

Management Features

- Riparian Stream Class-FISH:
S1, S2, S3, S4
Unknown
- Riparian Stream Class-NO FISH:
S5, S6
Unknown
- Non-classified Drainage
- Seepage
- Stream Class, Reach Break
- Riparian Lake (L1-L4)
- Riparian Wetland (W1-W5)
- Water Body ID #
- Retention Patch (Engineered)
- Retention Patch (Proposed)
- Dispersed Retention Trees
- Wildlife Tree Retention Area
- Adjacent Wildlife Tree Retention Area
- Road Right-of-Way
- Riparian Reserve Zone
- Riparian Management Zone
(if different than SU prescription)
- Ground-Based Yarding Area
- Cable Yarding Area
- Helicopter Harvest Area
- Non-Productive
- Ground Based Area >35% Slope
- Windthrow Management Area
- Machine Free Zone
- Special Management Zone
- Park
- Water Supply Intake
- Previous Harvest
- Old Growth Mgmt. Area
- Ungulate Winter Range


Harvest System

- Ground Based
- Skyline
- Grapple
- Harvest System Split Line
- Yarding Split Line

Field Marking

- Falling Boundary:**
Orange FB Ribbon & Orange Paint
- Retention Patch:**
Orange Black Stripe Ribbon
& Orange Paint
- Road Right of Way:**
Orange Ribbon & Orange Paint
- Road Centre Line:**
Pink Ribbon & Pink Tag
- Falling Corner:**
Orange Tag & FC # Marked
- Dispersed Retention Trees**
Orange Painted Dot Each Side & Base
- Station Marks**
White Ribbon
- Fish Stream:** Red White Stripe Ribbon
- Non Fish Stream:** Blue White Stripe Ribb.
- Deflection Line:** Green Ribbon
- Machine Free Zone:** Red Ribbon
- Cruise Lines & Plots:** Blue Ribbon

Harvest Plan Map Block CA123

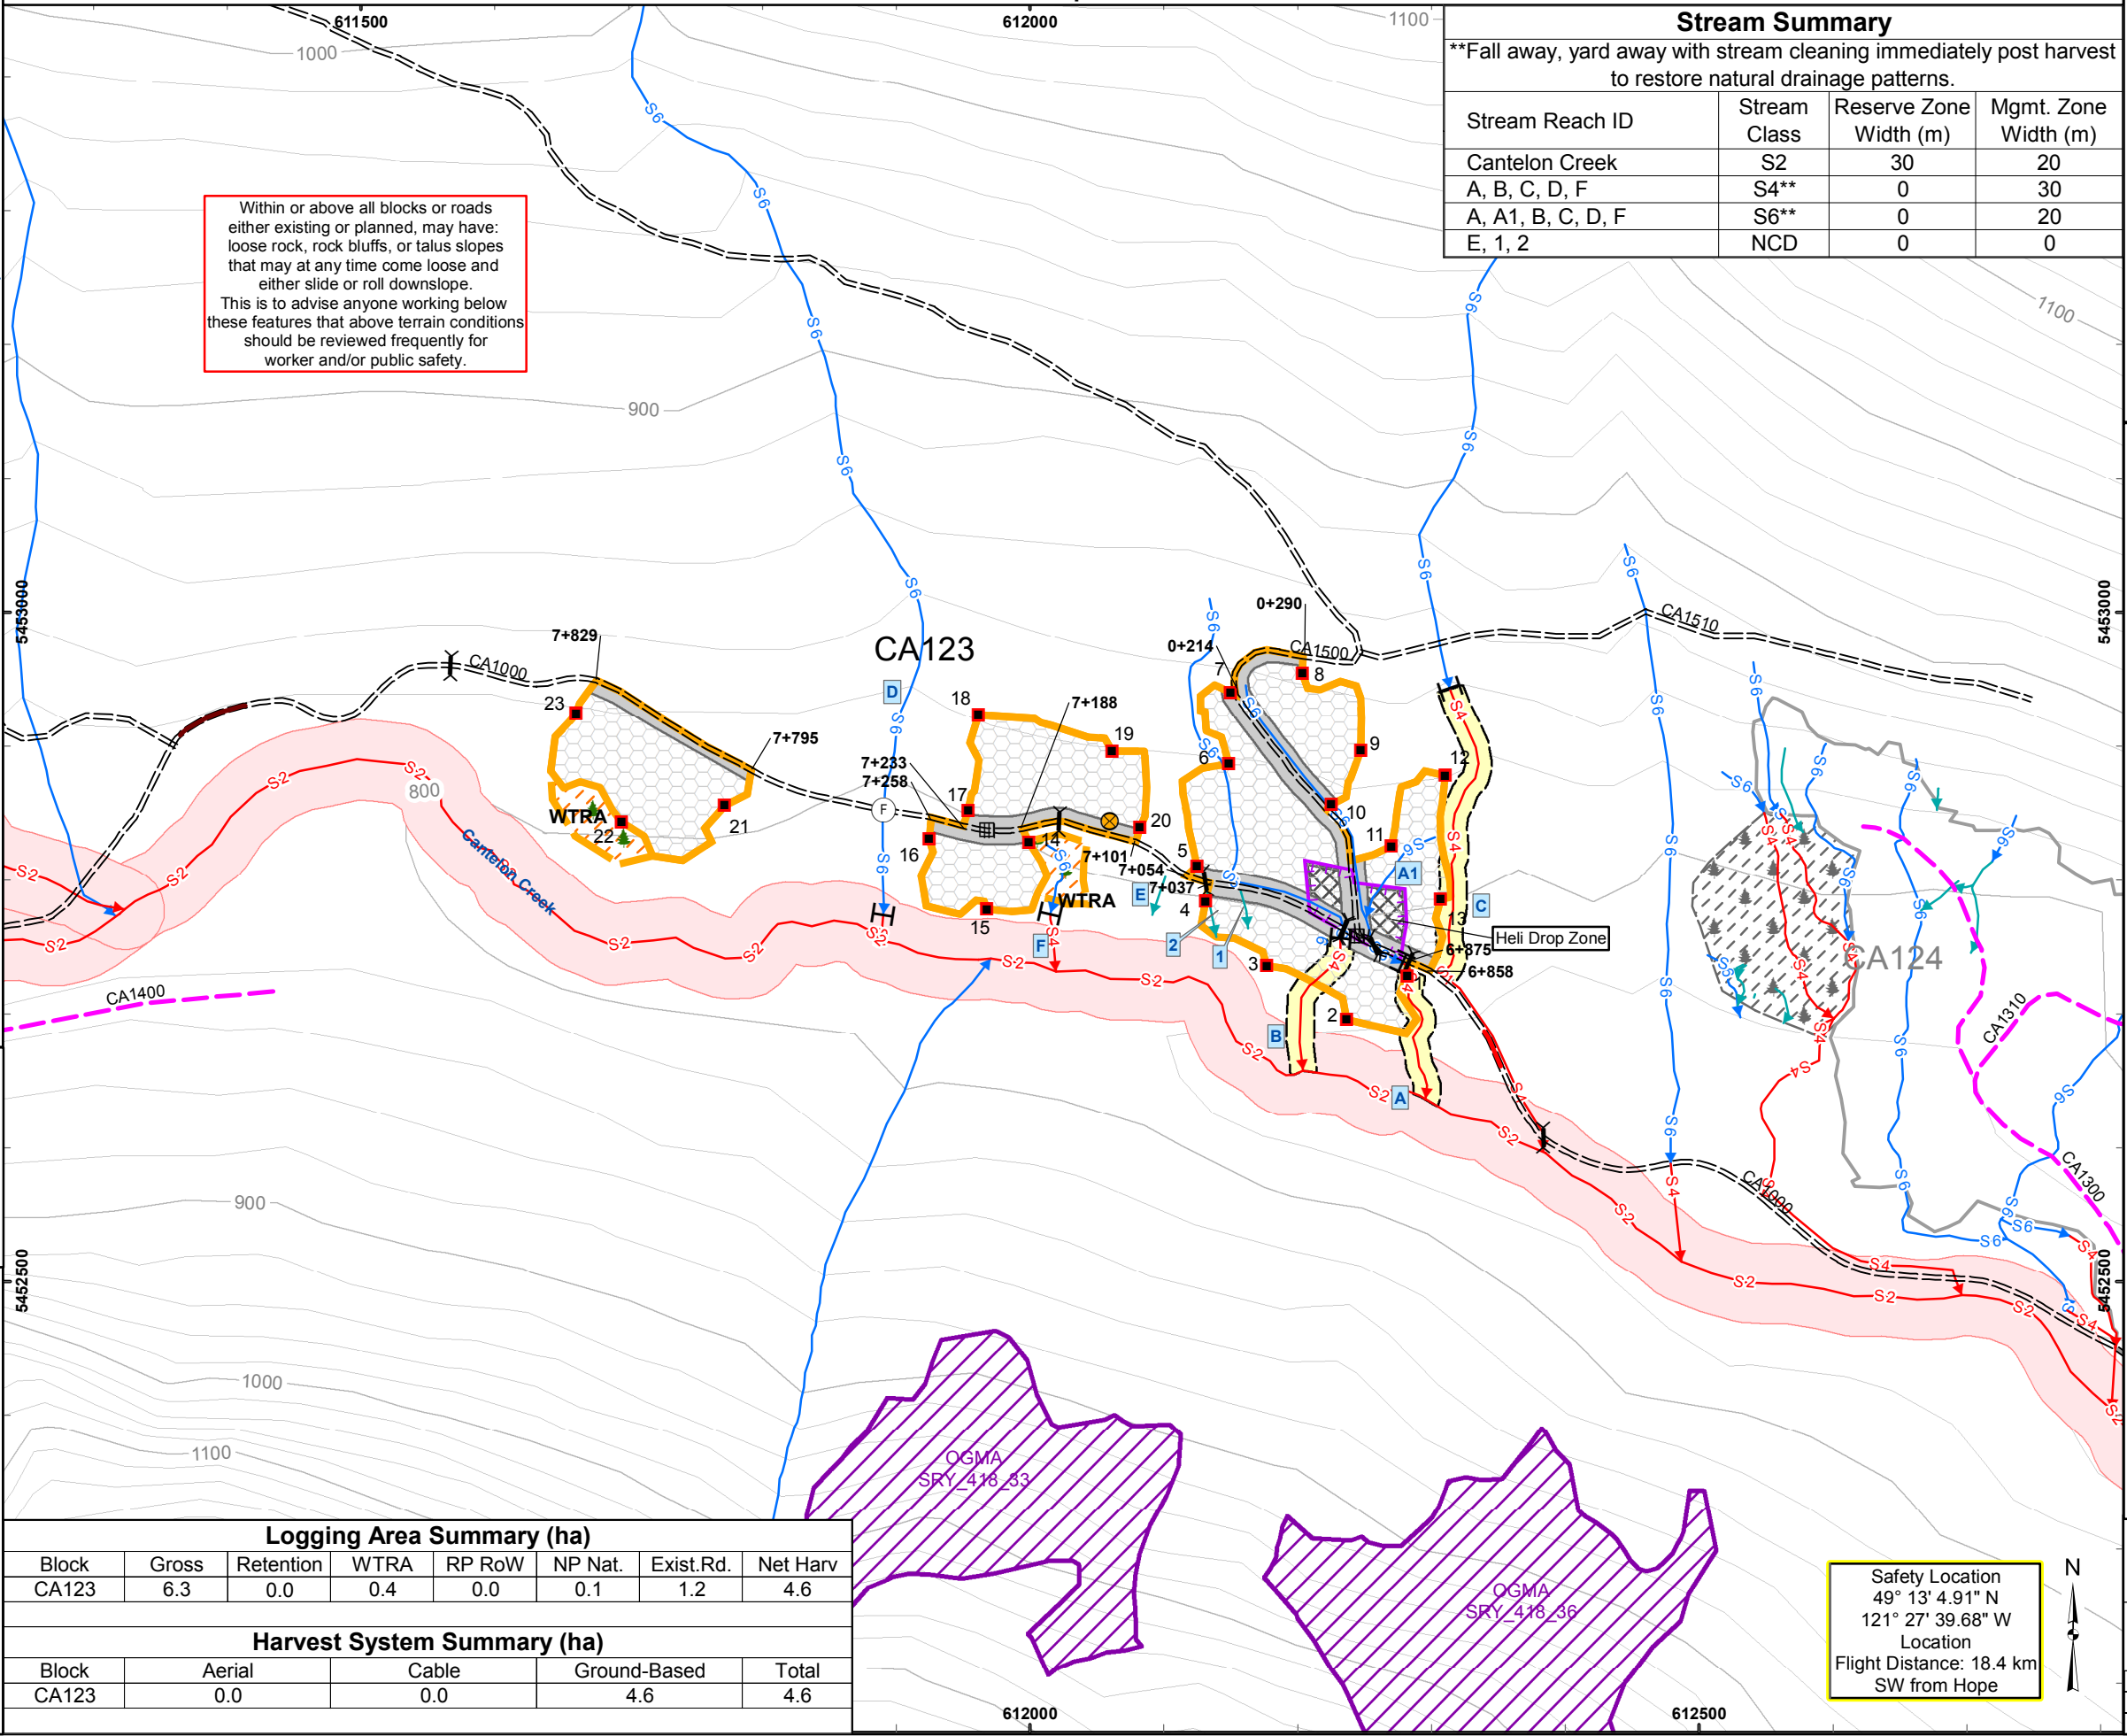

Safety Location
49° 13' 4.91" N
121° 27' 39.68" W
Location
Flight Distance: 18.4 km
SW from Hope

Stream Summary

**Fall away, yard away with stream cleaning immediately post harvest to restore natural drainage patterns.

Stream Reach ID	Stream Class	Reserve Zone Width (m)	Mgmt. Zone Width (m)
Cantelon Creek	S2	30	20
A, B, C, D, F	S4**	0	30
A, A1, B, C, D, F	S6**	0	20
E, 1, 2	NCD	0	0

Legend

- Total Area Under Prescription (TAUP):
- Falling Boundary
- External to Falling Bdy
- Falling Corner
- SP Plot
- Standard Unit Boundary
- Existing Road
- Existing Trail
- New Road Construction:
- Haul Road
- Temporary (Rehab)
- Bladed Skid Trail
- Designated Skid Trail
- Backspar Trail
- Favourable Grade > 18%
- Excessive Adverse Grade
- Detailed Engineering - EH
- Prescribed Reconstruction
- Road Chainage
- Bridge (Existing)
- Bridge (Proposed)
- Culvert (Existing)
- Culvert (Proposed)
- Rock Outcrop Area
- Proposed / Designated Stream Crossing
- Gravel Pit
- Transmission Line
- Slide
- Gully
- Rock Outcrop
- Windfall/Snag
- Marsh/Swamp
- Index Contour and Label
- Intermediate Contour
Contour interval is 20m
- Landing/Temporary Landing
- Log Dump/Helipad
- Helicopter Drop Zone
- Quarry
- Geographic Centre

25m 0 25 50 100 150m

Scale: 1:5,000



Project Number:	16-540
Drawn By:	JC / JA
Date:	2016-10-13