


Block C0212 Site Plan Map

577000				577200			577400			577600			577800	
Site Plan Table														
Block	Standard Unit	Eco Unit	BioGeo Subzone	Site Series	Silviculture System	Standards ID	Area Summary (ha)							
							Gross	Perm. Access	Rock / Brush	Swamp	Existing Roads	Retention	Other	NAR
CO212	1	A	CWHvm2	01-80%, 03-15%, 05-5%	Clearcut	1009502	3.72	0.25	0.00	0.00	0.00	0.00	0.00	3.47
	WTRA						0.70							
	Total						4.42	0.25	0.00	0.00	0.00	0.00	0.00	3.47

SU1 - Stocking Standards							
Species / Min. Free to Grow Height (m)		Well Spaced Stocking at Free To Grow (sph)			Regen Delay/ Free Growing date (Years)	Min. intertree distance (m)	Ht. relative to competition (%)
Preferred Species	Acceptable Species	Target (p & a)	Min. (p & a)	Min. (p)			
Fdc/2.3	Hm/1.5	900	500	400	3 / 20	2	150
Hw/2.5							
Cw/1.5							
Yc/1.5							
Ba/1.8							

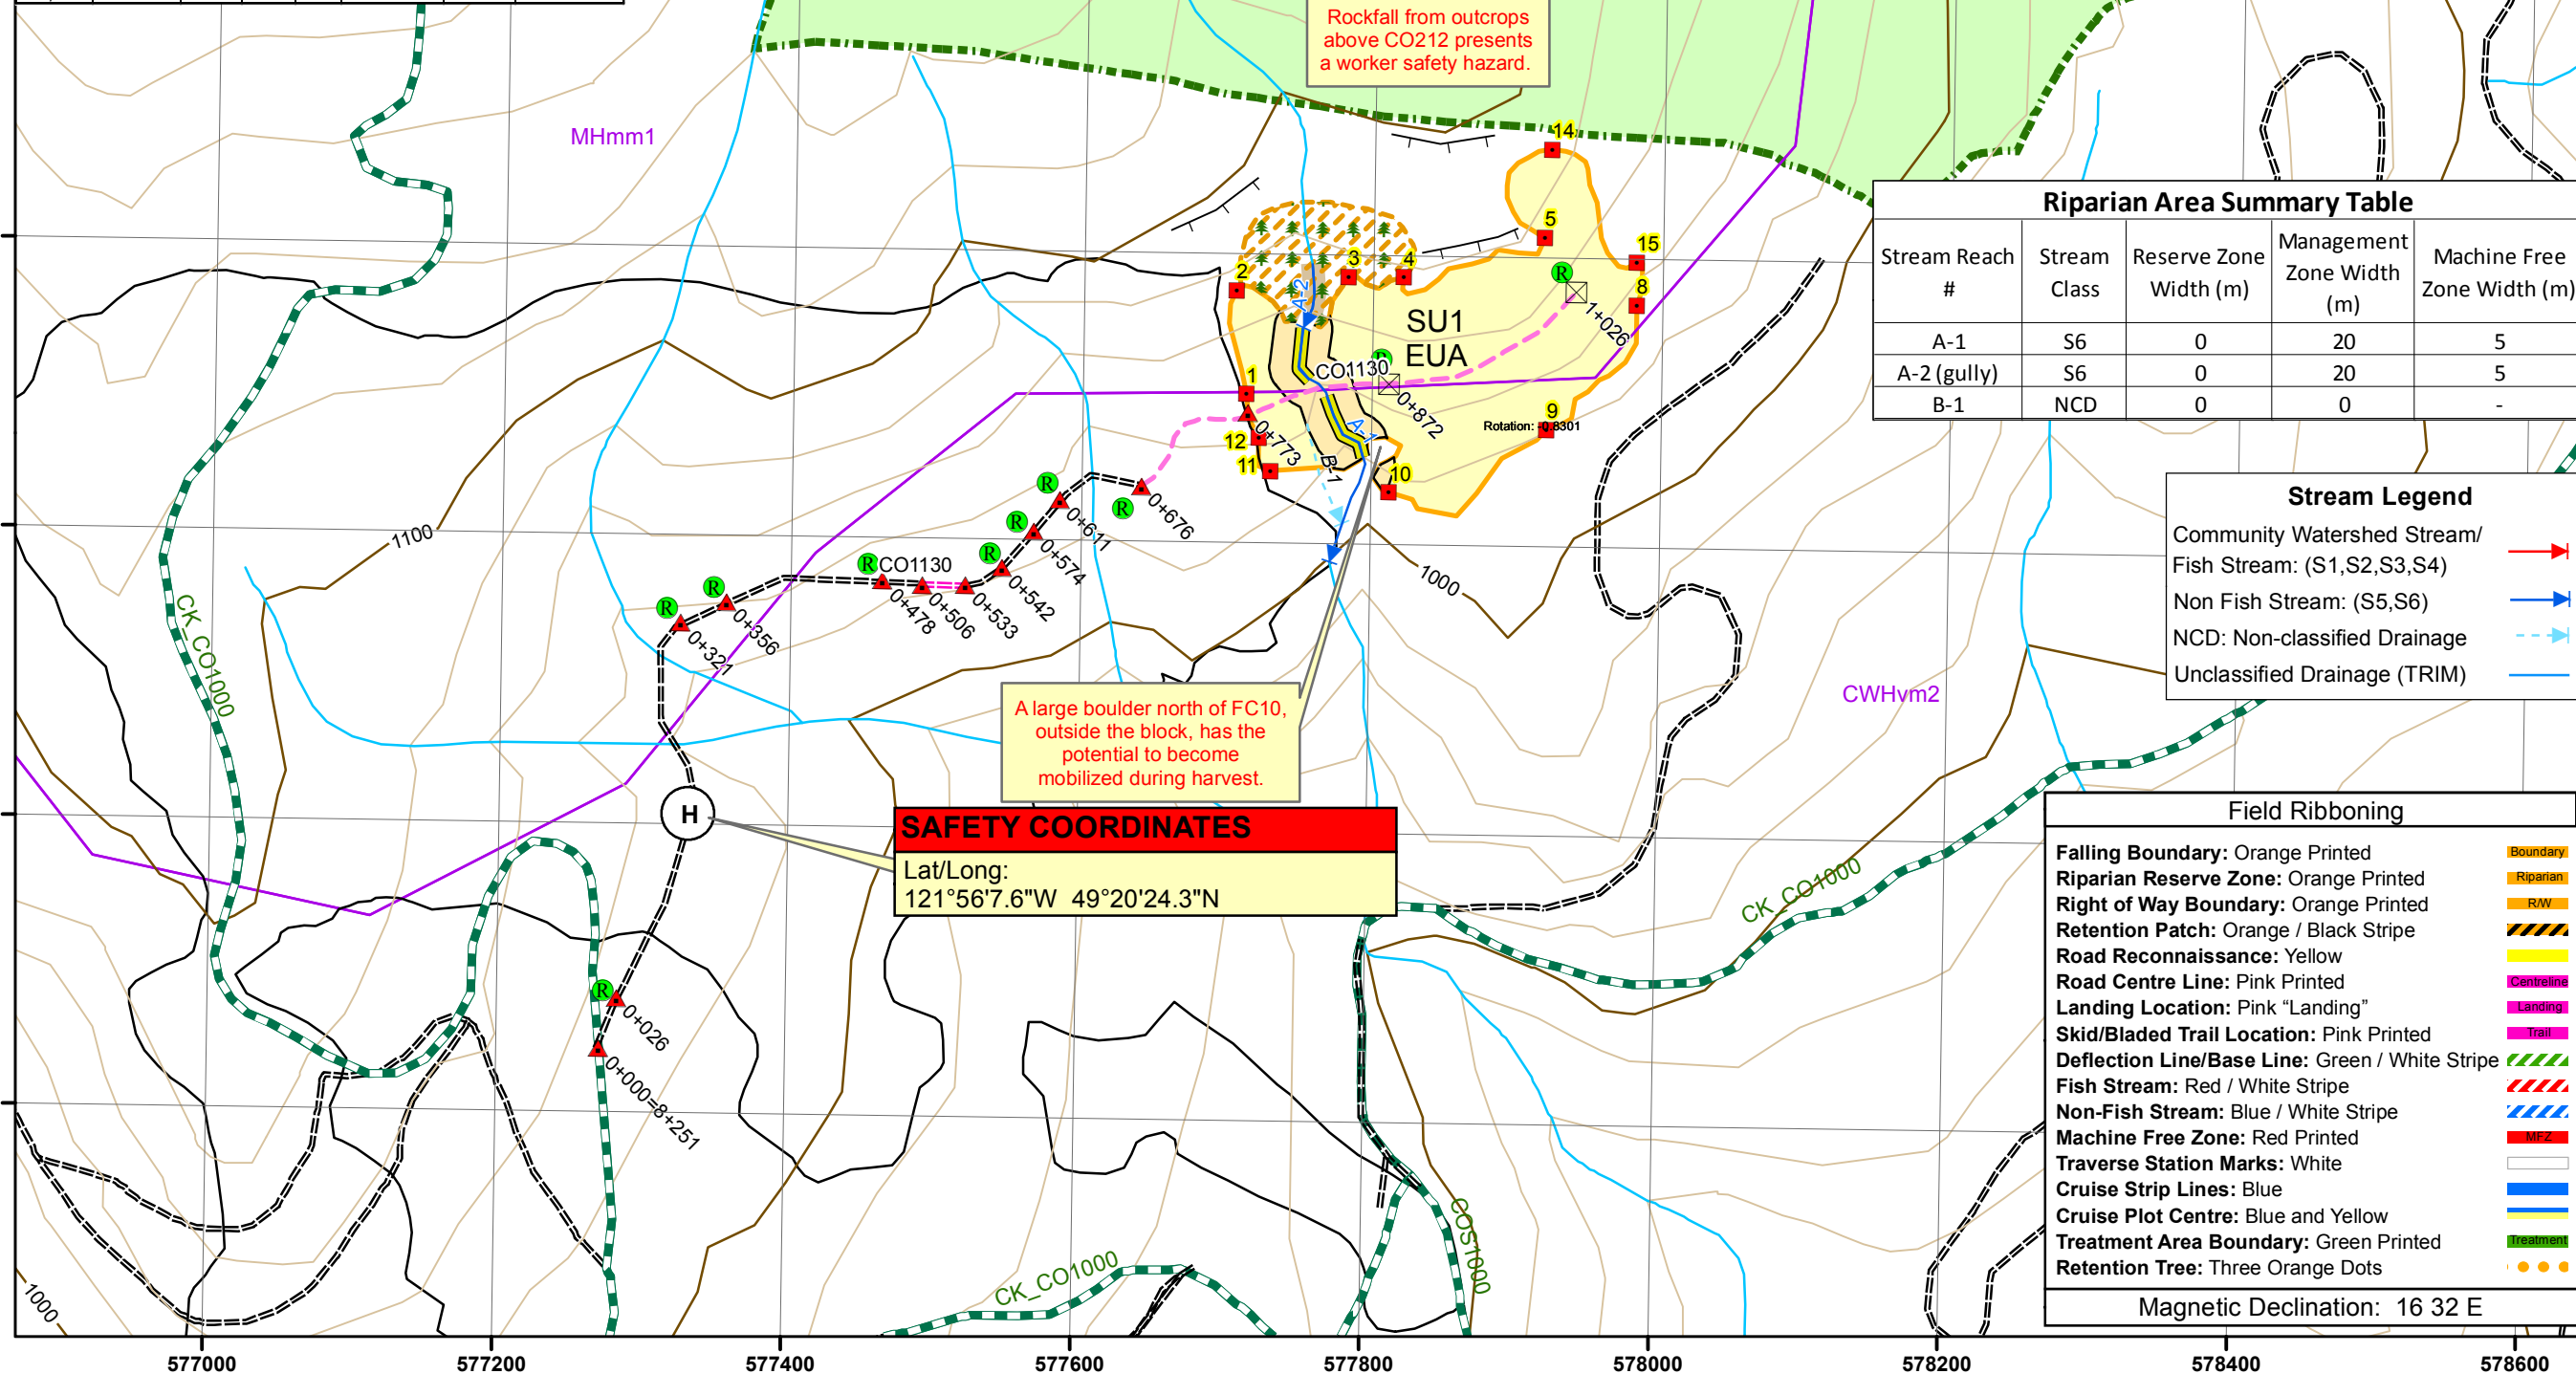

Block Identification

TSL: A93713
Block: CO212

Forest Region: South Coast
Forest District: Chilliwack
Forest Development Unit (FDU):
West Harrison
Location: Connor Creek
Mapsheet #: 092H031
UTM Zone: 10
TSA: Fraser

Map Legend

-  Falling Boundary
-  Falling Corner
-  Wildlife Tree Retention Area
-  Adjacent Harvested Cutblock
-  Proposed Road
-  Road Reconstruction
-  Machine Free Zone
-  Road Station
-  Reference Point
-  Landing
-  Built Road
-  Forest Service Road
-  Biogeo Subzone
-  Gully
-  Old Growth Management Area
-  Riparian Management Area
-  Rock Outcrop
-  Index Contour and Label
-  Intermediate Contour
- Contour Interval 20m.

Riparian Area Summary Table

Stream Reach #	Stream Class	Reserve Zone Width (m)	Management Zone Width (m)	Machine Free Zone Width (m)
A-1	S6	0	20	5
A-2 (gully)	S6	0	20	5
B-1	NCD	0	0	-

Stream Legend


Community Watershed Stream/
Fish Stream: (S1,S2,S3,S4)
Non Fish Stream: (S5,S6)
NCD: Non-classified Drainage
Unclassified Drainage (TRIM)

Field Ribboning

Falling Boundary: Orange Printed	
Riparian Reserve Zone: Orange Printed	
Right of Way Boundary: Orange Printed	
Retention Patch: Orange / Black Stripe	
Road Reconnaissance: Yellow	
Road Centre Line: Pink Printed	
Landing Location: Pink "Landing"	
Skid/Bladed Trail Location: Pink Printed	
Deflection Line/Base Line: Green / White Stripe	
Fish Stream: Red / White Stripe	
Non-Fish Stream: Blue / White Stripe	
Machine Free Zone: Red Printed	
Traverse Station Marks: White	
Cruise Strip Lines: Blue	
Cruise Plot Centre: Blue and Yellow	
Treatment Area Boundary: Green Printed	
Retention Tree: Three Orange Dots	

Magnetic Declination: 16 32 E

1:5.000

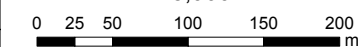

NAD 1983 UTM Zone 10N

Engineering by:



Created By: GF

Date: 12/15/2015