Block CO215 Site Plan Map

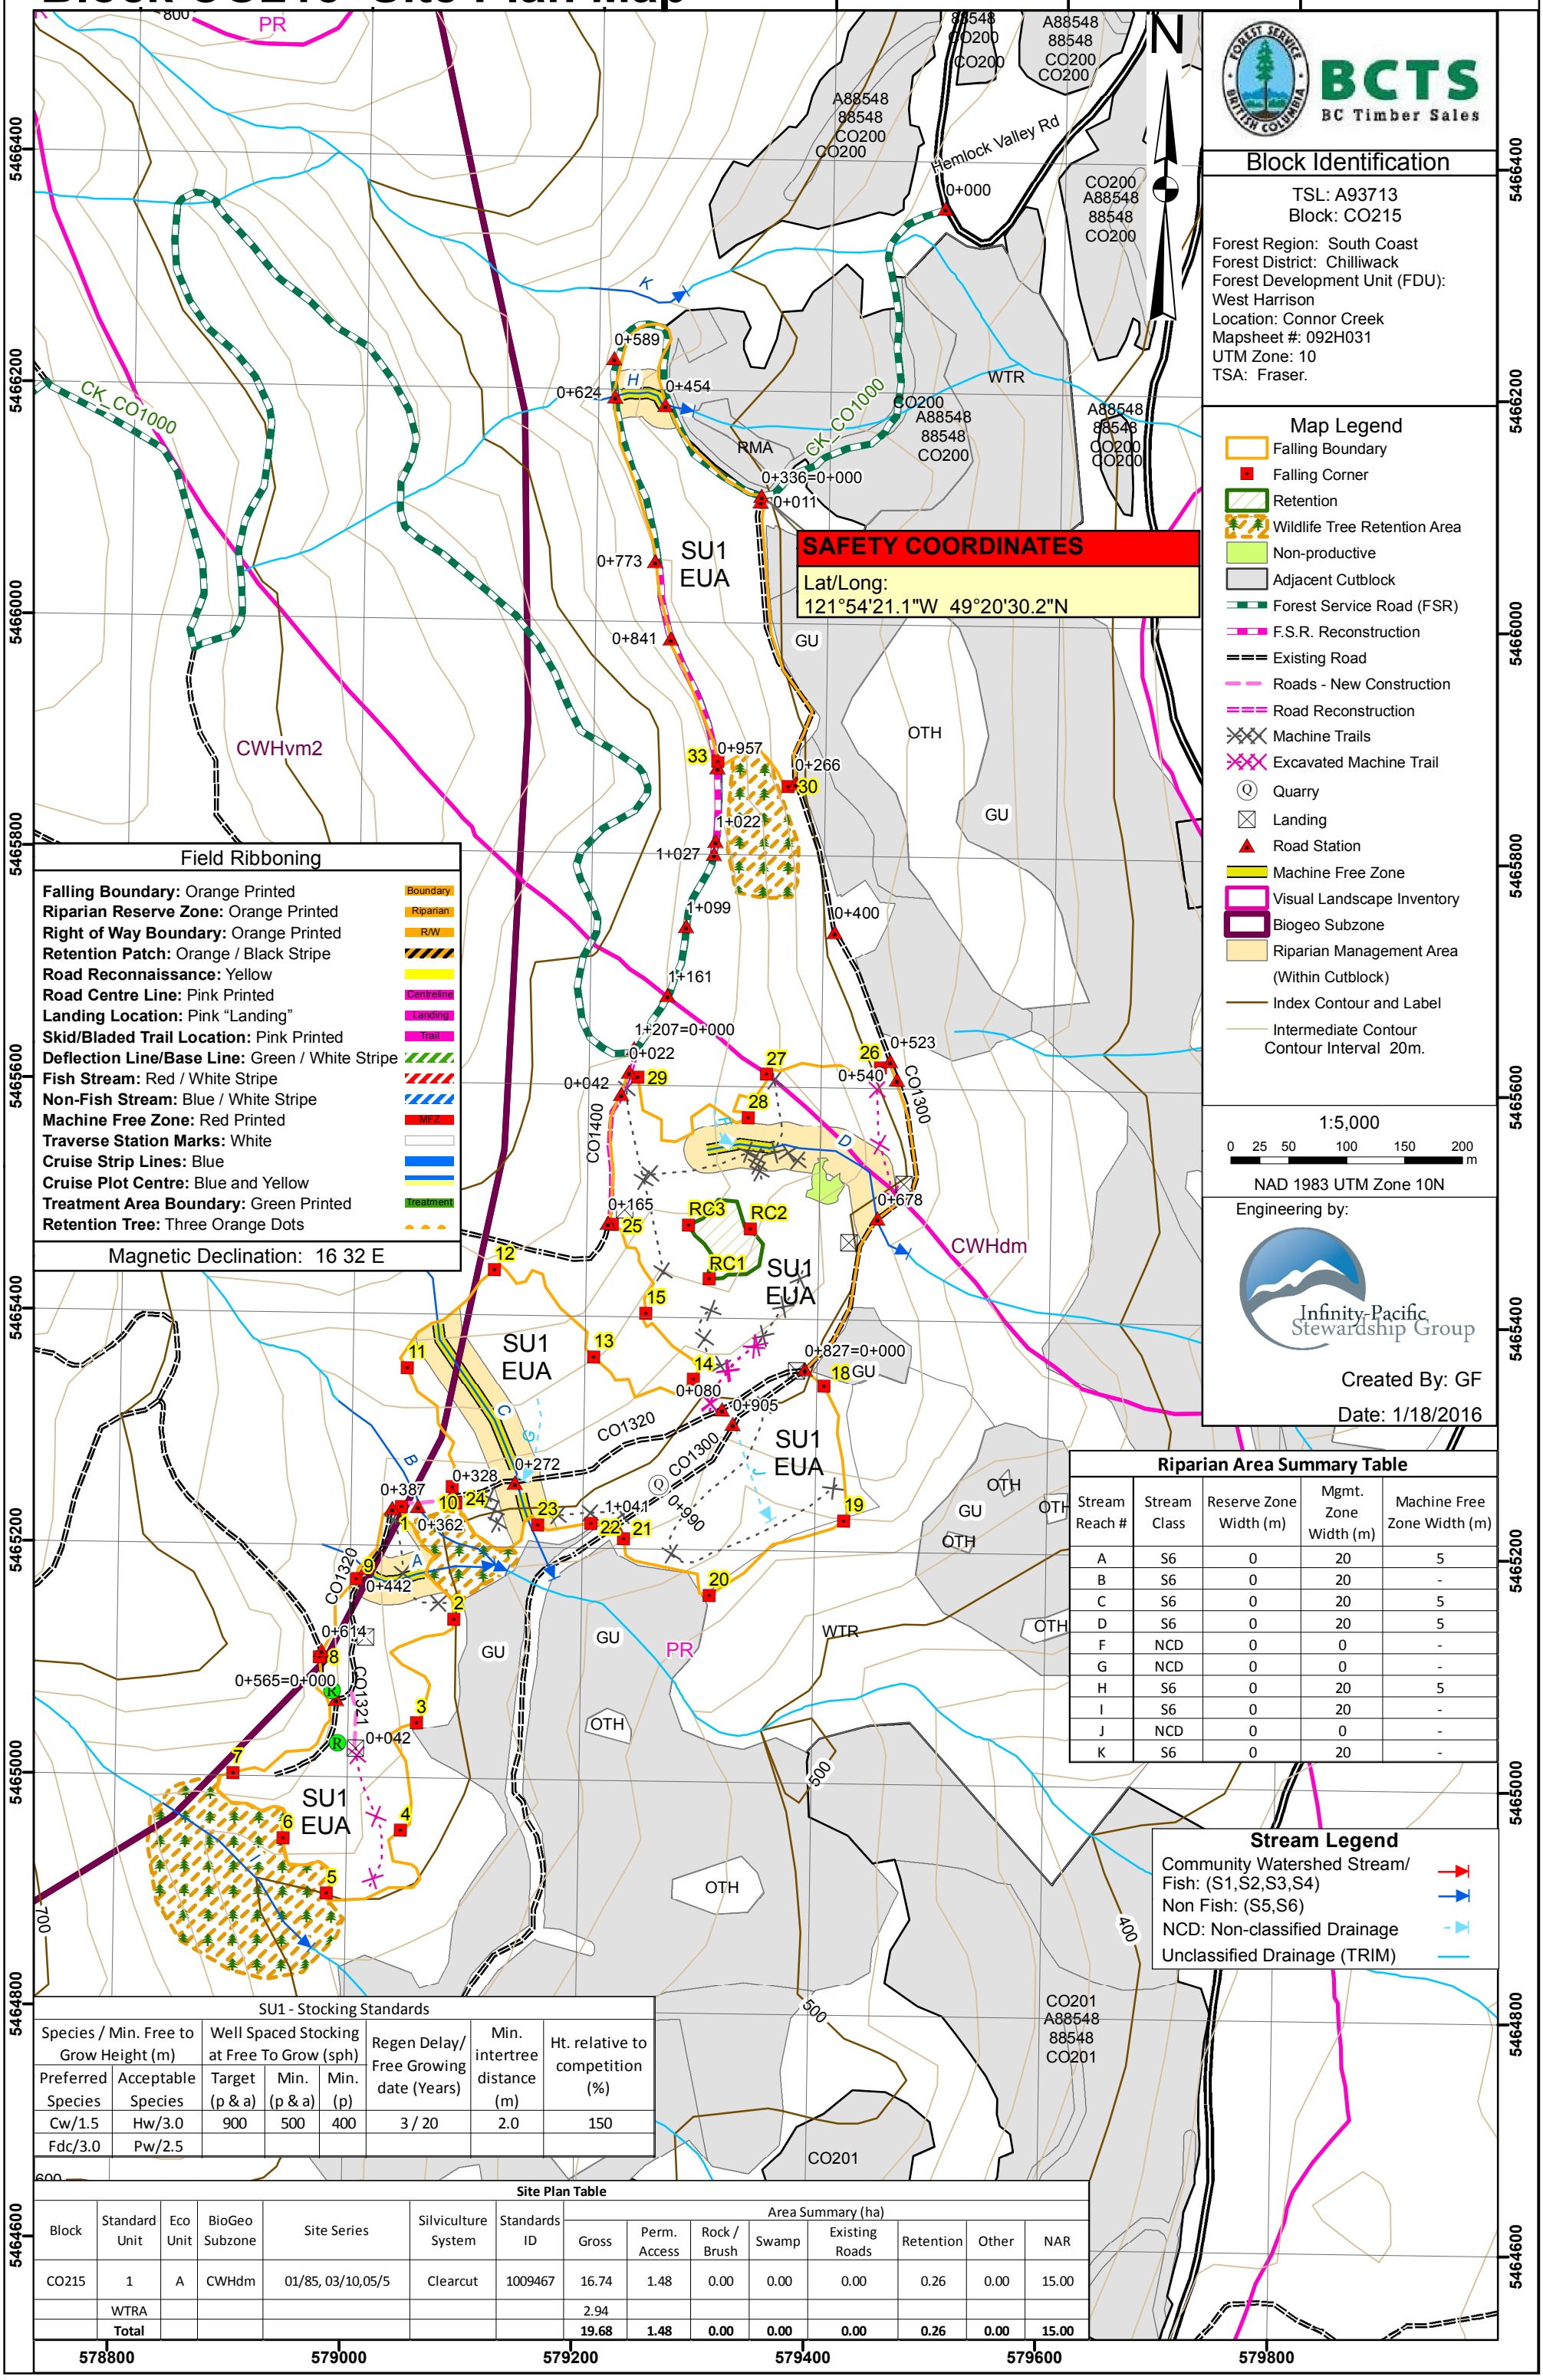

Block Identification

TSL: A93713
Block: CO215

Forest Region: South Coast
Forest District: Chilliwack
Forest Development Unit (FDU): West Harrison
Location: Connor Creek
Mapsheet #: 092H031
UTM Zone: 10
TSA: Fraser.

Map Legend

- Falling Boundary
- Falling Corner
- Retention
- Wildlife Tree Retention Area
- Non-productive
- Adjacent Cutblock
- Forest Service Road (FSR)
- F.S.R. Reconstruction
- Existing Road
- Roads - New Construction
- Road Reconstruction
- Machine Trails
- Excavated Machine Trail
- Quarry
- Landing
- Road Station
- Machine Free Zone
- Visual Landscape Inventory
- Biogeo Subzone
- Riparian Management Area (Within Cutblock)
- Index Contour and Label
- Intermediate Contour
  Contour Interval 20m.

1:5,000
0 25 50 100 150 200 m
NAD 1983 UTM Zone 10N

Engineering by:
Infinity-Pacific Stewardship Group

Created By: GF
Date: 1/18/2016

Field Ribboning

- **Falling Boundary:** Orange Printed — Boundary
- **Riparian Reserve Zone:** Orange Printed — Riparian
- **Right of Way Boundary:** Orange Printed — R/W
- **Retention Patch:** Orange / Black Stripe
- **Road Reconnaissance:** Yellow
- **Road Centre Line:** Pink Printed — Centreline
- **Landing Location:** Pink "Landing" — Landing
- **Skid/Bladed Trail Location:** Pink Printed — Trail
- **Deflection Line/Base Line:** Green / White Stripe
- **Fish Stream:** Red / White Stripe
- **Non-Fish Stream:** Blue / White Stripe
- **Machine Free Zone:** Red Printed — MFZ
- **Traverse Station Marks:** White
- **Cruise Strip Lines:** Blue
- **Cruise Plot Centre:** Blue and Yellow
- **Treatment Area Boundary:** Green Printed — Treatment
- **Retention Tree:** Three Orange Dots

Magnetic Declination: 16 32 E

Riparian Area Summary Table

Stream Reach #	Stream Class	Reserve Zone Width (m)	Mgmt. Zone Width (m)	Machine Free Zone Width (m)
A	S6	0	20	5
B	S6	0	20	-
C	S6	0	20	5
D	S6	0	20	5
F	NCD	0	0	-
G	NCD	0	0	-
H	S6	0	20	5
I	S6	0	20	-
J	NCD	0	0	-
K	S6	0	20	-

Stream Legend

- Community Watershed Stream/ Fish: (S1,S2,S3,S4)
- Non Fish: (S5,S6)
- NCD: Non-classified Drainage
- Unclassified Drainage (TRIM)

SU1 - Stocking Standards

Species / Min. Free to Grow Height (m)		Well Spaced Stocking at Free To Grow (sph)			Regen Delay/ Free Growing date (Years)	Min. intertree distance (m)	Ht. relative to competition (%)
Preferred Species	Acceptable Species	Target (p & a)	Min. (p & a)	Min. (p)			
Cw/1.5	Hw/3.0	900	500	400	3 / 20	2.0	150
Fdc/3.0	Pw/2.5						

Site Plan Table

Block	Standard Unit	Eco Unit	BioGeo Subzone	Site Series	Silviculture System	Standards ID	Area Summary (ha) Gross	Perm. Access	Rock / Brush	Swamp	Existing Roads	Retention	Other	NAR
CO215	1	A	CWHdm	01/85, 03/10,05/5	Clearcut	1009467	16.74	1.48	0.00	0.00	0.00	0.26	0.00	15.00
	WTRA						2.94							
	Total						**19.68**	**1.48**	**0.00**	**0.00**	**0.00**	**0.26**	**0.00**	**15.00**