

Block CO217 Site Plan Map

577200 577400 577600 577800 578000 578200

Site Plan Table													
Block	Standard Unit	Eco Unit	BioGeo Subzone	Site Series	Silviculture System	Standards ID	Area Summary (ha)						
							Gross	Perm. Access	Rock / Brush	Swamp	Existing Roads	Retention	Other
CO217	1	A	CWHdm	01/75, 03/20, 05/5	Clearcut	1009467	21.93	1.51	0.00	0.00	0.00	1.06	0.00
	WTRA						2.45						
	Total						24.38	1.51	0.00	0.00	0.00	1.06	0.00

SU1 - Stocking Standards							
Species / Min. Free to Grow Height (m)		Well Spaced Stocking at Free To Grow (sph)			Regen Delay/ Free Growing date (Years)	Min. intertree distance (m)	Ht. relative to competition (%)
Preferred Species	Acceptable Species	Target (p & a)	Min. (p & a)	Min. (p)			
Cw/1.5	Hw/3.0	900	500	400	3 / 20	2	150
Fdc/3.0	Pw/2.5						

SAFETY COORDINATES
Road COS1000 Stn. 6+214:
Lat/Long: 121°55'52.3"W, 49°19'41.9"N

Field Ribboning

Falling Boundary: Orange Printed

Riparian Reserve Zone: Orange Printed

Right of Way Boundary: Orange Printed

Retention Patch: Orange / Black Stripe

Road Reconnaissance: Yellow

Road Centre Line: Pink Printed

Landing Location: Pink "Landing"

Skid/Bladed Trail Location: Pink Printed

Deflection Line/Base Line: Green / White Stripe

Fish Stream: Red / White Stripe

Non-Fish Stream: Blue / White Stripe

Machine Free Zone: Red Printed

Traverse Station Marks: White

Cruise Station Lines: Blue

Cruise Plot Centre: Blue and Yellow

Treatment Area Boundary: Green Printed

Retention Tree: Three Orange Dots

Boundary

Riparian

RW

Centreline

Landing

Trail

MPZ

Treatment

Magnetic Declination: 16 32 E

FORST SERVICE
BRITISH COLUMBIA

BCTS
BC Timber Sales

Block Identification

TSL: A93713
Block: CO217

Forest Region: South Coast
Forest District: Chilliwack
Forest Development Unit (FDU): Chehalis

Location: Connor Creek
Mapsheet #: 092H031
UTM Zone: 10
TSA: Fraser.

Map Legend

Falling Boundary

Falling Corner

Retention

Wildlife Tree Retention Area

Adjacent Cutblock

Non-Productive Forest Area

RMA(Within cutblock)

Adjacent Harvested Cutblock

Roads - New Construction

Road Reconstruction

Built Road

Machine Trail

Road Station

Reference Point

Culvert

Landing

Forest Service Road

Community Watershed

Old Growth Management Area

Ungulate Winter Range

Biogeo Subzone

Index Contour and Label

Intermediate Contour

Contour Interval 20m.

Stream Legend


Community Watershed Stream/ Fish: (S1,S2,S3,S4)

Non Fish: (S5,S6)

NCD: Non-classified Drainage

Unclassified Drainage (TRIM)

Riparian Area Summary Table				
Stream Reach #	Stream Class	Reserve Zone Width (m)	Management Zone Width (m)	Machine Free Zone Width (m)
A	S6	0	20	-
A-1	S6	0	20	-
B-1 (Domitian Creek)	S4	0	30	-
B-2 (Domitian Creek)	NCD	0	0	-

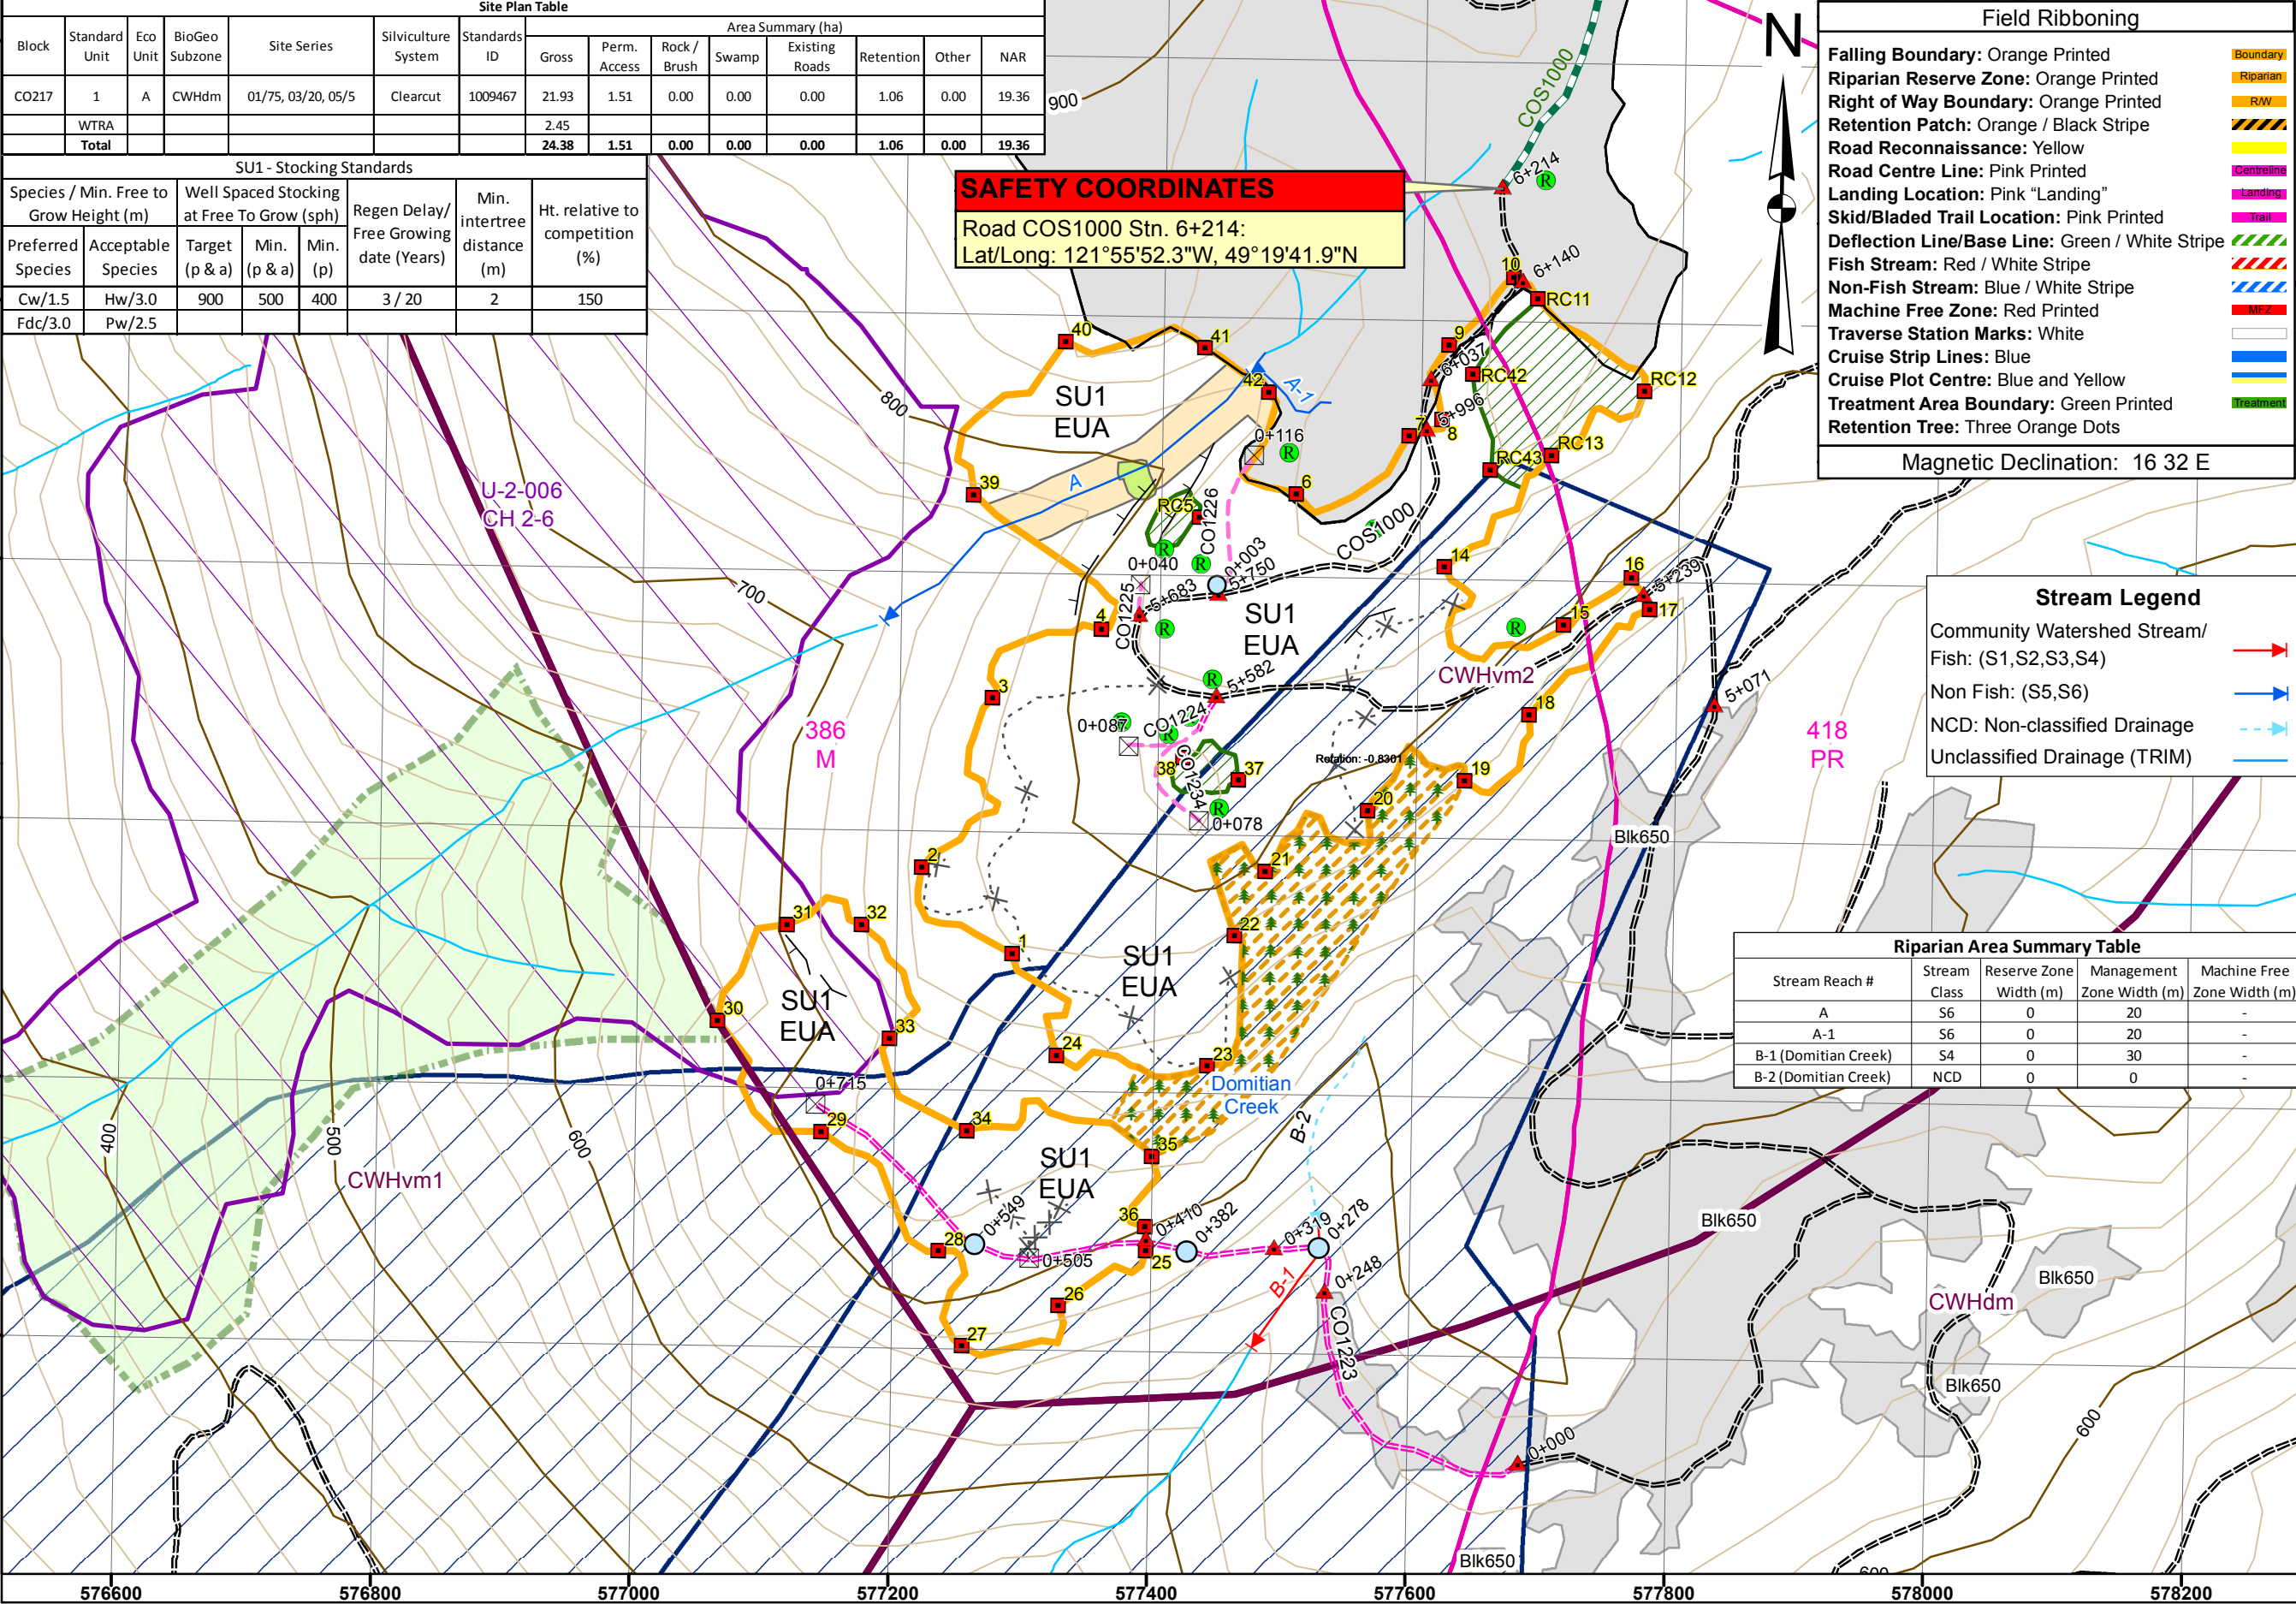

1:5,000

0 25 50 100 150 200 m

NAD 1983 UTM Zone 10N

Engineering by:

Infinity-Pacific
Stewardship Group

Created By: GF
Date: 3/3/2016