


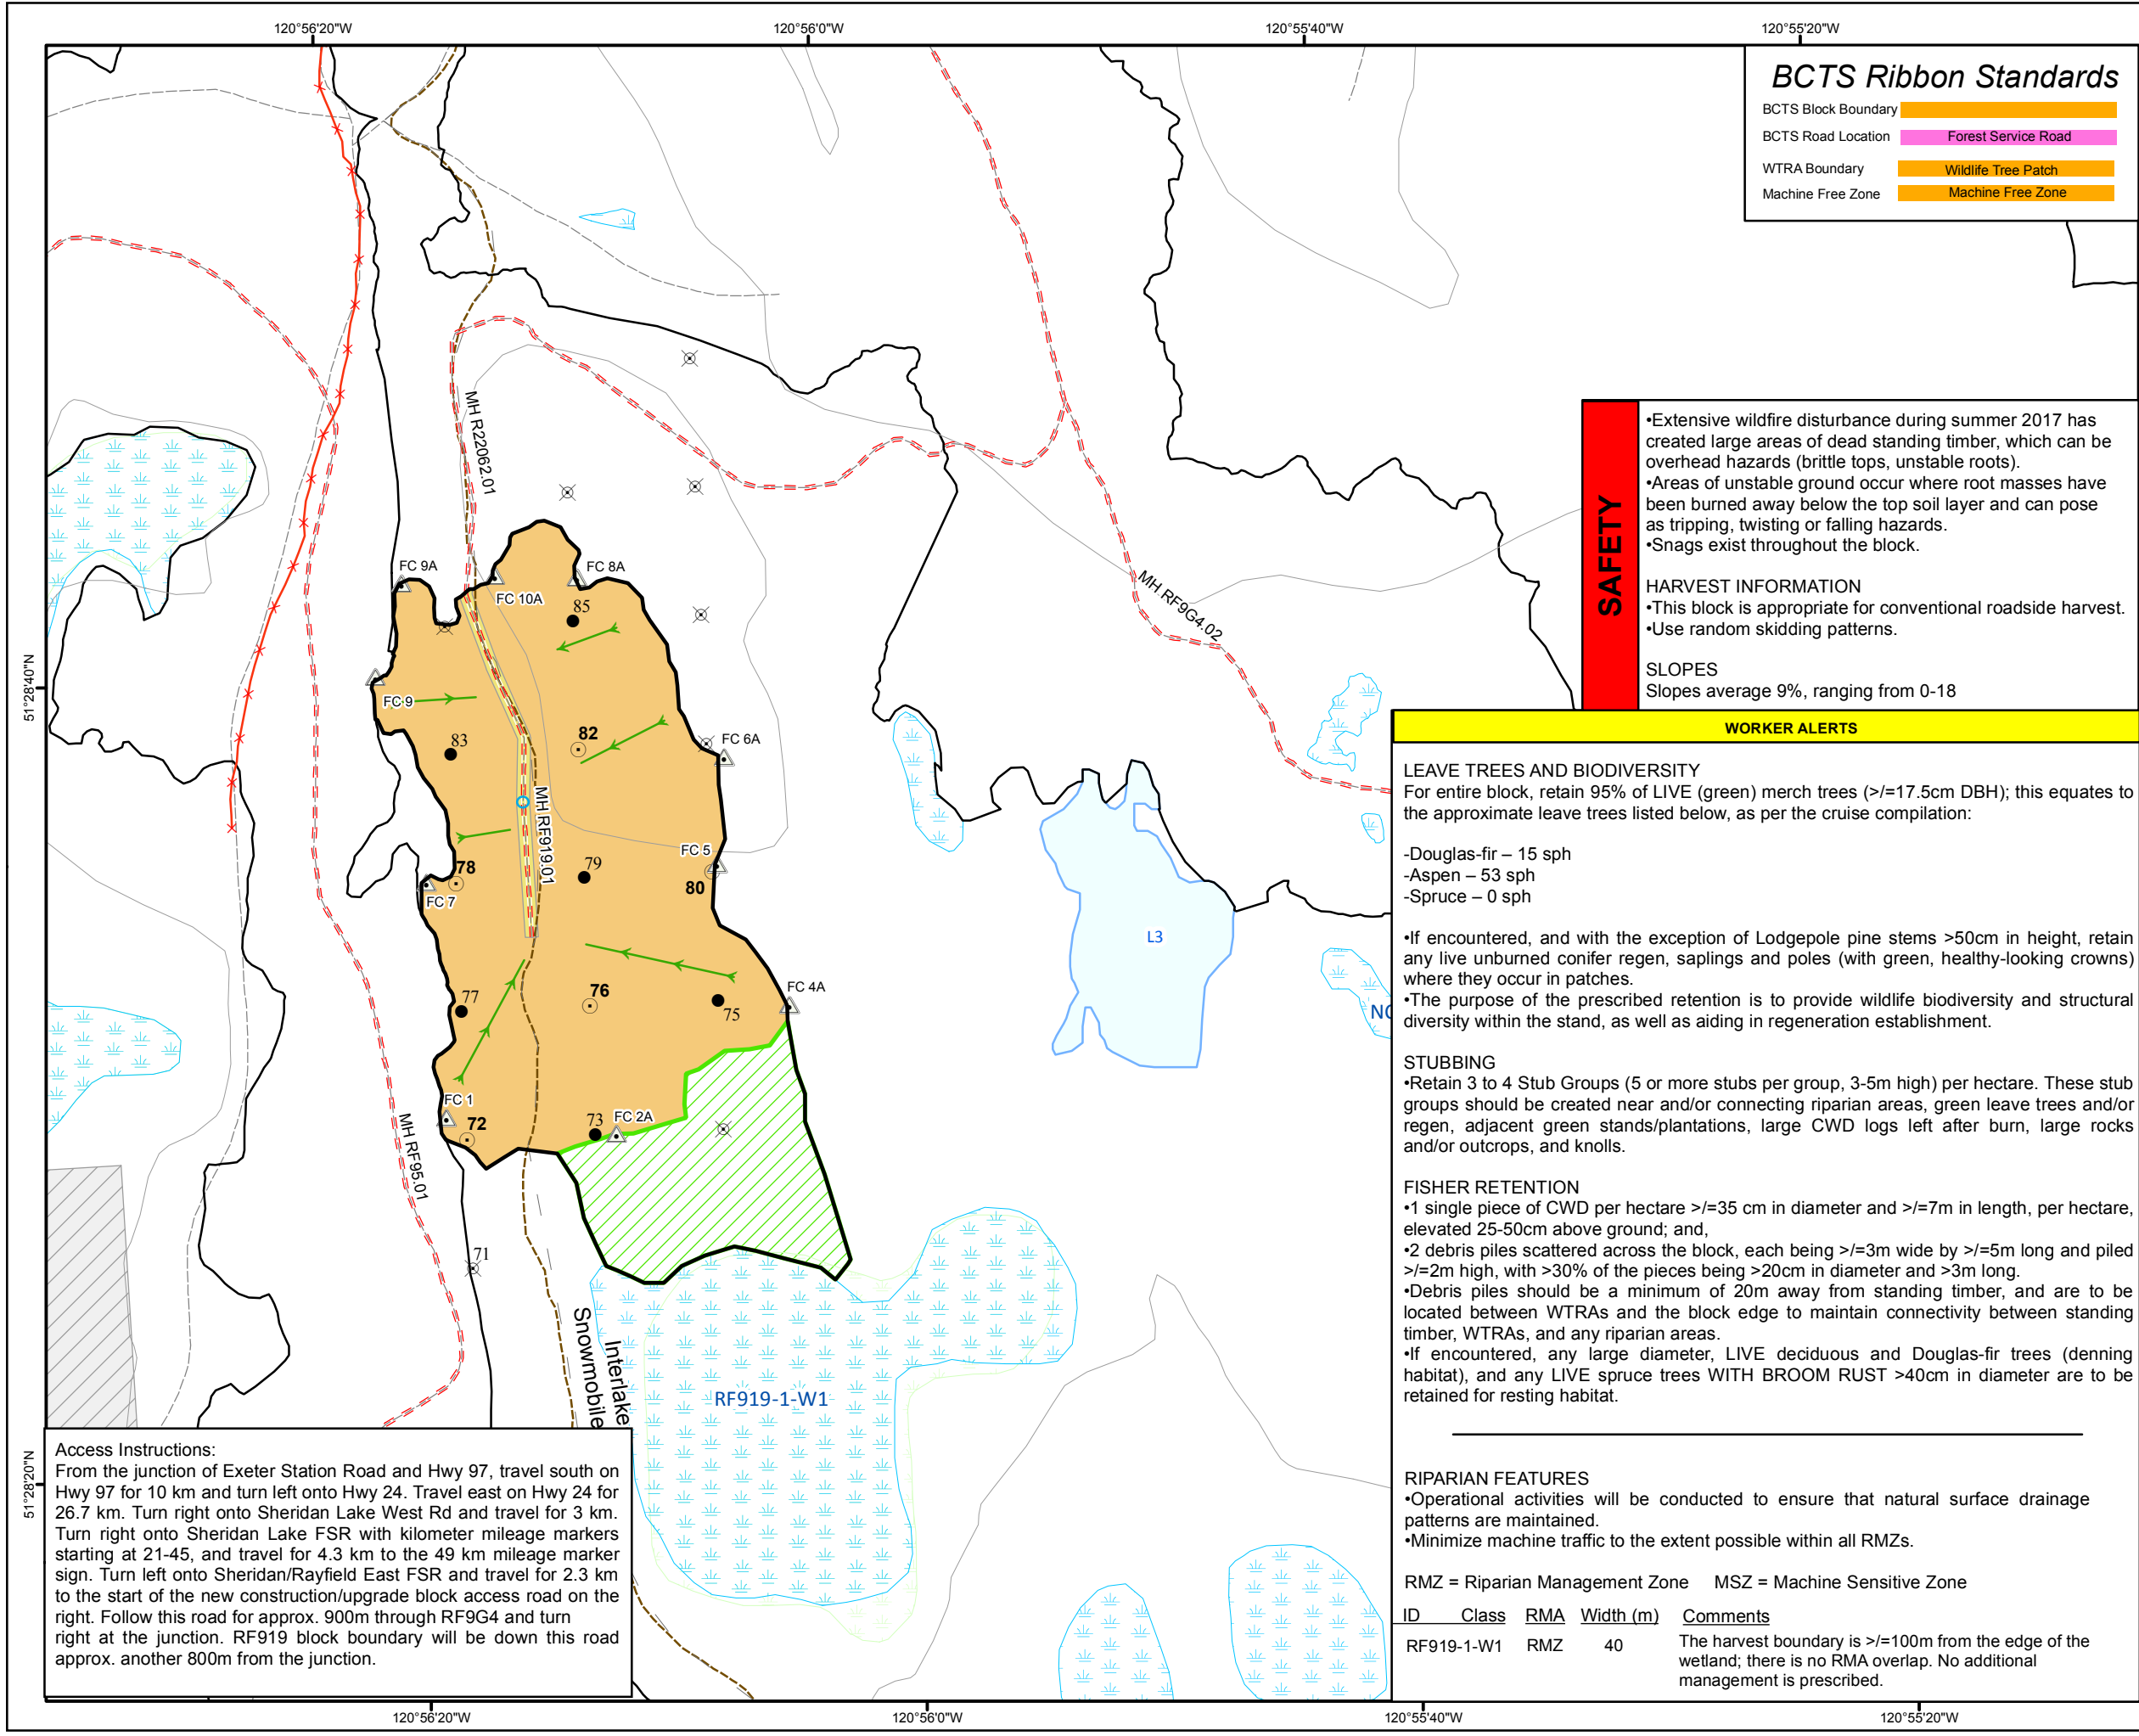



BCTS
BC Timber Sales

Harvest Plan Map

TSL
TA0058

Business Area
Kamloops

Operating Area
Rayfield (MH)

Management Unit
100 Mile House

Gross Block Area (ha)
12.47

Block ID
RF919

UBI
BE919

Location
South Sheridan Lake

FIZ
D

Geographic Center
Latitude Longitude
51 28 33 -120 56 11

Unit	Area	Season	Method	Strategy
1	9.89	Any Season	Ground	Standard Practice

Harvest Unit ID
1; A

Harvest Method
Ground

BCTS All Blocks

Block of Interest

BCTS RG Block

BCTS FG Block

BCTS GPS Stations

BCTS Layout Points

BCTS GPS Stations

BCTS Layout Points

BCTS GPS Stations

BCTS Layout Points

BCTS GPS Stations

BCTS Layout Points

Non Productive SU
Non-Prod Permanent Access
WTRA

BCTS Line Features
Cat Trail
Back Spar Trail
Bladed Skid Trail
Forwarding Trail
Deflection Line
PP Temp Skid Trail
Non-Bladed Skid Trail
Skid Trail
Other Trail
Pipe Line
Seismic Line
Cultural/Heritage
Rec Trail
Woody Debris
Temporary Landing
Landing Ground
R/W Landing
Slump/Slide Area
Stub Tree
Tower Settings
Fish Barrier
Reach Breaks
Road Barrier
Rock Outcrops
Gate
Cattle Guard
Pipeline Crossing
Prop Skid Crossing
Major Culvert
Minor Culvert
Drain Culvert
Bridge
Animal Den
Mineral Lick
Stick Nest
Grass Nest
High Value Wildlife Tree
Sx Broom
Wildlife Feature
Access Control

BCTS Layout Polygons
Existing Permanent Landing
Existing Temporary Landing
Proposed Permanent Landing
Proposed Temporary Landing

TRIM Features
Contour - Index
Road Permit
Contour - Intermediate
Forest Service Road
Highway/Main/Paved Road
Gravel/Resource Road
Trail
Bridge
Rail Line
Pipeline / Wellsite
Recreation Reserve
Recreation Site
Woodlots/Community Forest
Buffered Trail Areas

Visuals Mgmt Class
Partial Retention
DMH -Critical
Fish Habitat Cariboo (BCGW)

BCTS Cruise Features
Dropped Plot
Count Plot
Measure Plot
PoT / PoC
Photo Tie point
Strip Line

BCTS Roads - Road State
Deactivated Road
Existing Road
Proposed Road
Unknown/NULL

Riparian Features
MFZ / MSZ
RMZ
RRZ

BCTS Streams Class
Unknown
INT;NCD
S1;S2;S3;S4
S5;S6
Lakeshore Mgmt Zone
WUFN

051°28'40"N51°28'20"N

05050100150200250

Meters

1:5,000

Date2021-10-15UserLFUCHS

Template NameHarvestPlanMap_11x17L

Coordinate SystemNAD 1983 BC Environment Albers