


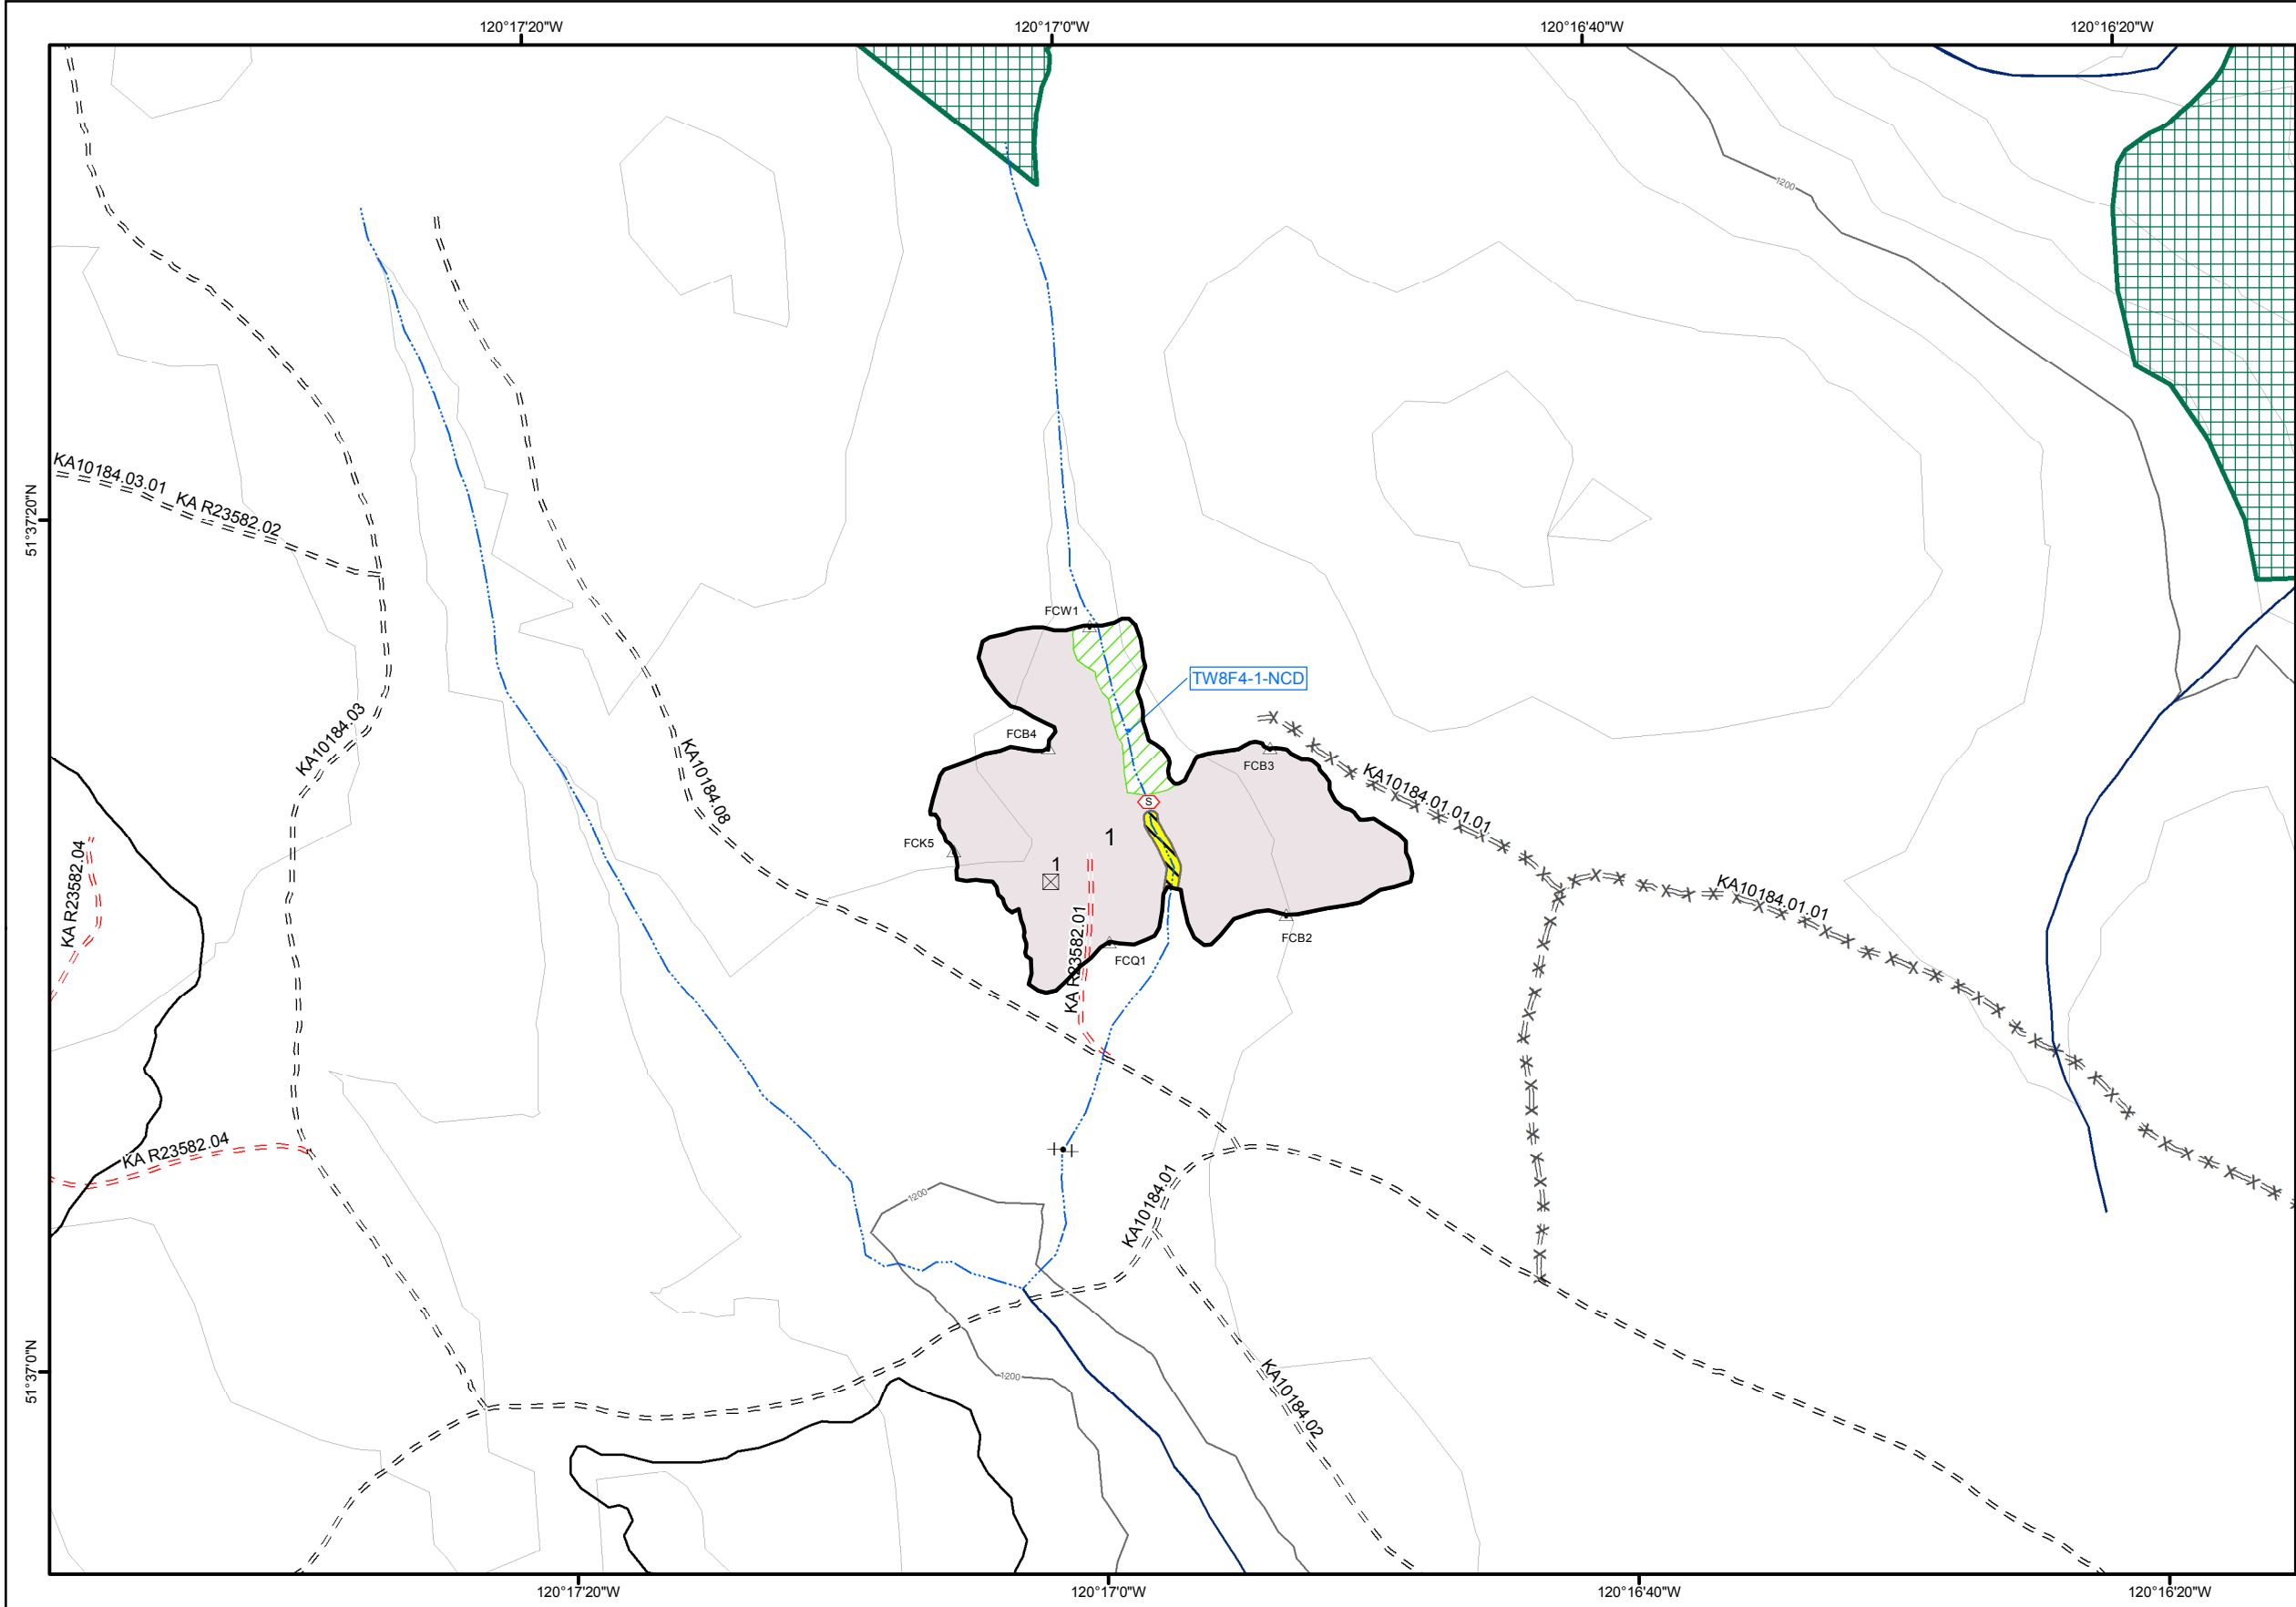



BCTS
BC Timber Sales

Site Plan Map

TSL A95205		Block ID TW8F4	
Business Area Kamloops		UBI BE8F4	
Operating Area Taweel (KA)		Landscape Unit NEHA	
Management Unit Kamloops		Mapsheet 92P069	
Elevation Minimum 1215 Maximum 1225		Geographic Center Latitude 51 37 12 Longitude -120 16 58	

 Falling Corners

 SP Plot

 Proposed Designated Skid Crossing

 Reach Breaks

Stream Class

 INT, NCD

 S5, S6

 BCTS Blocks

 OGMA - Legal

 OGMA - Non-Legal

 Deactivated Road

 Existing Road

 Proposed Road

 Machine Free Zone

Standard Unit Type

 WTRA

Standard Unit ID

 1

01000200250

Meters

1:5,000

N

E

S

W

Date2023-02-23UserSMARKIN

Template NameBlockSitePlanMap_11x17L

Coordinate SystemNAD 1983 UTM Zone 10N

Standard Unit	Type	NAR (ha)	Gross (ha)
1	PROD	4.28	4.28
WTRA	WTRA	.00	.41

Total Area Under Prescription

4.284.69