Site Plan Map

BCTS BC Timber Sales

TSL	Block ID
A95205	**TW9AW**
Business Area: Kamloops	UBI: BE9AW
Operating Area: Taweel (KA)	Landscape Unit: **NEHA**
Management Unit: Kamloops	Mapsheet: 92P069

Elevation		Geographic Center	
Minimum	**Maximum**	**Latitude**	**Longitude**
1260	1340	51 37 47	-120 17 53

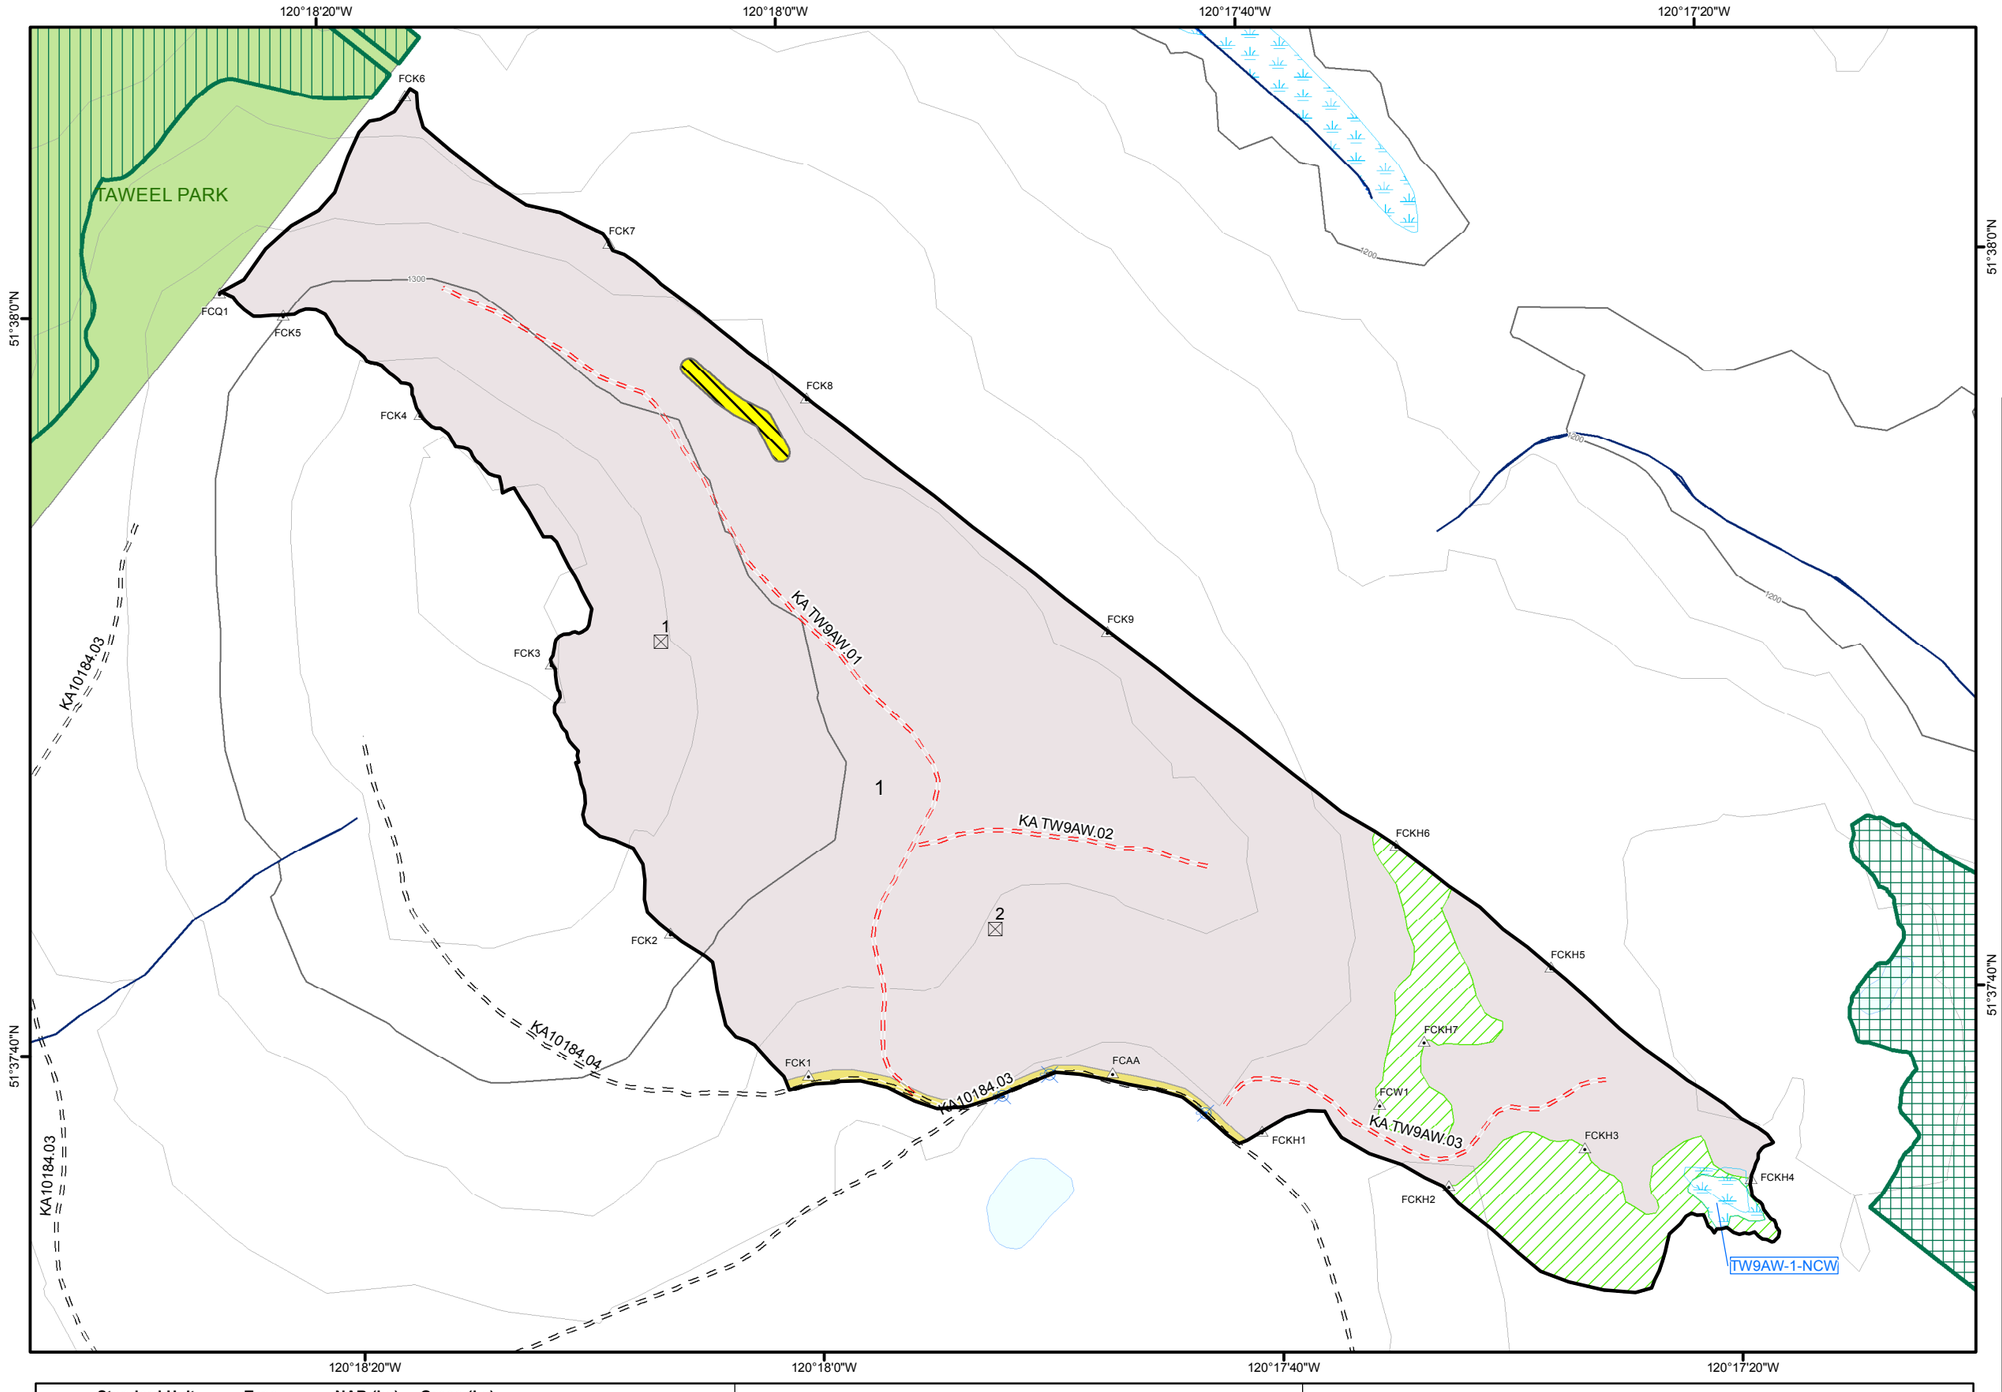

- Falling Corners
- SP Plot
- Minor Culvert

Stream Class
- INT; NCD
- S5; S6

- BCTS Blocks
- OGMA - Legal
- OGMA - Non-Legal
- Existing Road
- Proposed Road
- Wetland
- Water
- Swamp
- Machine Free Zone

Standard Unit Type
- PAS
- Non-Prod Swamp
- WTRA

Standard Unit ID
- 1
- Protected Areas & Prov Parks

Standard Unit	Type	NAR (ha)	Gross (ha)
1	PROD	38.59	38.59
NPN	NPSWAMP	.00	.17
PAS	NPPERMACC	.00	.31
WTRA	WTRA	.00	3.01
Total Area Under Prescription		38.59	42.09

Ecology Unit	BCG Zone/Subzone & Site Series (%)	Avg. Elev (m)
A	SBSmm 06/100	1300

Comments

0 50 100 150 200 250 Meters

1:5,000

Date 2023-02-23 **User** SMARKIN

Template Name BlockSitePlanMap_11x17L

Coordinate System NAD 1983 UTM Zone 10N