


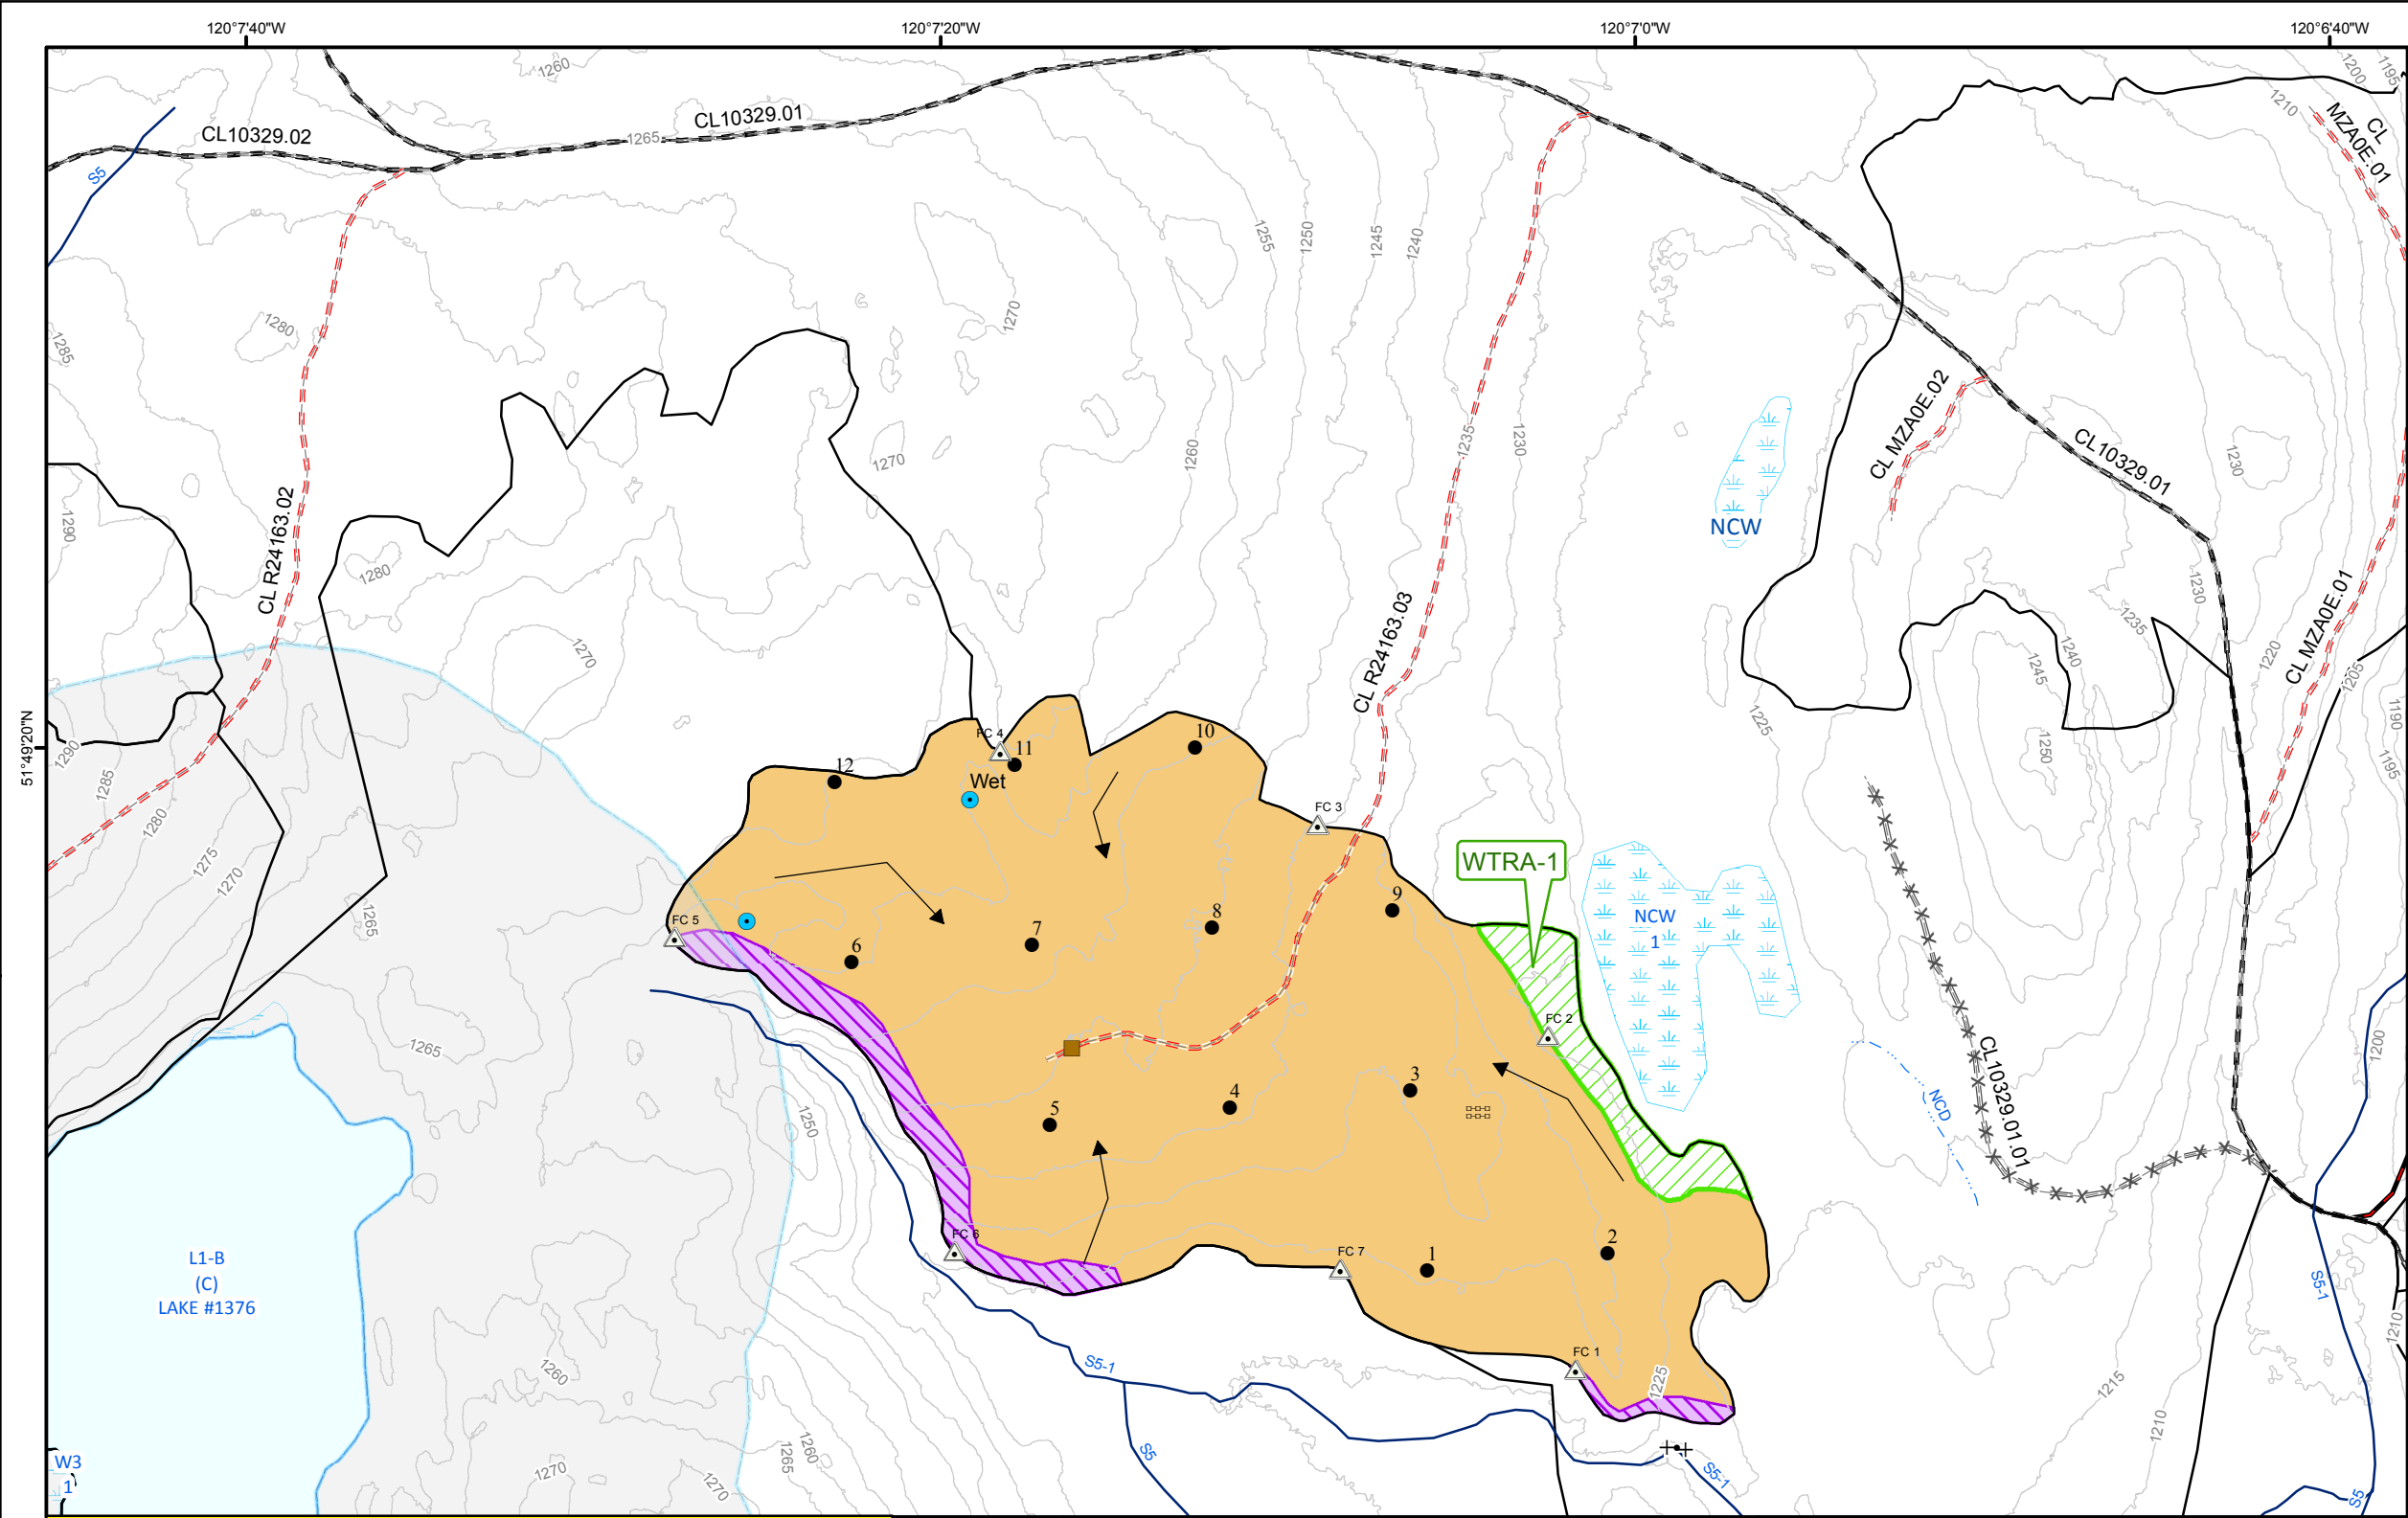

WORKER ALERTS

Safety Concerns: N/A

Leave Tree Specifications:

Dispersed Retention:

HU 'A':

- Within the block, reserve:
- 95% of the live aspen and Douglas-fir stems in all diameter classes (31-35 stems/ha or 2.8-3.1 m2/ha)

HU 'B':

- Within the S5 RMZ, reserve:
- 95% of the live aspen stems in all diameter classes (30-33 stems/ha or 2.3-2.5 m2/ha)
- 65% of the live Douglas-fir and balsam stems in all diameter classes (137-140 stems/ha or 5.4-5.6m2/ha)

L1-1 C Lake #1376 - L1 - The block is within the L1-1 C Lake #1376 Clearwater Lakes Local Resource Use Plan (LRUP) Lakeshore Management Zone (LMZ). This lake is a Class 'C' lake as per Clearwater Lakes LRUP, August 1, 2001. This lake is over 180m from the harvest boundary.

NCW-1 - UC - This NCW is more than 20m outside the eastern harvest boundary. A MFZ is not required. There is Labrador tea growing north of the NCW.

S5-1 - S5 - Riparian Management Zone (RMZ) is marked with ribbon inside the southern block boundary. See Leave Tree Specifications. The stream is more than 15m outside of the south harvest boundary.

Access Instructions

From the Clearwater BCTS office, head north on Hwy #5. In 3.8km turn left onto Old North Thompson Hwy. In 1.2 km turn right onto Camp 2 Rd. In 1.4 km turn right onto 0km Road 1. At 19.2km turn right onto 0km CL10329.01 (Mackenzie Creek FSR). Continue to 7.6km. The POC of Road CL R24163.03 is on your left. Follow the pink "Forest Service Road" ribbons for 440m. You are at the north boundary of the block.

Treatment/Use	Ribbon Description/Color
Cutblock Boundary (winter grade ribbon)	
NTU or No Harvest Areas	"NO HARVEST ZONE"
Riparian No Harvest Zone	"RIPARIAN RESERVE ZONE"
Riparian Management Zone	"RIPARIAN MGMT ZONE"
No Harvesting Equipment	"MACHINE FREE ZONE"
Different treatments within block	"TREATMENT UNIT BDY"
Individual Wildlife Trees, WTPs, or wildlife stub trees	"WILDLIFE"
Deflection Lines	
Culturally Modified Trees	"C.M.T"
Non Classified Drainages	"NCD"
Road R/W	"ROAD RIGHT OF WAY"
Road Centreline	"FOREST SERVICE ROAD"
Bladed trails or skid roads	"SKID TRAIL"
Cruise Plots	
Cruise Lines	

Harvest Plan Map

TSL
TA1444

Business Area
Kamloops

Operating Area
Mackenzie (CL)

Management Unit
Kamloops

Gross Block Area (ha)
13.0

Block ID
MZA02

UBI
BEA02

Location
Mackenzie

FIZ
G

Geographic Center
Latitude
51° 49' 13"
Longitude
120° 07' 14"

Unit	Area	Season	Method	Strategy
A	11.9	Any Season	SC	Standard Practice
B-RMZ	0.6	Any Season	SS	Riparian Management Zone
WTRA	0.5			

Harvest Unit ID

1: A

B-RMZ

Ground

Harvest Method

Ground

Non Productive SU

WTRA

BCTS Cruise Features

- Dropped Plot
- Count Plot
- Measure Plot
- PoT / PoC
- Photo Tie point

BCTS Line Features

- Cat Trail
- Back Spar Trail
- Bladed Skid Trail
- Forwarding Trail
- Deflection Line
- PP Temp Skid Trail
- Non-Bladed Skid Trail
- Skid Trail
- Other Trail
- Pipe Line
- Seismic Line
- Cultural/Heritage
- Rec Trail
- Fence Line
- Cliff
- Draw
- Embankment
- Gully
- Ridge
- Seepage
- Slope Break
- Rest. Side Decking
- Stubbed Boundary
- Road Permit
- Skid/Yarding Direction
- Wildlife Trail

BCTS GPS Stations

- GPS Station
- Block Bdy Hub
- Falling Corners
- Reference Trees

BCTS Layout Points

- Woody Debris
- Landing Cable
- Landing Ground
- R/W Landing
- Slump/Slide Area
- Stub Tree
- Tower Settings
- Fish Barrier
- Reach Breaks
- Road Barrier
- Rock Outcrops
- Gate
- Cattle Guard
- Pipeline Crossing
- Prop Skid Bridge
- Prop Skid Crossing
- Major Culvert
- Minor Culvert
- Drain Culvert
- Snow Fill
- Bridge
- Cave/ Den
- Mineral Lick
- Nest
- Wildlife Tree
- Wildlife Feature

BCTS Layout Polygons

- Existing Permanent Landing
- Existing Temporary Landing
- Proposed Permanent Landing
- Proposed Temporary Landing
- River/Stream-Def
- River/Stream-Indef
- Contour - Index
- Contour - Intermediate
- Road Permit
- Forest Service Road
- Highway/Main/Paved Road
- Gravel/Resource Road
- Trail
- Snow Shed (Railway)
- Bridge
- Rail Line
- Pipeline / Wellsite

BCTS Roads - Road State

- Deactivated Road
- Existing Road
- Proposed Road
- Unknown/NULL

TRIM Features

- Cross Ditch
- Arch Pipe
- Arch Pipe, Proposed
- Culvert
- Culvert, Proposed
- Bridge, Proposed
- Bridge, Condemned
- Removed Structures

Riparian Features

- MFZ
- RMZ
- RRZ

BCTS Streams Class

- Unknown
- INT;NCD
- S1;S2;S3;S4
- S5;S6

04080120160200

Meters

1,4,000

Date2021-09-30UserKSEGDGWC

Template NameHarvestPlanMap_11x17L

Coordinate SystemNAD 1983 BC Environment Albers