


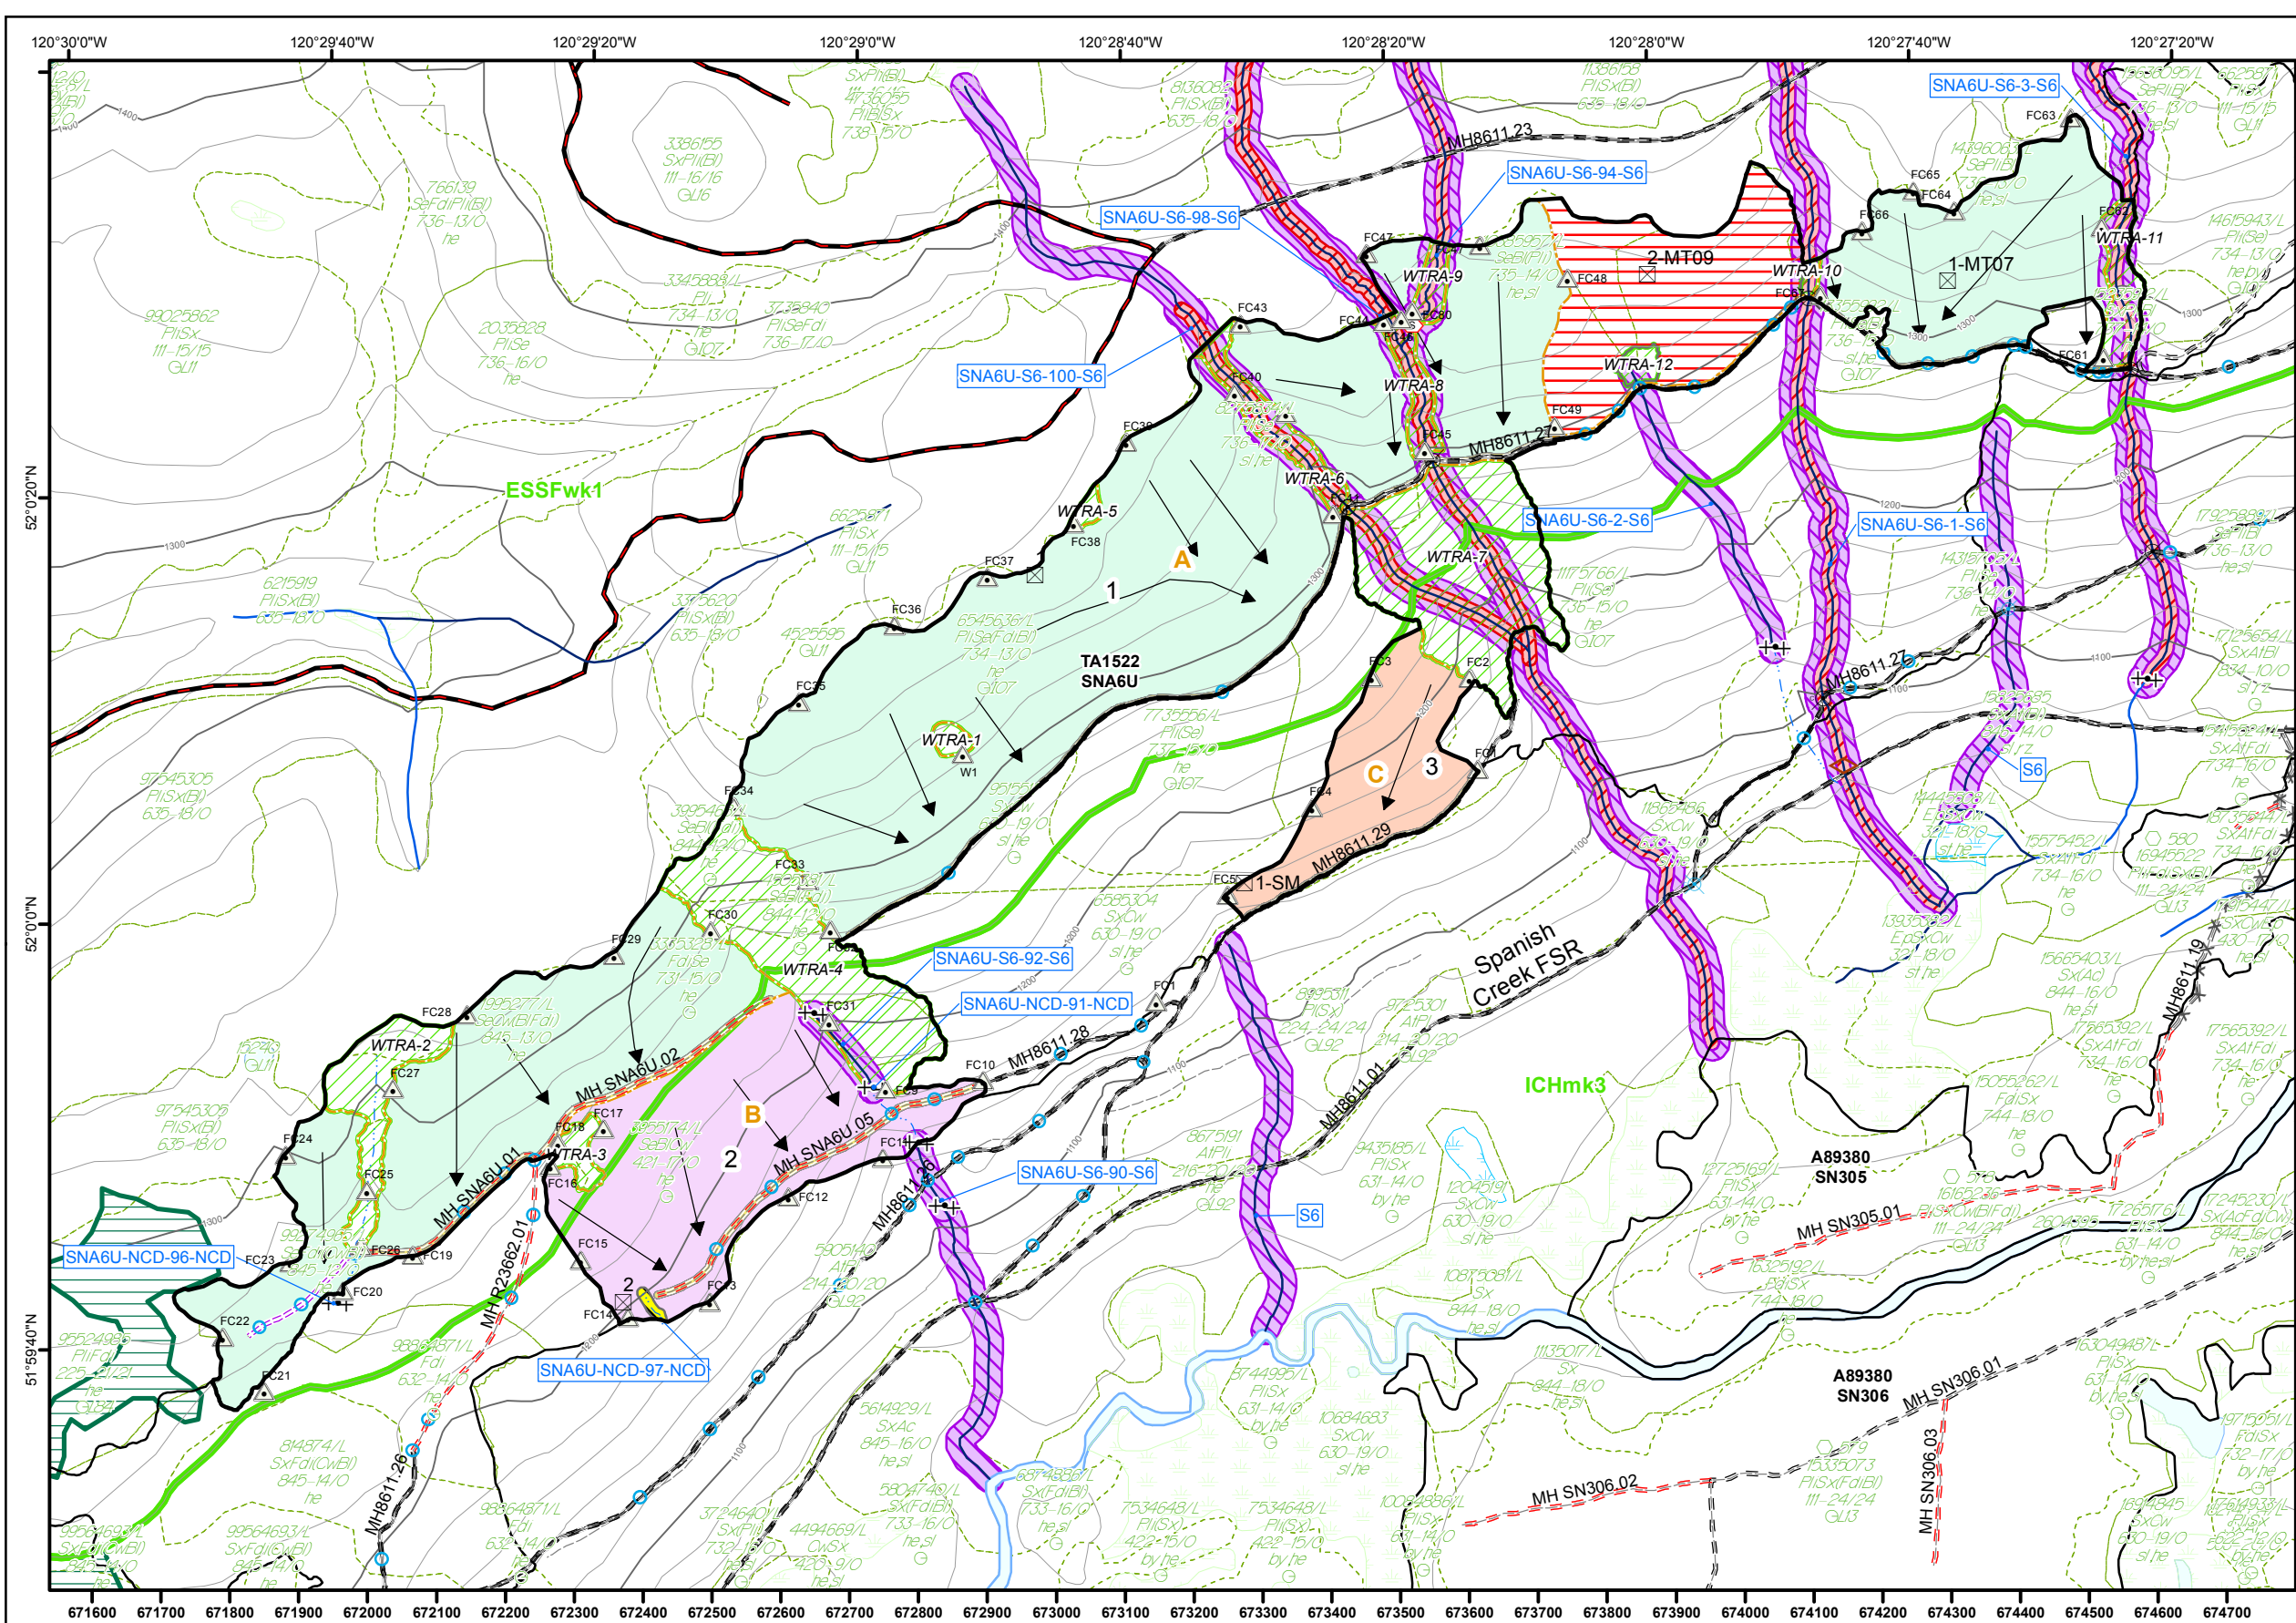

Standard Unit	Type	NAR (ha)	Gross (ha)	Ecology Unit	BCG Zone/Subzone & Site Series (%)	Avg. Elev. (m)	Comments
1	PROD	65.39	65.39	A	ICHmk3 03/100	1310	
2	PROD	13.09	13.09	B	ICHmk3 01/100	1190	
3	PROD	5.43	5.43	C	ICHmk3 05/100	1190	
PAS	NPPERMACC	.00	2.80				
RES	OTHER	.00	8.46				
WTRA	WTRA	.00	19.35				
Total Area Under Prescription		83.91	114.52				

Site Plan Map

TSL

TA1522

Business Area

Kamloops

Operating Area

Spanish (MH)

Management Unit

100 Mile House

Elevation

Minimum 1120

Maximum 1380

Block ID

SNA6U

UBI

BEA6U

Landscape Unit

SPAN

Mapsheet

092P.098 / 093A.008

Geographic Center

Latitude 52 00 08

Longitude -120 28 43

Productive SU

1; A

2; B

3; C

Non-Productive SU

Non-Prod Permanent Access

Other Reserve

WTRA

BCTS All Blocks

Block of Interest

Ecology Unit

BCTS GPS Stations

GPS Station

Block Bdy Hub

Falling Corners

Reference Trees

BCTS Layout Points

SP / Ecology Plot

Woody Debris

Landing Cable

Landing Ground

R/W Landing

Slump/Slide Area

Fish Barrier

Reach Breaks

Road Barrier

Cattle Guard

Pipeline Crossing

Prop Skid Bridge

Prop Skid Crossing

Major Culvert

Minor Culvert

Drain Culvert

Snow Fill

Bridge

Cave/ Den

Mineral Lick

Nest

Wildlife Tree

Wildlife Feature

BCTS Line Features

Fence Line

Other Trail

Pipe Line

Rec Trail

Seismic Line

Wildlife Trail

Cliff

Embankment

Gully

Ridge

Seepage

Slide

Slope Break

Deactivated Road

Existing Road

Proposed Road

Unknown/NULL

Rehab Road

Cat Trail

Back Spar Trail

Bladed Skid Trail

Forwarding Trail

Non-Bladed Skid Trail

Proposed Temporary Bladed Skid Trail

Restricted Side Decking

Skid Direction Arrow

Skid Trail

Stubbed Boundary

Yarding Direction

Landings Existing

BCTS Streams Class

Unknown

S1;S2;S3;S4

S5;S6

BCTS Roads - Road State

Deactivated Road

Existing Road

Proposed Road

Unknown/NULL

Rehab Road

BCTS Line - SP

Cat Trail

Back Spar Trail

Bladed Skid Trail

Forwarding Trail

Non-Bladed Skid Trail

Proposed Temporary Bladed Skid Trail

Restricted Side Decking

Skid Direction Arrow

Skid Trail

Stubbed Boundary

Yarding Direction

Landings Existing

TRIM Features

River/Stream - Definite

River/Stream - Indefinite

Contour - Index

Contour - Intermediate

Road Permit

Forest Service Road

Hwy/Main/Paved Road

Gravel/Resource Road

Trail

Snow Shed (Railway)

Tunnel

Bridge

Airstrip

Rail Line

Pipeline / Wellsite

0

100

200

300

400

500

Meters

1:10,000

Date 2021-12-01

User LBLUMER

Template Name TA1522_i3_map_SP_SNA6U

Coordinate System NAD 1983 UTM Zone 10N