


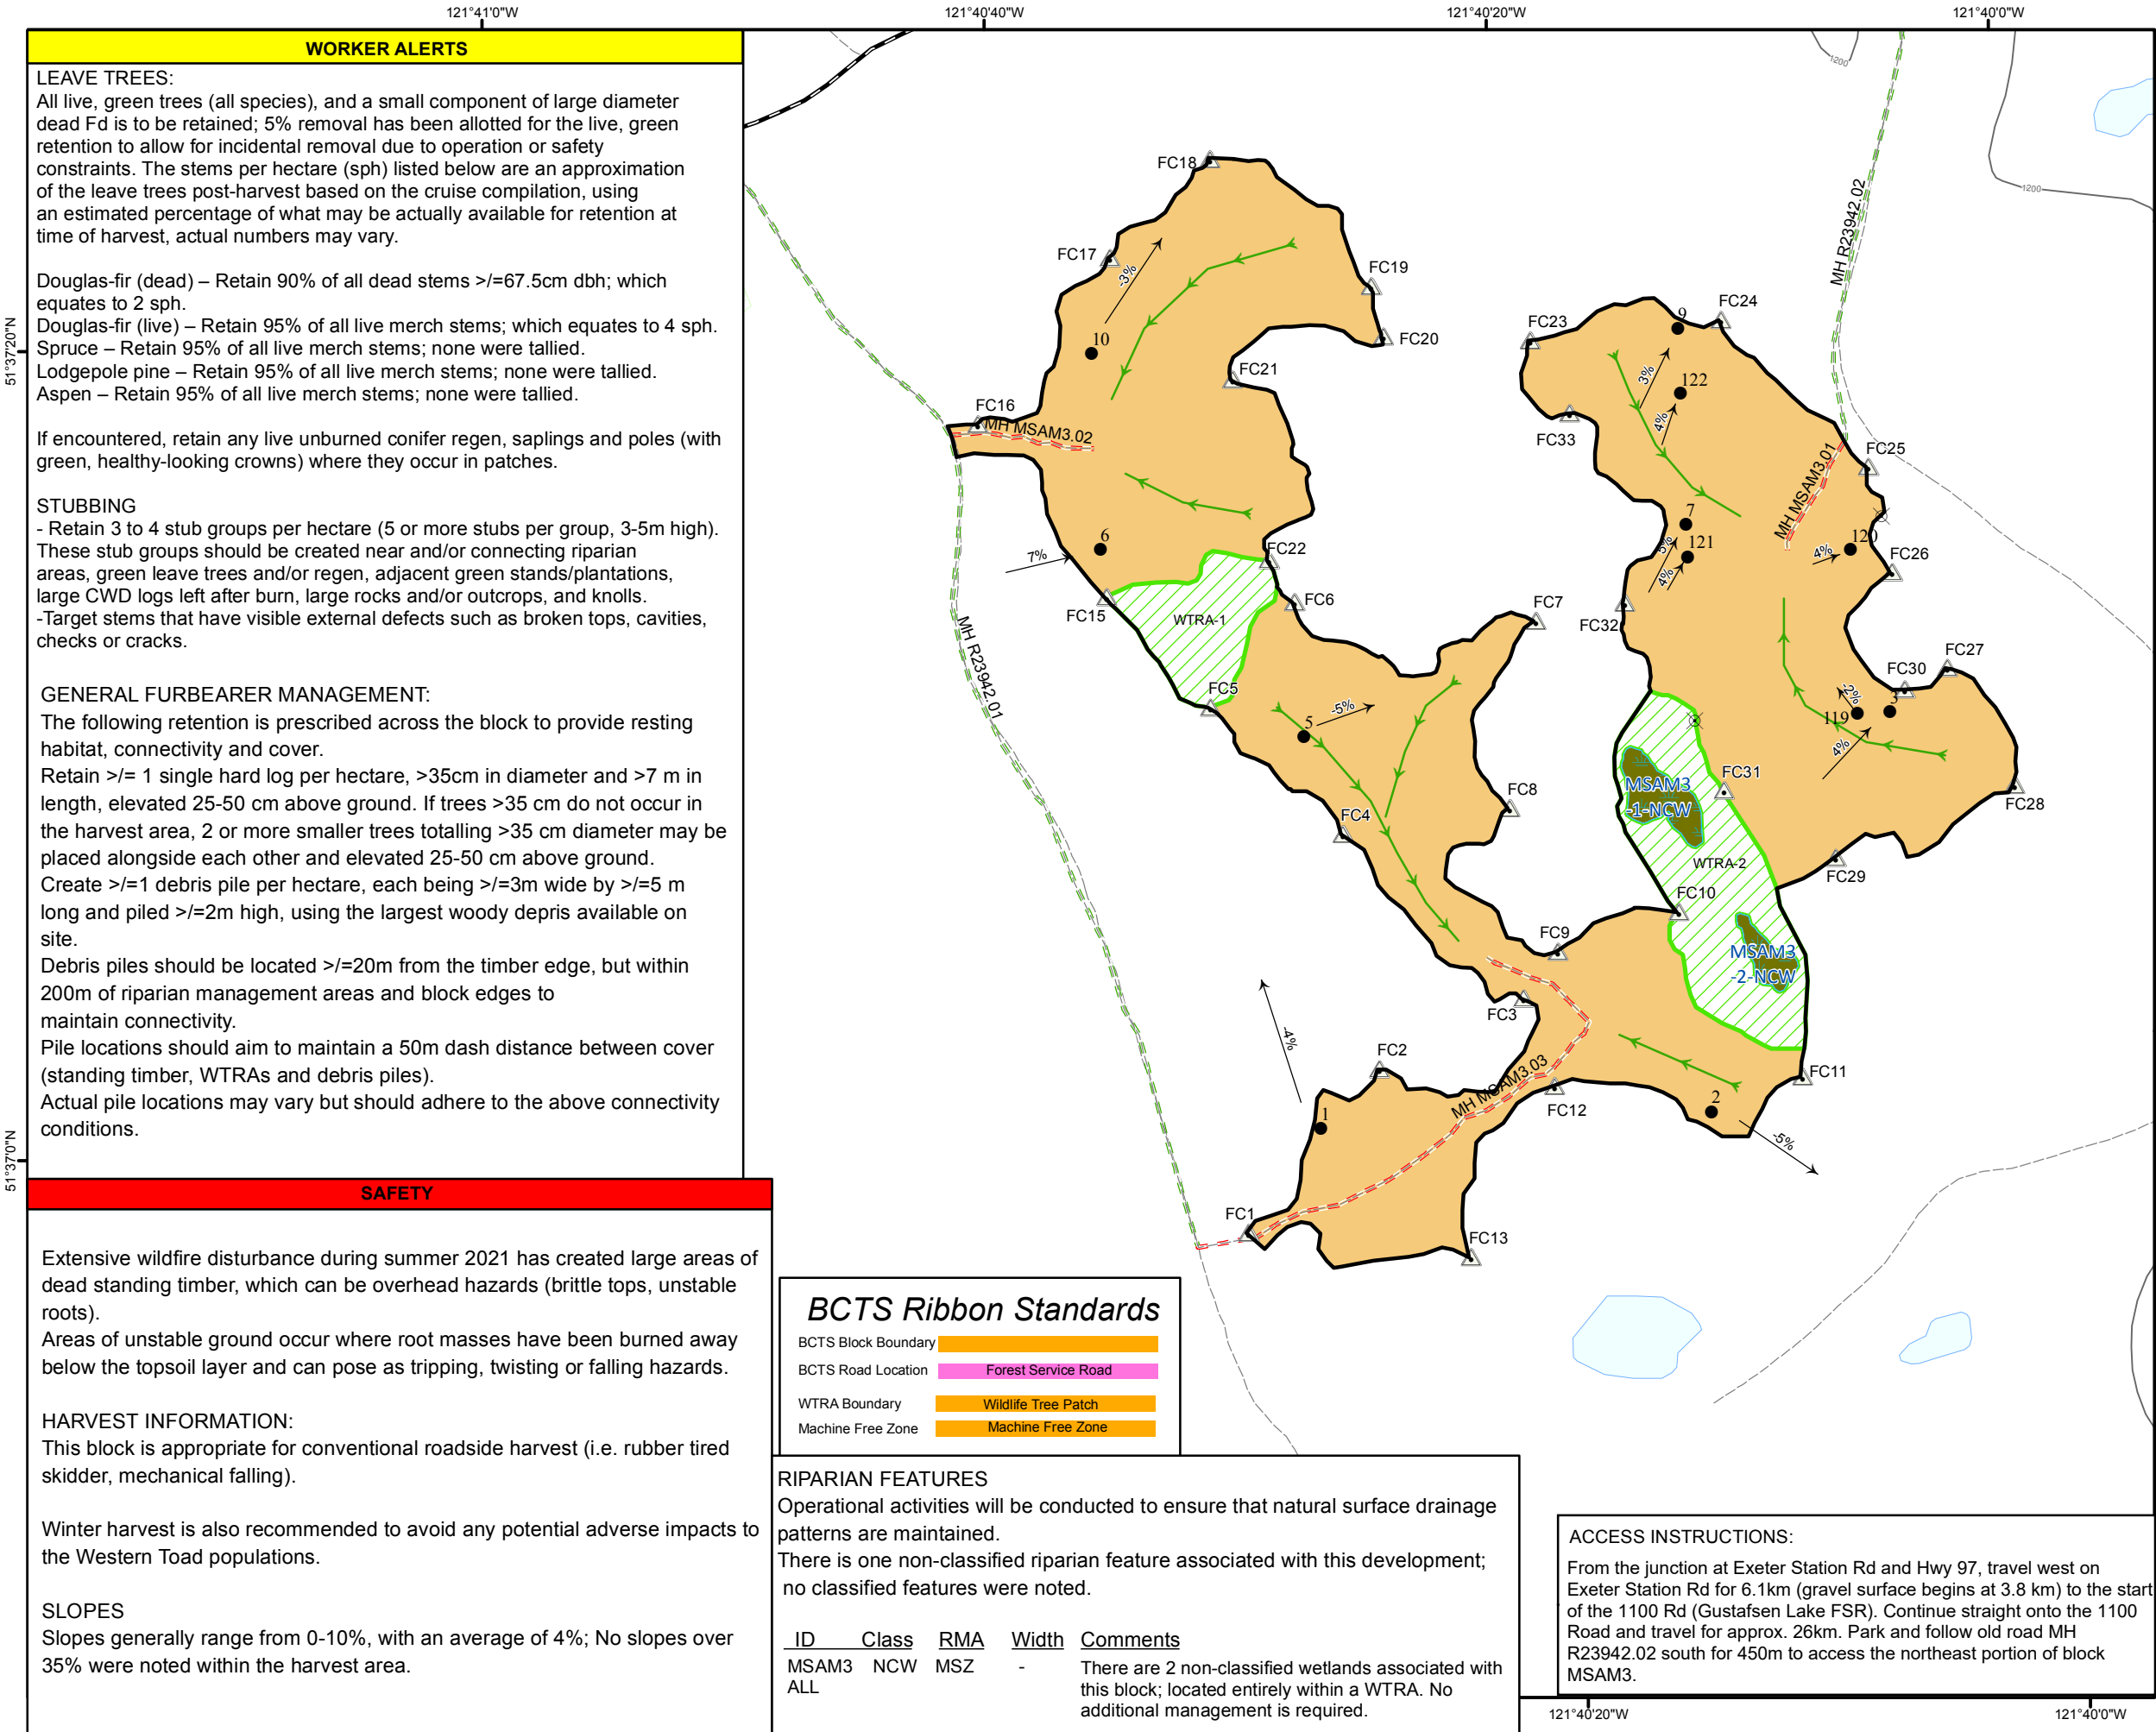



Harvest Plan Map

TSL TA2093	Block ID MSAM3
Business Area Kamloops	UBI BEAM3
Operating Area Moose Valley (MH)	Location Flat Lake Fire - Gustafsen/Dog Creek FSR 26-27 km
Management Unit 100 Mile House	FIZ D
Gross Block Area (ha) 23.66	Geographic Center Latitude 51° 37' 10" Longitude -121° 40' 21"

Unit	Area	Season	Method	Strategy
1	20.68	Any Season	Ground	Standard Practice

Harvest Unit ID

1; A

Harvest Method

Ground

Non Productive SU

Non-Prod Swamp

WTRA

BCTS Cruise Features

⊗ Dropped Plot

● Count Plot

● Measure Plot

▲ PoT / PoC

▲ Photo Tie point

→ Slope Arrow

BCTS All Blocks

Block of Interest

BCTS RG Block

BCTS FG Block

BCTS Line Features

||||| Cat Trail

--- Back Spar Trail

--- Bladed Skid Trail

--- Forwarding Trail

--- Deflection Line

--- PP Temp Skid Trail

--- Non-Bladed Skid Trail

--- Skid Trail

--- Other Trail

--- Pipe Line

--- Seismic Line

--- Cultural/Heritage

--- Rec Trail

--- Fence Line

--- Draw

--- Embankment

--- Ridge

--- Seepage

--- Slide

--- Slope Break

--- Rest. Side Decking

--- Stubbed Boundary

--- Road Permit

--- Skid/Yarding Direction

--- Wildlife Trail

--- Fireguard

BCTS GPS Stations

GPS Station

Block Bdy Hub

Falling Corners

Reference Trees

BCTS Layout Points

Woody Debris

Landing Cable

Landing Ground

R/W Landing

Slump/Slide Area

Stub Tree

Tower Settings

Fish Barrier

Reach Breaks

Road Barrier

Rock Outcrops

Gate

Cattle Guard

Pipeline Crossing

Prop Skid Bridge

Prop Skid Crossing

Major Culvert

Minor Culvert

Drain Culvert

Snow Fill

Bridge

Cave/ Den

Mineral Lick

Nest

Wildlife Tree

Wildlife Feature

Access Control

BCTS Layout Polygons

Existing Permanent Landing

Existing Temporary Landing

Proposed Permanent Landing

Proposed Temporary Landing

TRIM Features

Contour - Index

Road Permit

Contour - Intermediate

Forest Service Road

Highway/Main/Paved Road

Gravel/Resource Road

Trail

Bridge

Rail Line

Pipeline / Wellsite

BCTS Roads - Road State

Deactivated Road

Existing Road

Proposed Road

Unknown/NULL

Cross Ditch

Arch Pipe

Arch Pipe, Proposed

Culvert

Culvert, Proposed

Bridge, Proposed

Bridge, Condemned

Removed Structures

Riparian Features

MFZ / MSZ

RMZ

RRZ

BCTS Streams Class

Unknown

INT;NCD

S1;S2;S3;S4

S5;S6

Lakeshore Mgmt Zone

WUFN

Visuals Mgmt Class

Partial Retention

DMH -Critical Fish Habitat Cariboo (BCGW)

Recreation Reserve

Recreation Site

Woodlots/ Community Forest

Buffered Trail Areas

0 50 100 150 200 250

Meters

1:5,000

Date 2022-11-28 User DGANNER

Template Name HarvestPlanMap_11x17L

Coordinate System NAD 1983 BC Environment Albers