


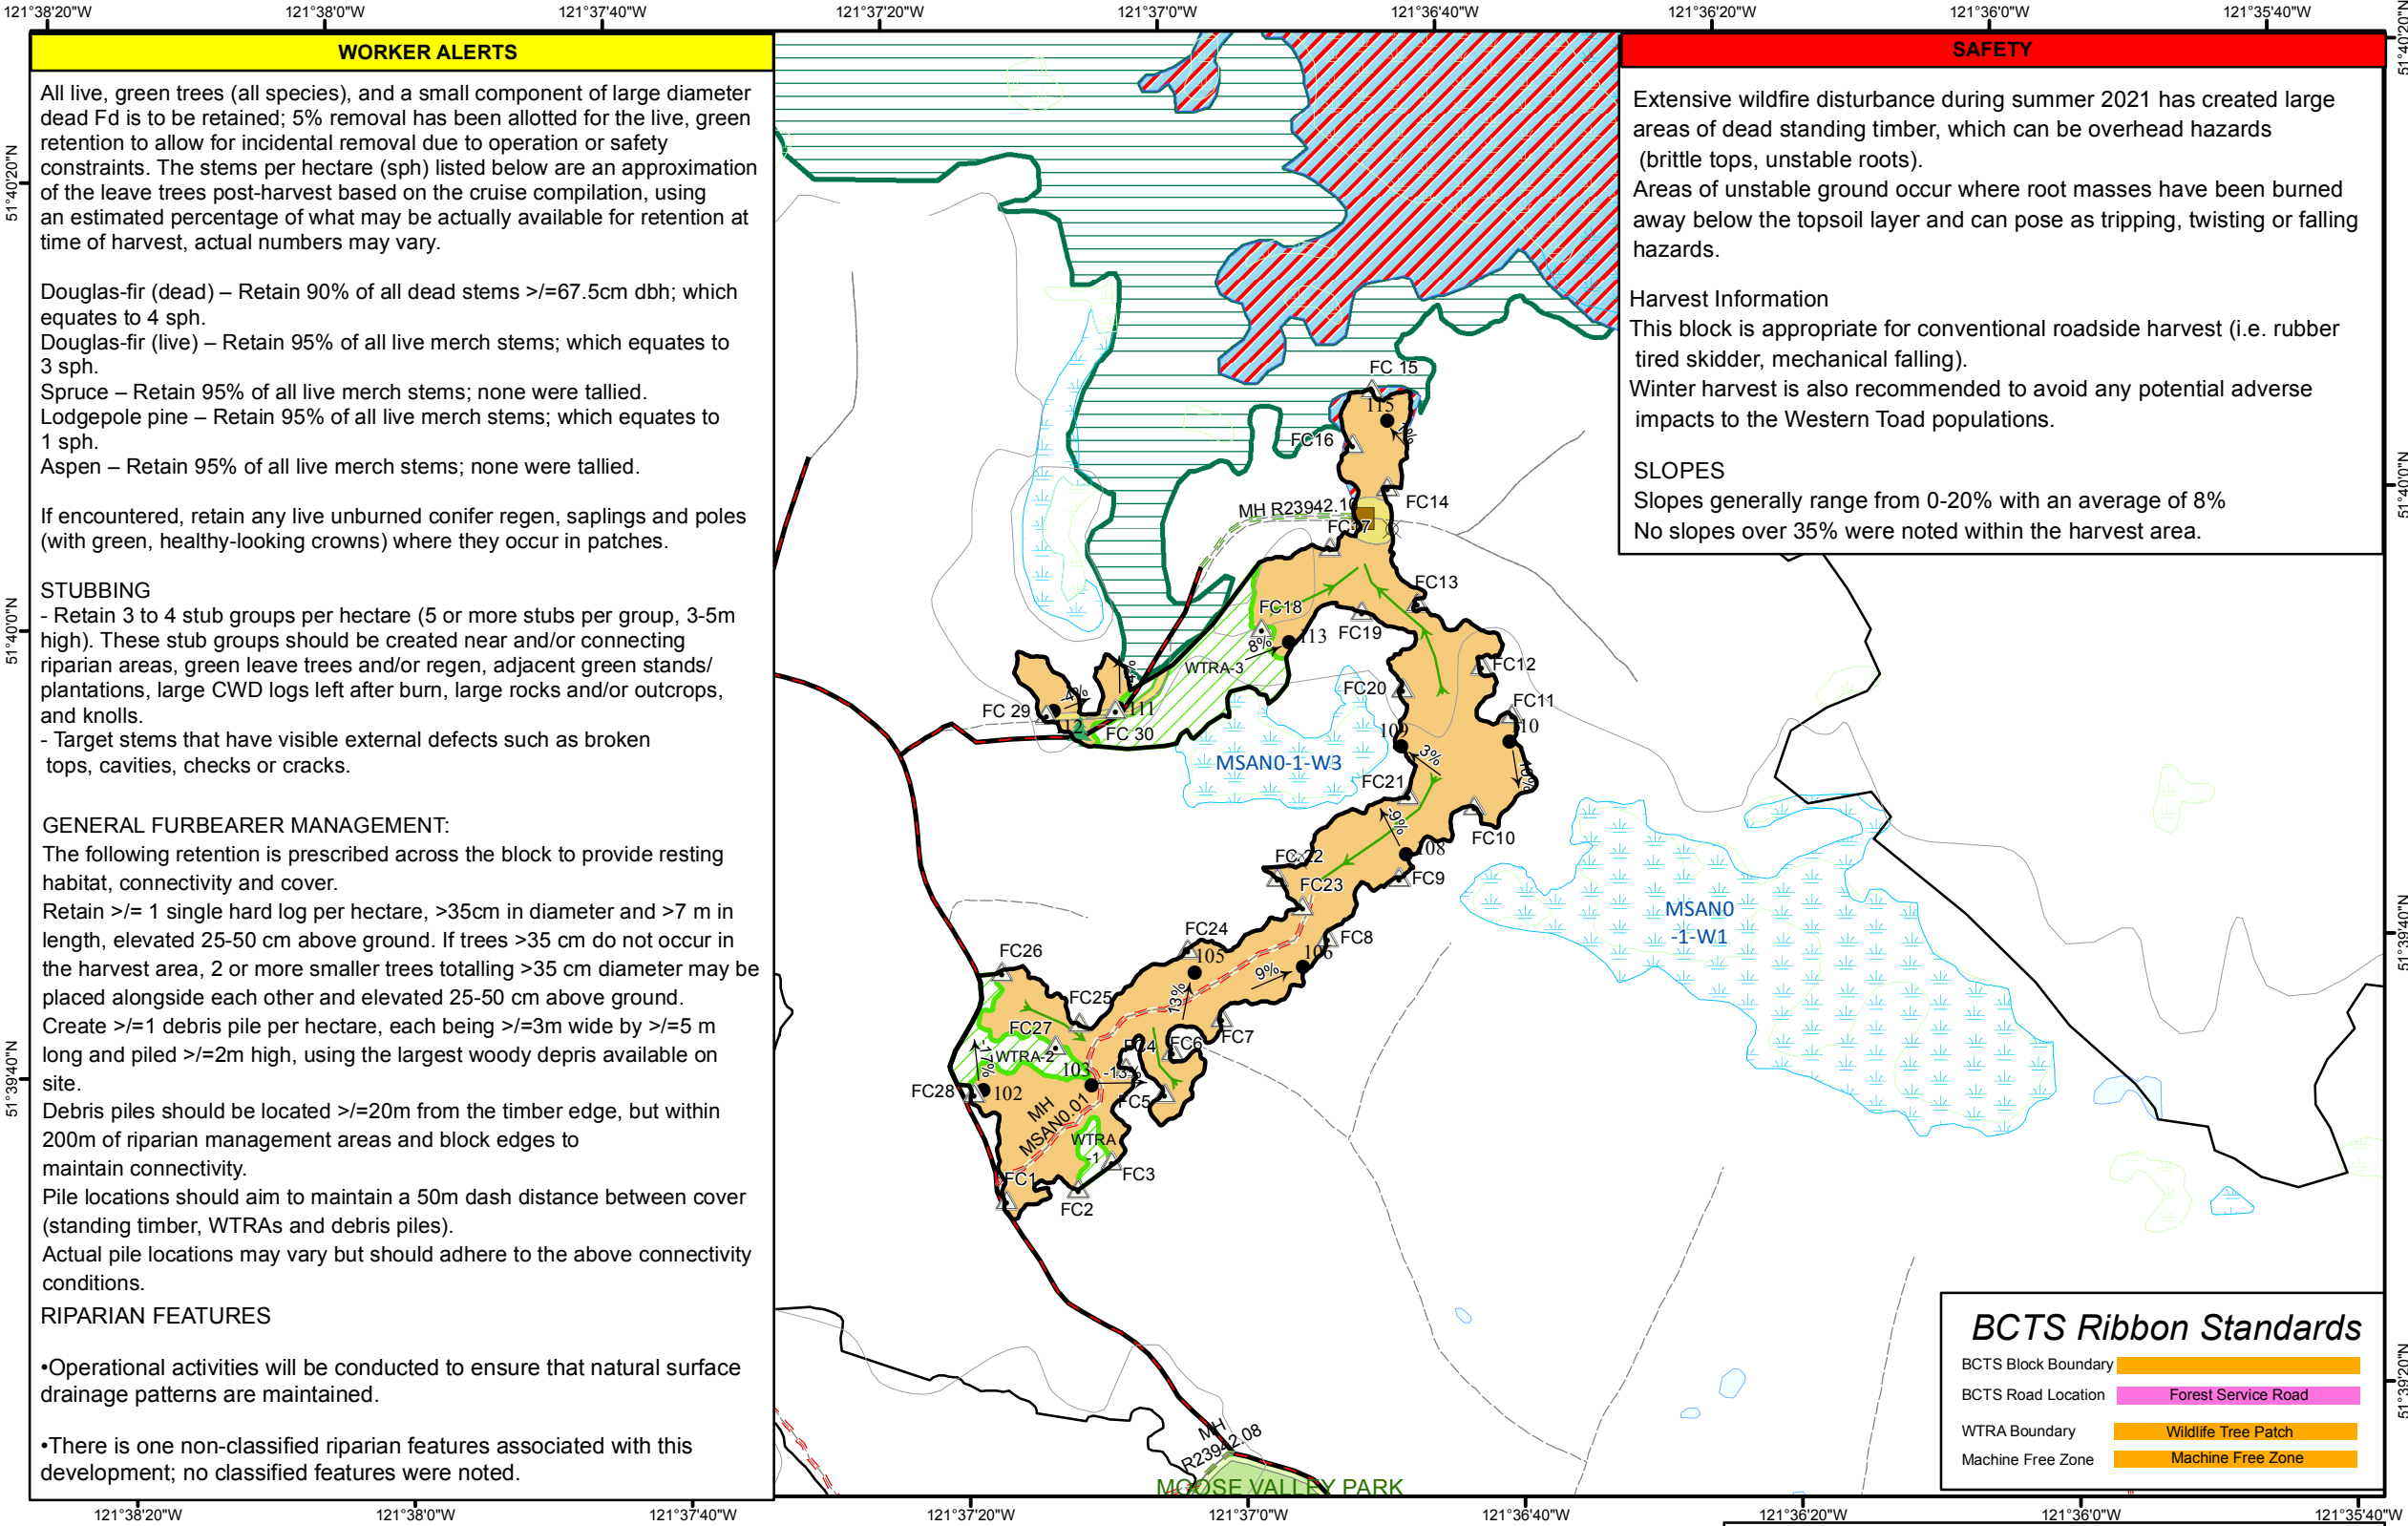

ID	Class	RMA	Width (m)	Comments
MSAN0-1-W3	RMZ		30	Located adjacent to the western edge of the block near FCs 20 and 21. The harvest boundary has been kept >=15m from the edge of the wetland. Any RMZ overlap within the harvest area will be treated the same as the remainder of the HU. No additional management is required.
MSAN0-1-W1	RRZ		10	Located >= 75m east of the block. There is no overlap with the RMA. No additional management is required.
	RMZ		40	



Harvest Plan Map

TSL TA2093	Block ID MSAN0
Business Area Kamloops	UBI BEAN0
Operating Area Moose Valley (MH)	Location Flat Lake Fire - Gustafsen/Dog Creek FSR 26-27 km
Management Unit 100 Mile House	FIZ D
Gross Block Area (ha) 21.87	Geographic Center Latitude Longitude 51° 39' 48" -121° 36' 57"

Unit	Area	Season	Method	Strategy
1	17.62	Any Season	Ground	Standard Practice

Harvest Unit ID
1; A

Harvest Method
Ground

Non Productive SU
Non-Prod Permanent Access
WTRA

BCTS Cruise Features
Dropped Plot
Count Plot
Measure Plot
PoT / PoC
Photo Tie point
Slope Arrow

BCTS Line Features
Cat Trail
Back Spar Trail
Bladed Skid Trail
Forwarding Trail
Deflection Line
PP Temp Skid Trail
Non-Bladed Skid Trail
Skid Trail
Other Trail
Pipe Line
Seismic Line
Cultural/Heritage
Rec Trail
Fence Line
Cliff
Draw
Embankment
Gully
Ridge
Seepage
Slide
Slope Break
Rest. Side Decking
Stubbed Boundary
Road Permit
Skid/Yarding Direction
Wildlife Trail
Fireguard

BCTS Layout Polygons
Existing Permanent Landing
Existing Temporary Landing
Proposed Permanent Landing
Proposed Temporary Landing

TRIM Features
Contour - Index
Road Permit
Contour - Intermediate
Forest Service Road
Highway/Main/Paved Road
Gravel/Resource Road
Trail
Bridge
Rail Line
Pipeline / WellSite

Visuals Mgmt Class
Partial Retention
DMH -Critical Fish Habitat Cariboo (BCGW)

BCTS Roads - Road State
Deactivated Road
Existing Road
Proposed Road
Unknown/NULL

Riparian Features
Cross Ditch
Arch Pipe
Arch Pipe, Proposed
Culvert
Culvert, Proposed
Bridge, Proposed
Bridge, Condemned
Removed Structures

BCTS Streams Class
Unknown
INT;NCD
S1;S2;S3;S4
S5;S6
Lakeshore Mgmt Zone
WUFN

Area of Concern
Slope Area (>35%)
SAR Cliff
SAR Forested
SAR Rare Ecosystems
Special Mgmt Area
Special Forest Mgmt Area
Biodiversity, Mining and Tourism Area
Private Land
Conservancy Areas
Protected Areas /Parks
Tailing Pond
Lake/Watercourse
Marsh
Swamp
OGMA - Legal
High Value Wetlands for Moose (CCLUP)

0 100 200 300 400 500

Meters

1:10,000

Date 2022-11-28 User DGANNER

Template Name HarvestPlanMap_11x17L

Coordinate System NAD 1983 BC Environment Albers