


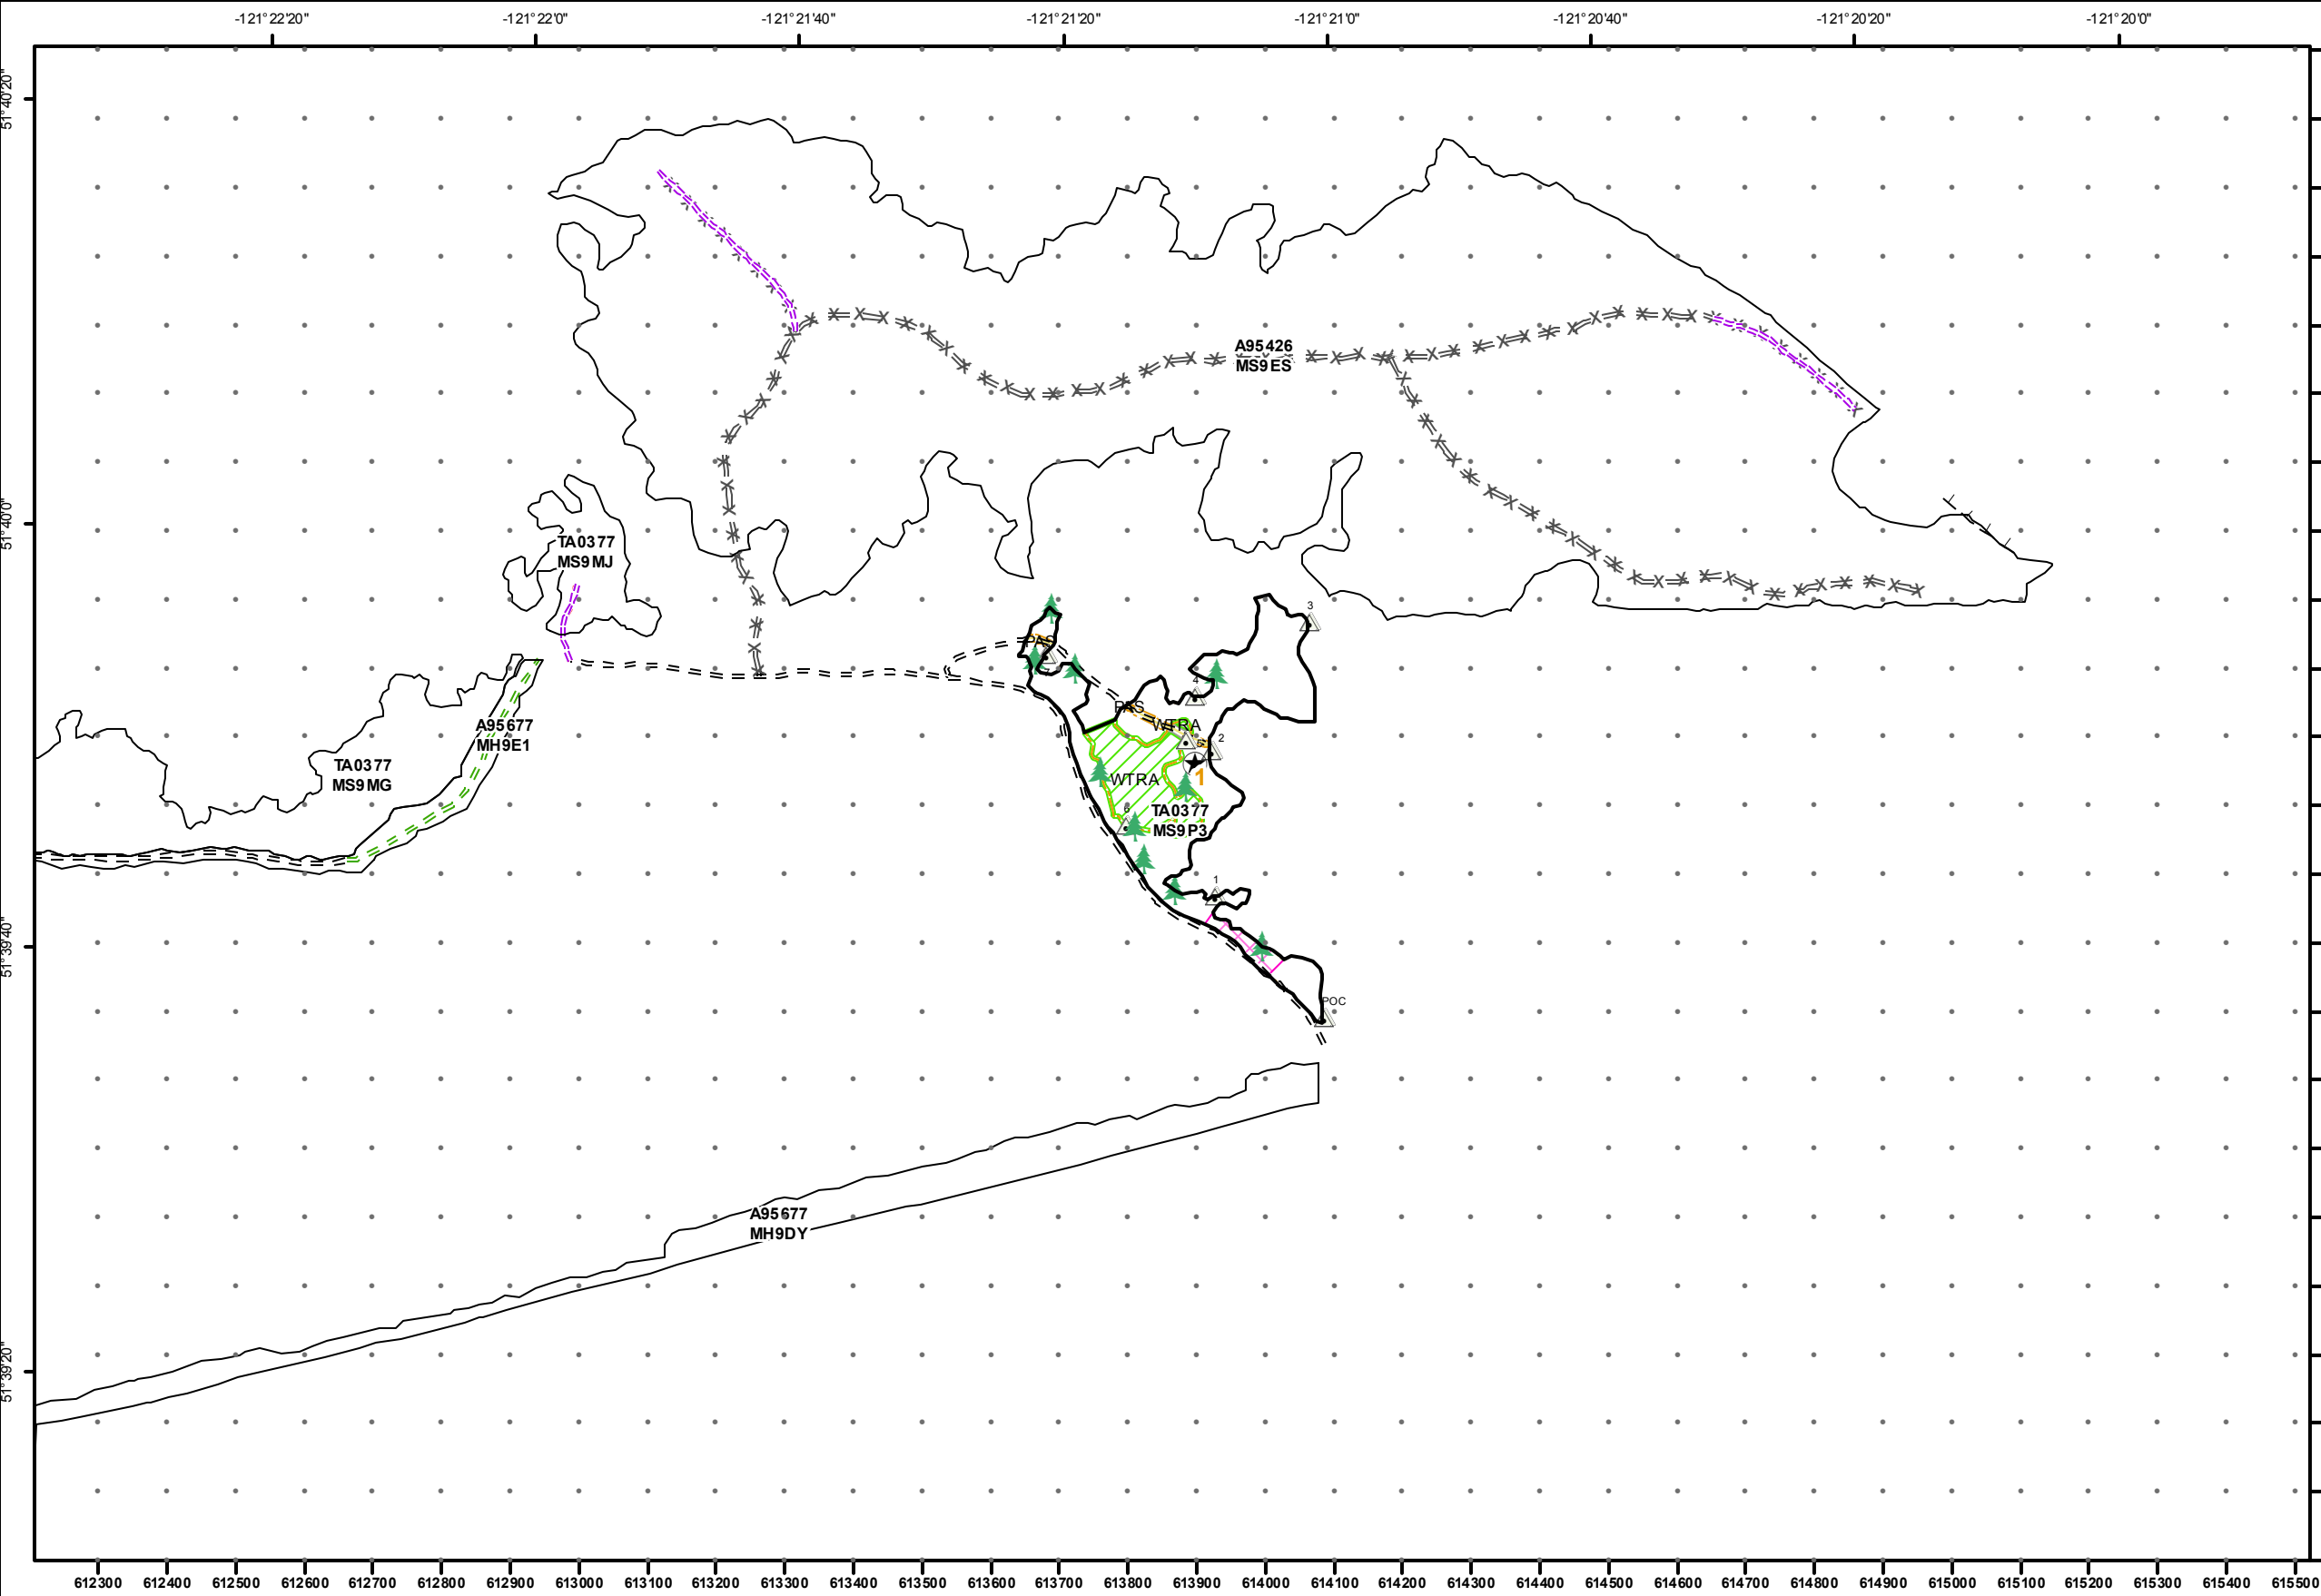

Planting Map

TSL TA0377		Block ID MS9P3
Business Area Kamloops		UBI BE9P3
Operating Area Moose Valley (MH)		Management Unit 100 Mile House
Gross Block Area 8.01		NAR 6.18
Min . Elev. 1040	Max. Elev. 1100	Geographic Center Latitude 51 39 47 Longitude -121 21 12
Location Big Lake		Opening 92P064-0051

Planting Unit

BCTS All Blocks

Block of Interest

Ecology Unit

Biogeoclimatic Zone

BCTS GPS Stations

GPS Station

Block Bdy Hub

Falling Corners

Reference Trees

BCTS Layout Points

Ecology Plot

Block Centre

Woody Debris

Landing Cable

Landing Ground

RW Landing

Slump/Slide Area

Rock Outcrops

Cross Ditch

Arch Pipe

Arch Pipe, Proposed

Culvert

Culvert, Proposed

Bridge

Bridge, Proposed

Bridge, Condemned

Removed Structures

Gate

Road Barrier

Cattle Guard

Pipeline Crossing

Cave/ Den

Mineral Lick

Nest

Wildlife Tree

Wildlife Feature

BCTS Line Features

Fence Line

Other Trail

Pipe Line

Rec Trail

Seismic Line

Cliff

Draw

Embankment

Gully

Ridge

Slope Break

Cultural/Heritage Feature

BCTS Streams Class

Unknown

INT;N CD

S1;S2;S3;S4

S5;S6

BCTS Roads - Road State

Deactivated Road

Existing Road

Proposed Road

Unknown/NULL

Rehab Road

TRIM Features

River or Stream - Definite

River or Stream - Indefinite

Contour - Index

Contour - Intermediate

Road Permit

Forest Service Road

Gravel/Resource Road

Trail

Snow Shed (Railway)

Tunnel

Bridge

Airstrip

Rail Line

Pipeline / Wellsite

Riparian Features

MFZ / MSZ

RMZ

RRZ

CLA

WTP

WTRA

NP Permanent Access

Reserve

NP Immature

Area of Concern

Slope Area (>35%)

SAR Cliff

SAR Forested

SAR Rare Ecosystems

Special Mgmt Area

Tailing Pond

Lake/Watercourse

Marsh

Swamp

Private Land

Protected Areas/ Parks

0

100

200

300

400

500

Meters

1:10,000

Date

September 08, 2021

User

GHANDERS

Template Name

BlockPlantingMap_NFiscal_11x17L_v3

Coordinate System

NAD 1983 UTM Zone 10N

Planting Unit

Area (ha)

Status

Density (ha)

Spacing (m) Target Min Max

Trees / Unit

Species Composition Detail *

1

6.2

Planned

2000

12400

Pt-40-0+0-none-none-none-4960, Fdi-60-0+0-none-none-none-7440

Access Instructions

From the 100 Mile House travel west on Exeter road for approximately 3.2km to the railway crossing. Immediately after the rail crossing, turn right onto Exeter-McKinley Rd. Follow Exeter-McKinley Rd for approximately 0.4km and the road will make a sharp left hand 180o turn. Continue for approximately 0.4km and turn right up the hill to continue on Exeter-McKinley Rd. Continue for approximately 0.9km and again turn right up the hill to continue on Exeter-McKinley Rd. Continue for 1.0km and the ribbons for R22146.06 are on the right. The block is 0.2km along the road ribbons for R22146.06.

Comments

Strcit obstacle plant for Fdi (north side of obstacle)