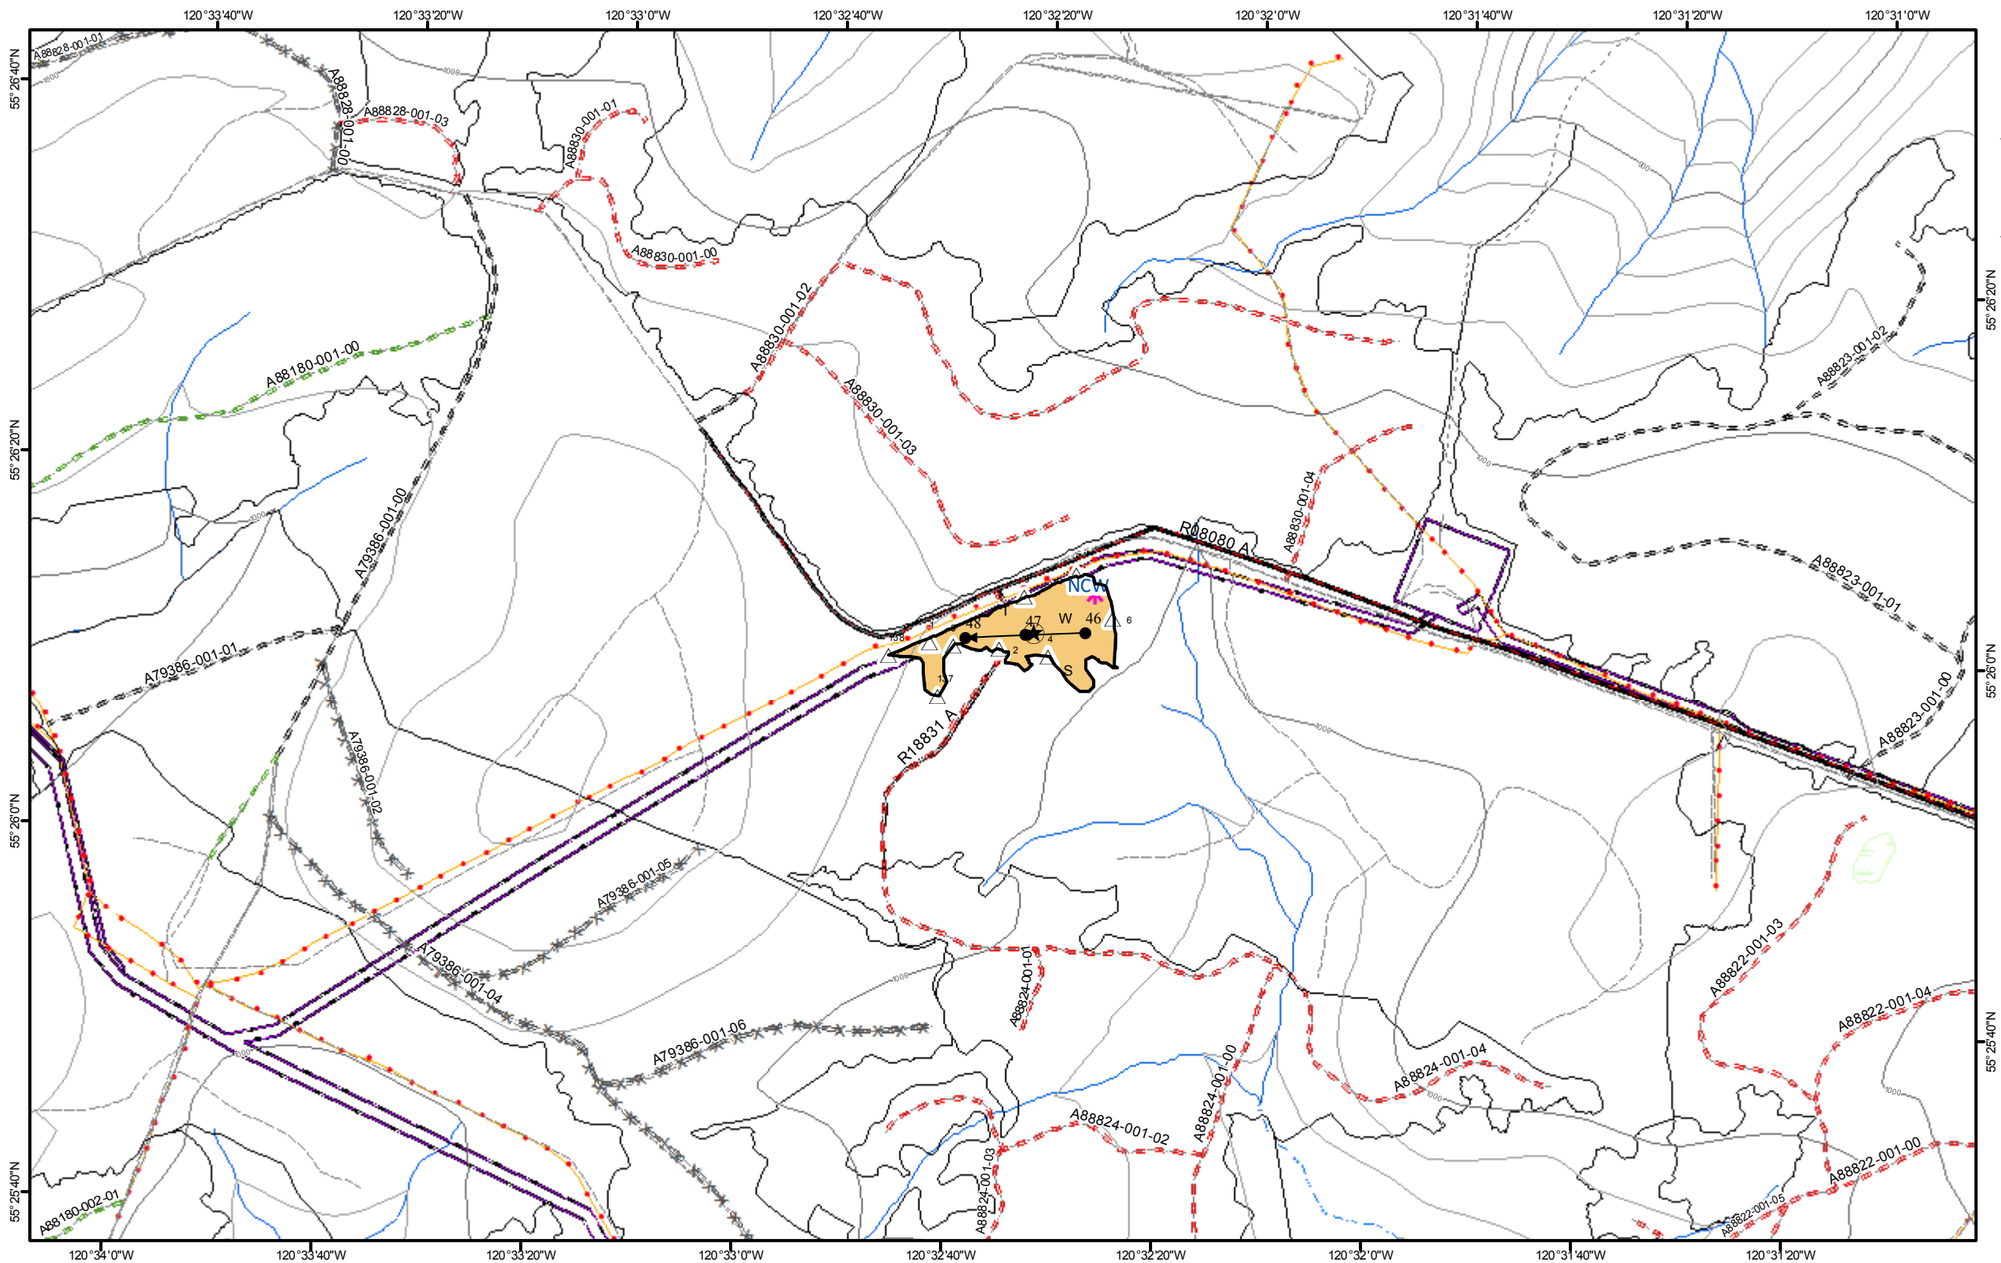

WORKER ALERTS

Safety Concerns:

N/A
or
*Enter Safety Concerns

Leave Tree Specifications:

Where practicable, retain all mature Ac trees in clumps or singularly. Where practicable retain At trees greater than 30 cm in diameter, in clumps or singularly to a maximum of 2 trees/ha.

Riparian Features:

ID	Class	Comments
NCWUC		Retain advanced conifer regeneration, deciduous species, snags and understory vegetation along the w

Access Instructions

From Dawson Creek proceed west to Hwy 52. Proceed 32.5km south on Hwy 52 and turn left onto the Moore Rd. Proceed 9.3 km on the Moore Rd and turn left onto the Oetata Ridge Rd. Proceed to 15.2km to Block 2., right hand side

Insert Local BA Ribbon Standards here !

- BCTS Block Boundary
- BCTS Road Location
- Stream Location
- Machine Free Zone

Harvest Plan Map

BCTS BC Timber Sales

TSL	Block ID
A88824	**2**
Business Area: Peace-Liard	UBI: BD230
Operating Area: Oetata	Location: Oetata Ridge
Management Unit: Dawson Creek	FIZ:
Gross Block Area (ha): 3.40	Geographic Center — Latitude / Longitude: 55.434971 / -120.540746

Unit	Area	Season	Method	Strategy
1	3.4	Any Season	Conventional	Coniferous Leading Species

Harvest Unit ID: 1; A

Harvest Method

Non Productive SU: Non-Prod Permanent Access; Non-Prod Unnatural; WTRA

BCTS All Blocks
Block of Interest
BCTS RG Block
BCTS FG Block

BCTS GPS Stations
GPS Station
Block Bdy Hub
Falling Corners
Reference Trees

BCTS Layout Points
Block Centre
Woody Debris
Landing Cable
Landing Ground
R/W Landing
Slump/Slide Area
Stub Tree
Tower Settings
Fish Barrier
Reach Breaks
Road Barrier
Rock Outcrops
Gate
Cattle Guard
Pipeline Crossing
Prop Skid Bridge
Prop Skid Crossing
Major Culvert
Minor Culvet
Drain Culvert
Snow Fill
Bridge
Cave/ Den
Mineral Lick
Nest
Wildlife Tree
Wildlife Feature

BCTS Line Features
Cat Trail
Back Spar Trail
Bladed Skid Trail
Forwarding Trail
Deflection Line
PP Temp Skid Trail
Non-Bladed Skid Trail
Skid Trail
Other Trail
Pipe Line
Seismic Line
Cultural/Heritage
Rec Trail
Fence Line
Cliff
Draw
Embankment
Gully
Ridge
Seepage
Slide
Slope Break
Rest. Side Decking
Stubbed Boundary
Road Permit
Skid/Yarding Direction
Wildlife Trail

TRIM Features
River/Stream-Def
River/Stream-Indef
Contour - Index
Contour - Intermediate
Road Permit
Forest Service Road
Highway/Main/Paved Road
Gravel/Resource Road
Trail
Snow Shed (Railway)
Tunnel
Bridge
Airstrip
Rail Line
Pipeline / Wellsite

Area of Concern
Slope Area (>35%)
Steep Slope in WTRA
Steep Slope
SAR Cliff
SAR Forested
SAR Rare Ecosystems
Special Mgmt Area
Special Forest Mgmt Area
Biodiversity, Mining and Tourism Areaa
Private Land
Conservancy Areas
Protected Areas /Parks
Tailing Pond
Lake/Watercourse
Marsh
Swamp

BCTS Roads - Road State
Deactivated Road
Existing Road
Proposed Road
Unknown/NULL

Riparian Features
MFZ / MSZ
RMZ
RRZ

BCTS Streams Class
Unknown
INT;NCD
S1;S2;S3;S4
S5;S6

BCTS Cruise Features
Dropped Plot
Count Plot
Measure Plot
PoT / PoC
Photo Tie point
Strip Line

0 100 200 300 400 500 Meters

1:10,000

Date 7/11/2018 **User** LGIBBON
Template Name HarvestPlanMap_11x17L
Coordinate System NAD 1983 BC Environment Albers