


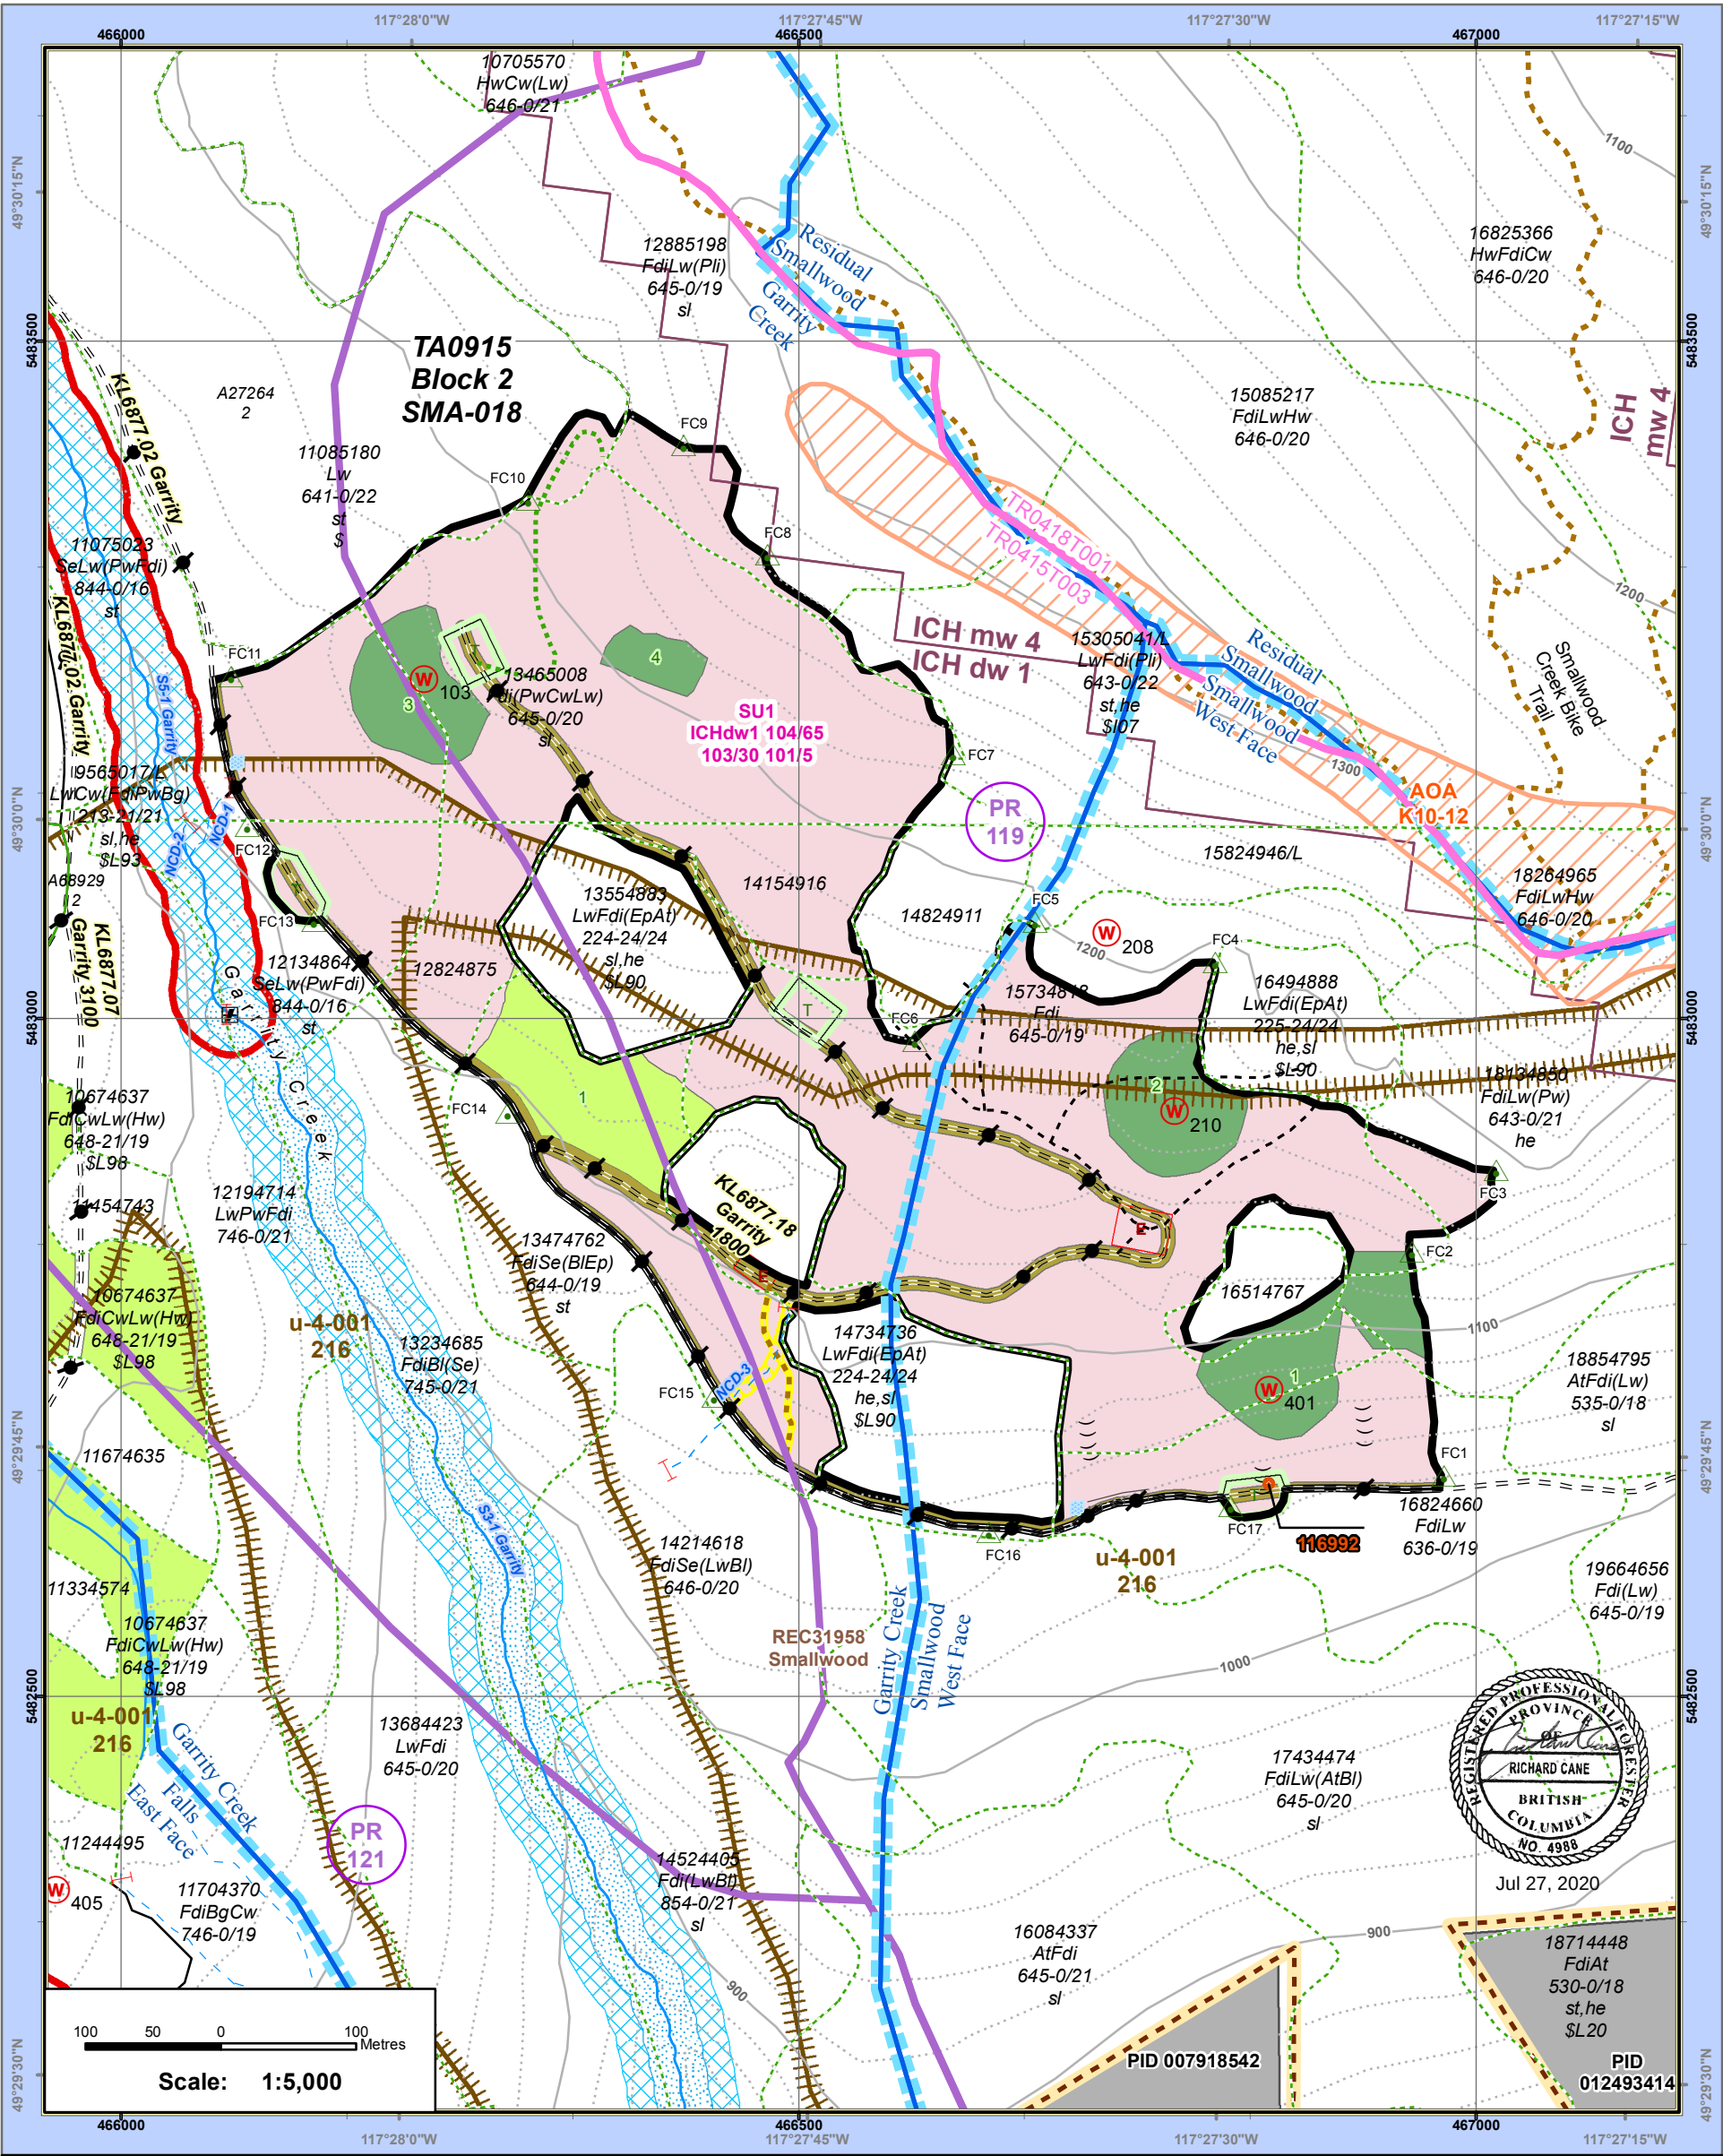

BC Timber Sales - Kootenay Business Area

SITE PLAN MAP

TSL: TA0915

Block: 2

Generated on: 2020-07-27

Pre Number: SMA-018

UBI: BF6GP

Generated by: VAN DEN BERGHE, RENEE

Location: Smallwood

Mapsheet: 082F.043

Latitude: 49 29 56

Longitude: -117 27 45

Minimum Elevation: 1020

Maximum Elevation: 1300

PROFESSIONAL FORESTER

RICHARD CANE

BRITISH COLUMBIA

NO. 4988

Jul 27, 2020

Projection: UTM

Datum: NAD 83

<div><div><div></div><div>Block Highlight</div></div><div><div></div><div>Non-productive</div></div><div><div></div><div>Reserve</div></div><div><div></div><div>WTRA, WTP</div></div><div><div></div><div>Vegetation Resource Inventory</div></div><div><div></div><div>Biogeoclimatic Zone</div></div><div><div></div><div>Ecology Unit</div></div><div><div></div><div>Machine Free Zone</div></div><div><div></div><div>Riparian Management Zone</div></div><div><div></div><div>Riparian Reserve Zone</div></div><div><div></div><div>Wildlife Management Zone</div></div><div><div></div><div>Streamside Management Zone</div></div><div><div></div><div>OGMA</div></div><div><div></div><div>BCTS Watershed</div></div><div><div></div><div>Crown - No Harvest</div></div><div><div></div><div>Private Lands</div></div><div><div></div><div>Wetland</div></div><div><div></div><div>AOA</div></div><div><div></div><div>Trapline Areas</div></div></div> <div><div><div></div><div>Recreation Site</div></div><div><div></div><div>Ungulate Winter Range</div></div><div><div></div><div>Visual Quality Objective</div></div><div><div></div><div>Major Highways</div></div><div><div></div><div>Road</div></div><div><div></div><div>Proposed Permanent Roads</div></div><div><div></div><div>Proposed Temporary Roads</div></div><div><div></div><div>Existing Temporary Roads</div></div><div><div></div><div>Proposed Temporary Trails</div></div><div><div></div><div>Rec, Wildlife & Tenured Trails</div></div><div><div></div><div>Existing Trails / Seismic</div></div><div><div></div><div>Pipe Line</div></div><div><div></div><div>Rail Line</div></div><div><div></div><div>Transmission Lines</div></div><div><div></div><div>Seepage</div></div><div><div></div><div>Ridge</div></div><div><div></div><div>Slide</div></div><div><div></div><div>Cultural/Heritage Feature</div></div><div><div></div><div>Streams</div></div></div> <div><div><div></div><div>Non-Classified Drainage</div></div><div><div></div><div>20m Contour</div></div><div><div></div><div>100m Contour</div></div><div><div></div><div>Embankment, Cliff</div></div><div><div></div><div>Gully, Draw</div></div><div><div></div><div>Slope Break</div></div><div><div></div><div>Fence Line</div></div><div><div></div><div>Existing Bridge</div></div><div><div></div><div>Proposed Bridge</div></div><div><div></div><div>Existing Arch Pipe</div></div><div><div></div><div>Proposed Arch Pipe</div></div><div><div></div><div>Existing Cattle Gate</div></div><div><div></div><div>Proposed Cattle Gate</div></div><div><div></div><div>Existing Gate</div></div><div><div></div><div>Proposed Gate</div></div><div><div></div><div>Existing Access Control</div></div><div><div></div><div>Proposed Access Control</div></div><div><div></div><div>Removed Structure</div></div></div> <div><div><div></div><div>Designated Skid Crossing</div></div><div><div></div><div>Pipeline Crossing</div></div><div><div></div><div>Rock Outcrop</div></div><div><div></div><div>Slump Area</div></div><div><div></div><div>Falling Corner</div></div><div><div></div><div>Culturally Modified Tree</div></div><div><div></div><div>Tower Setting</div></div><div><div></div><div>Reference Tree</div></div><div><div></div><div>Archaeological Feature</div></div><div><div></div><div>Growth & Yield Plot</div></div><div><div></div><div>Cabin</div></div><div><div></div><div>Species At Risk Feature</div></div><div><div></div><div>Wildlife Habitat Feature</div></div><div><div></div><div>POD Licence</div></div><div><div></div><div>Fish Observed</div></div><div><div></div><div>Fish Obstruction</div></div><div><div></div><div>Fish Sample Site</div></div><div><div></div><div>Reach Breaks</div></div><div><div></div><div>Survey Post</div></div></div> <div><div><div></div><div>Existing Permanent Landing</div></div><div><div></div><div>Existing Temporary Landing</div></div><div><div></div><div>Proposed Permanent Landing</div></div><div><div></div><div>Proposed Temporary Landing</div></div><div><div></div><div>Existing Culvert</div></div><div><div></div><div>Proposed Culvert</div></div><div><div></div><div>Invasive Plant Sites</div></div></div>
--

SP Area Summary (ha)			
SU	Area	NAR	Silv System
1	24.5	24.5	SELEC
PAS	2.1	-	
WTRA	3.0	-	
RES	1.3	-	
	30.9	24.5	