


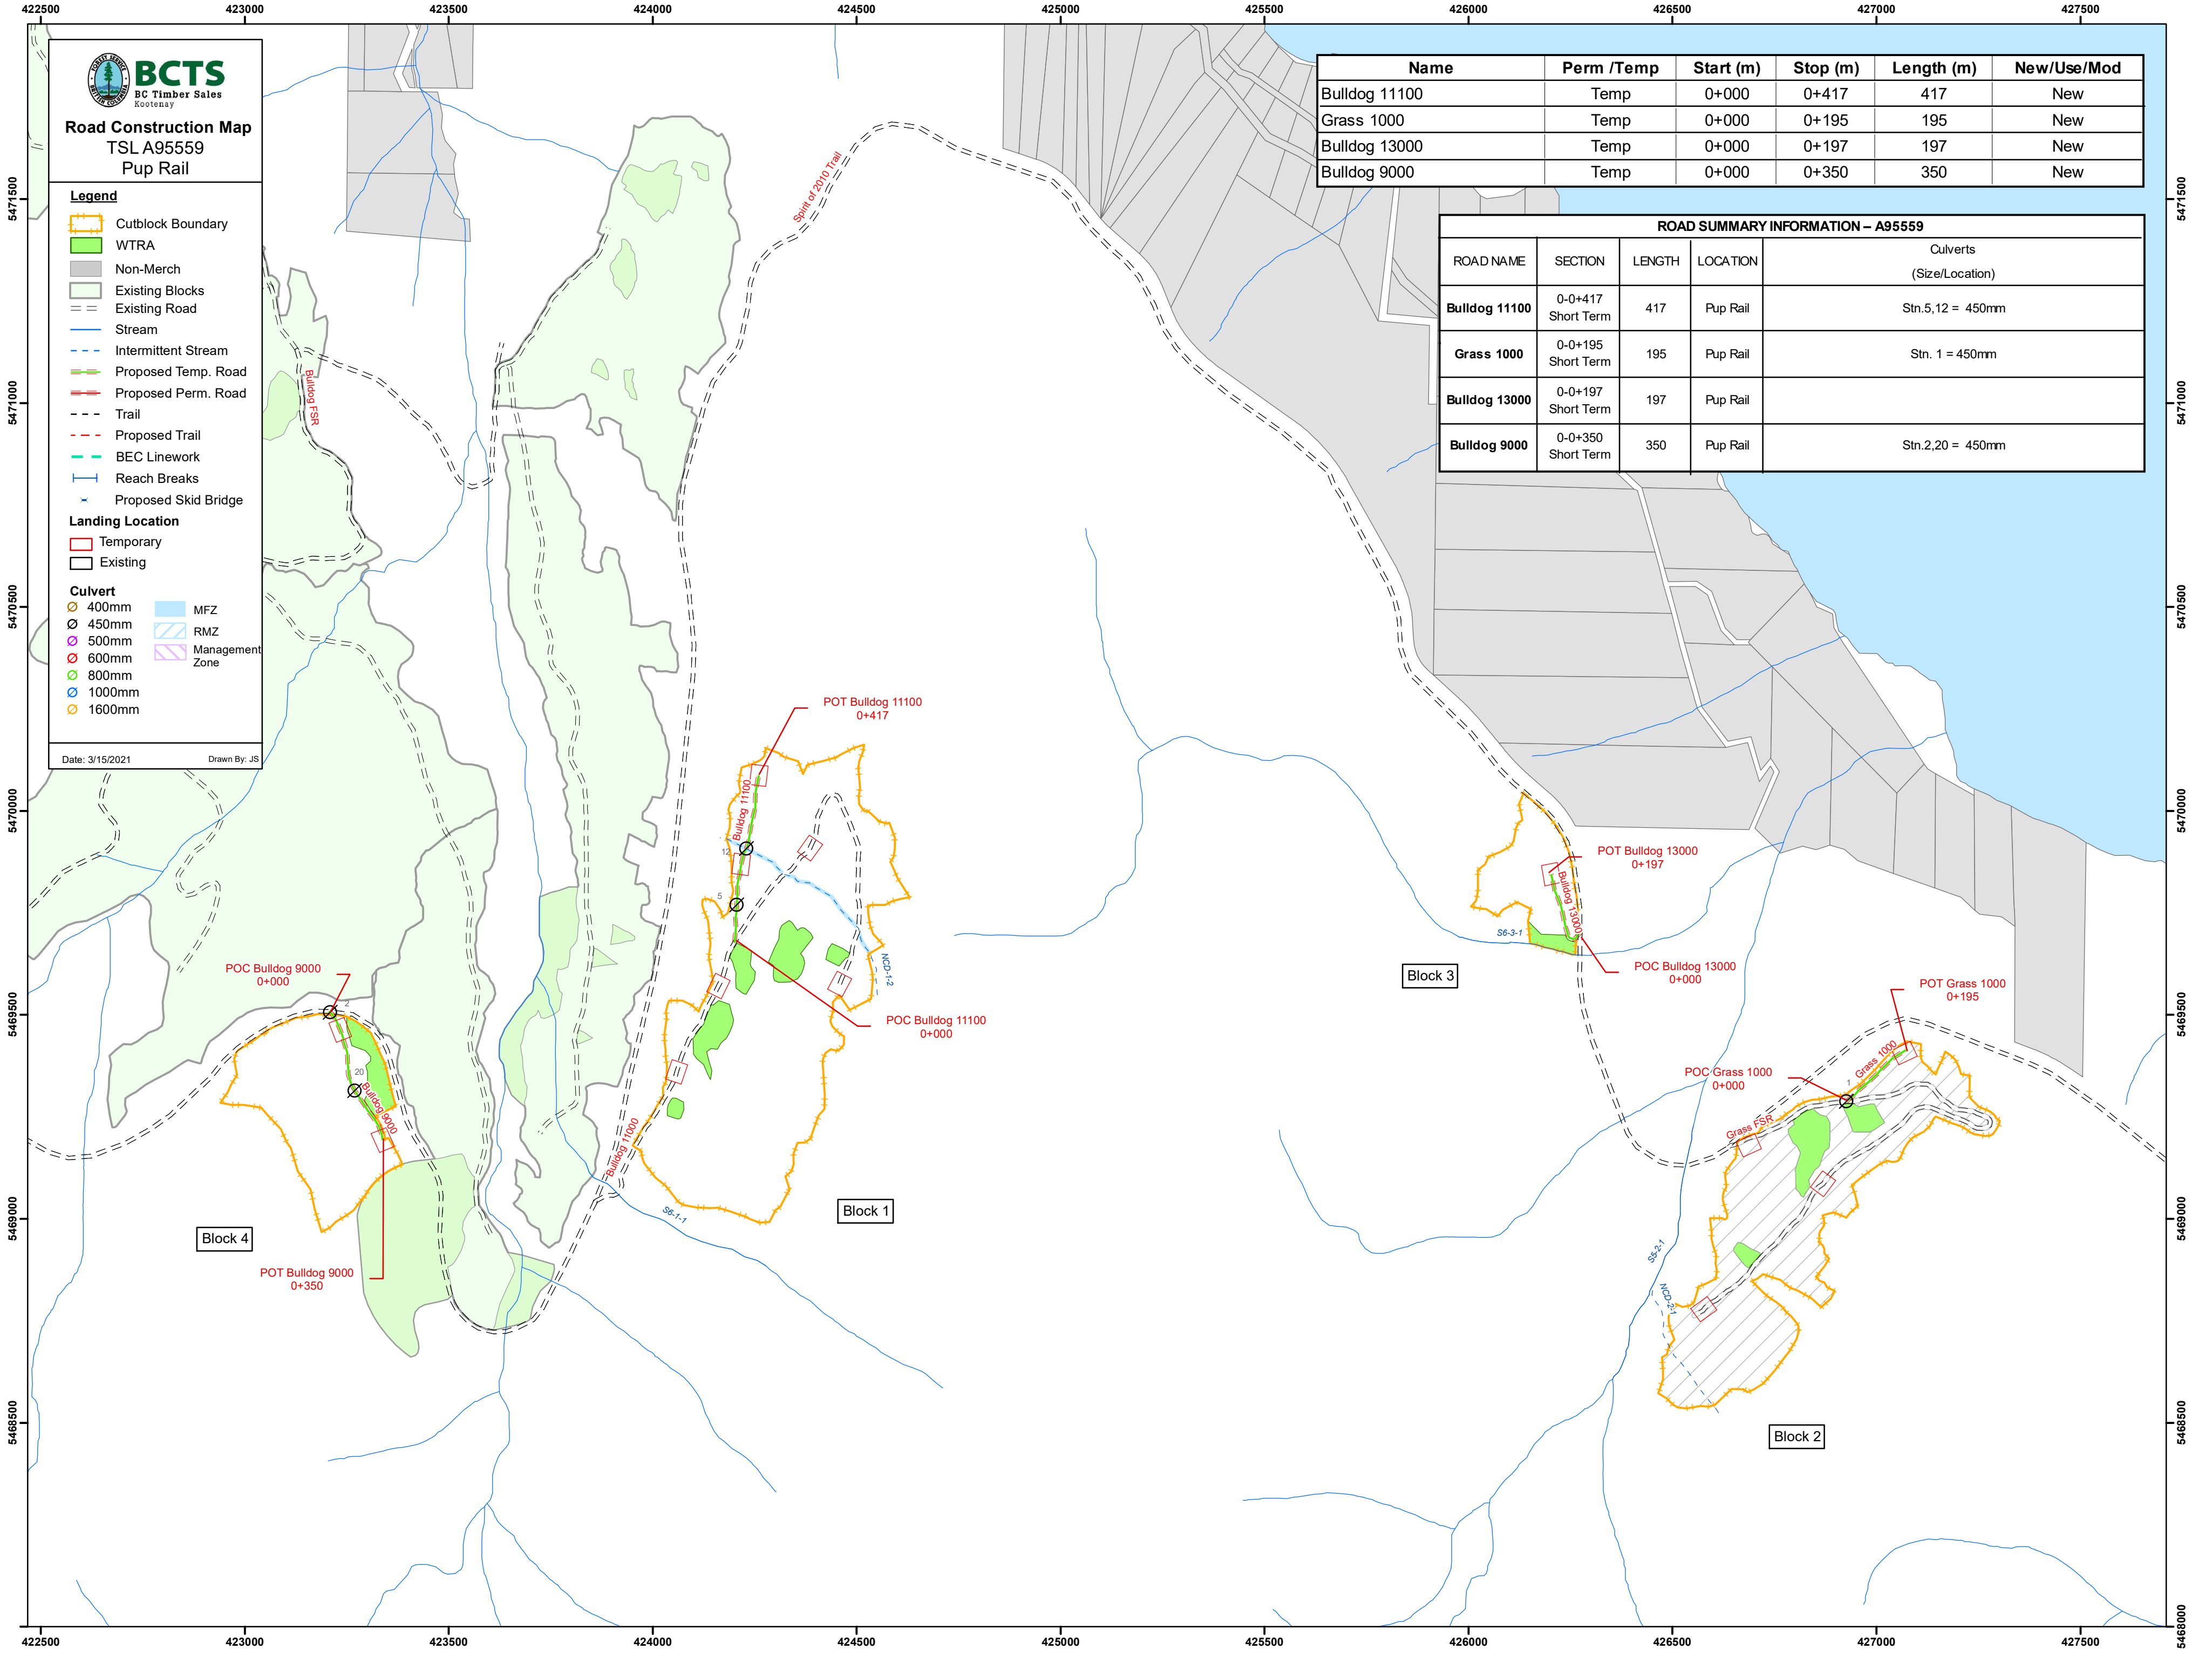

Road Construction Map
TSL A95559
Pup Rail

- Legend**
- Cutblock Boundary
 - WTRA
 - Non-Merch
 - Existing Blocks
 - Existing Road
 - Stream
 - Intermittent Stream
 - Proposed Temp. Road
 - Proposed Perm. Road
 - Trail
 - Proposed Trail
 - BEC Linework
 - Reach Breaks
 - Proposed Skid Bridge
- Landing Location**
- Temporary
 - Existing
- Culvert**
- 400mm
 - 450mm
 - 500mm
 - 600mm
 - 800mm
 - 1000mm
 - 1600mm
- MFZ
RMZ
Management Zone

Date: 3/15/2021 Drawn By: JS

Name	Perm /Temp	Start (m)	Stop (m)	Length (m)	New/Use/Mod
Bulldog 11100	Temp	0+000	0+417	417	New
Grass 1000	Temp	0+000	0+195	195	New
Bulldog 13000	Temp	0+000	0+197	197	New
Bulldog 9000	Temp	0+000	0+350	350	New

ROAD SUMMARY INFORMATION – A95559					
ROAD NAME	SECTION	LENGTH	LOCATION	Culverts (Size/Location)	
Bulldog 11100	0-0+417 Short Term	417	Pup Rail	Stn.5,12 = 450mm	
Grass 1000	0-0+195 Short Term	195	Pup Rail	Stn. 1 = 450mm	
Bulldog 13000	0-0+197 Short Term	197	Pup Rail		
Bulldog 9000	0-0+350 Short Term	350	Pup Rail	Stn.2,20 = 450mm	