


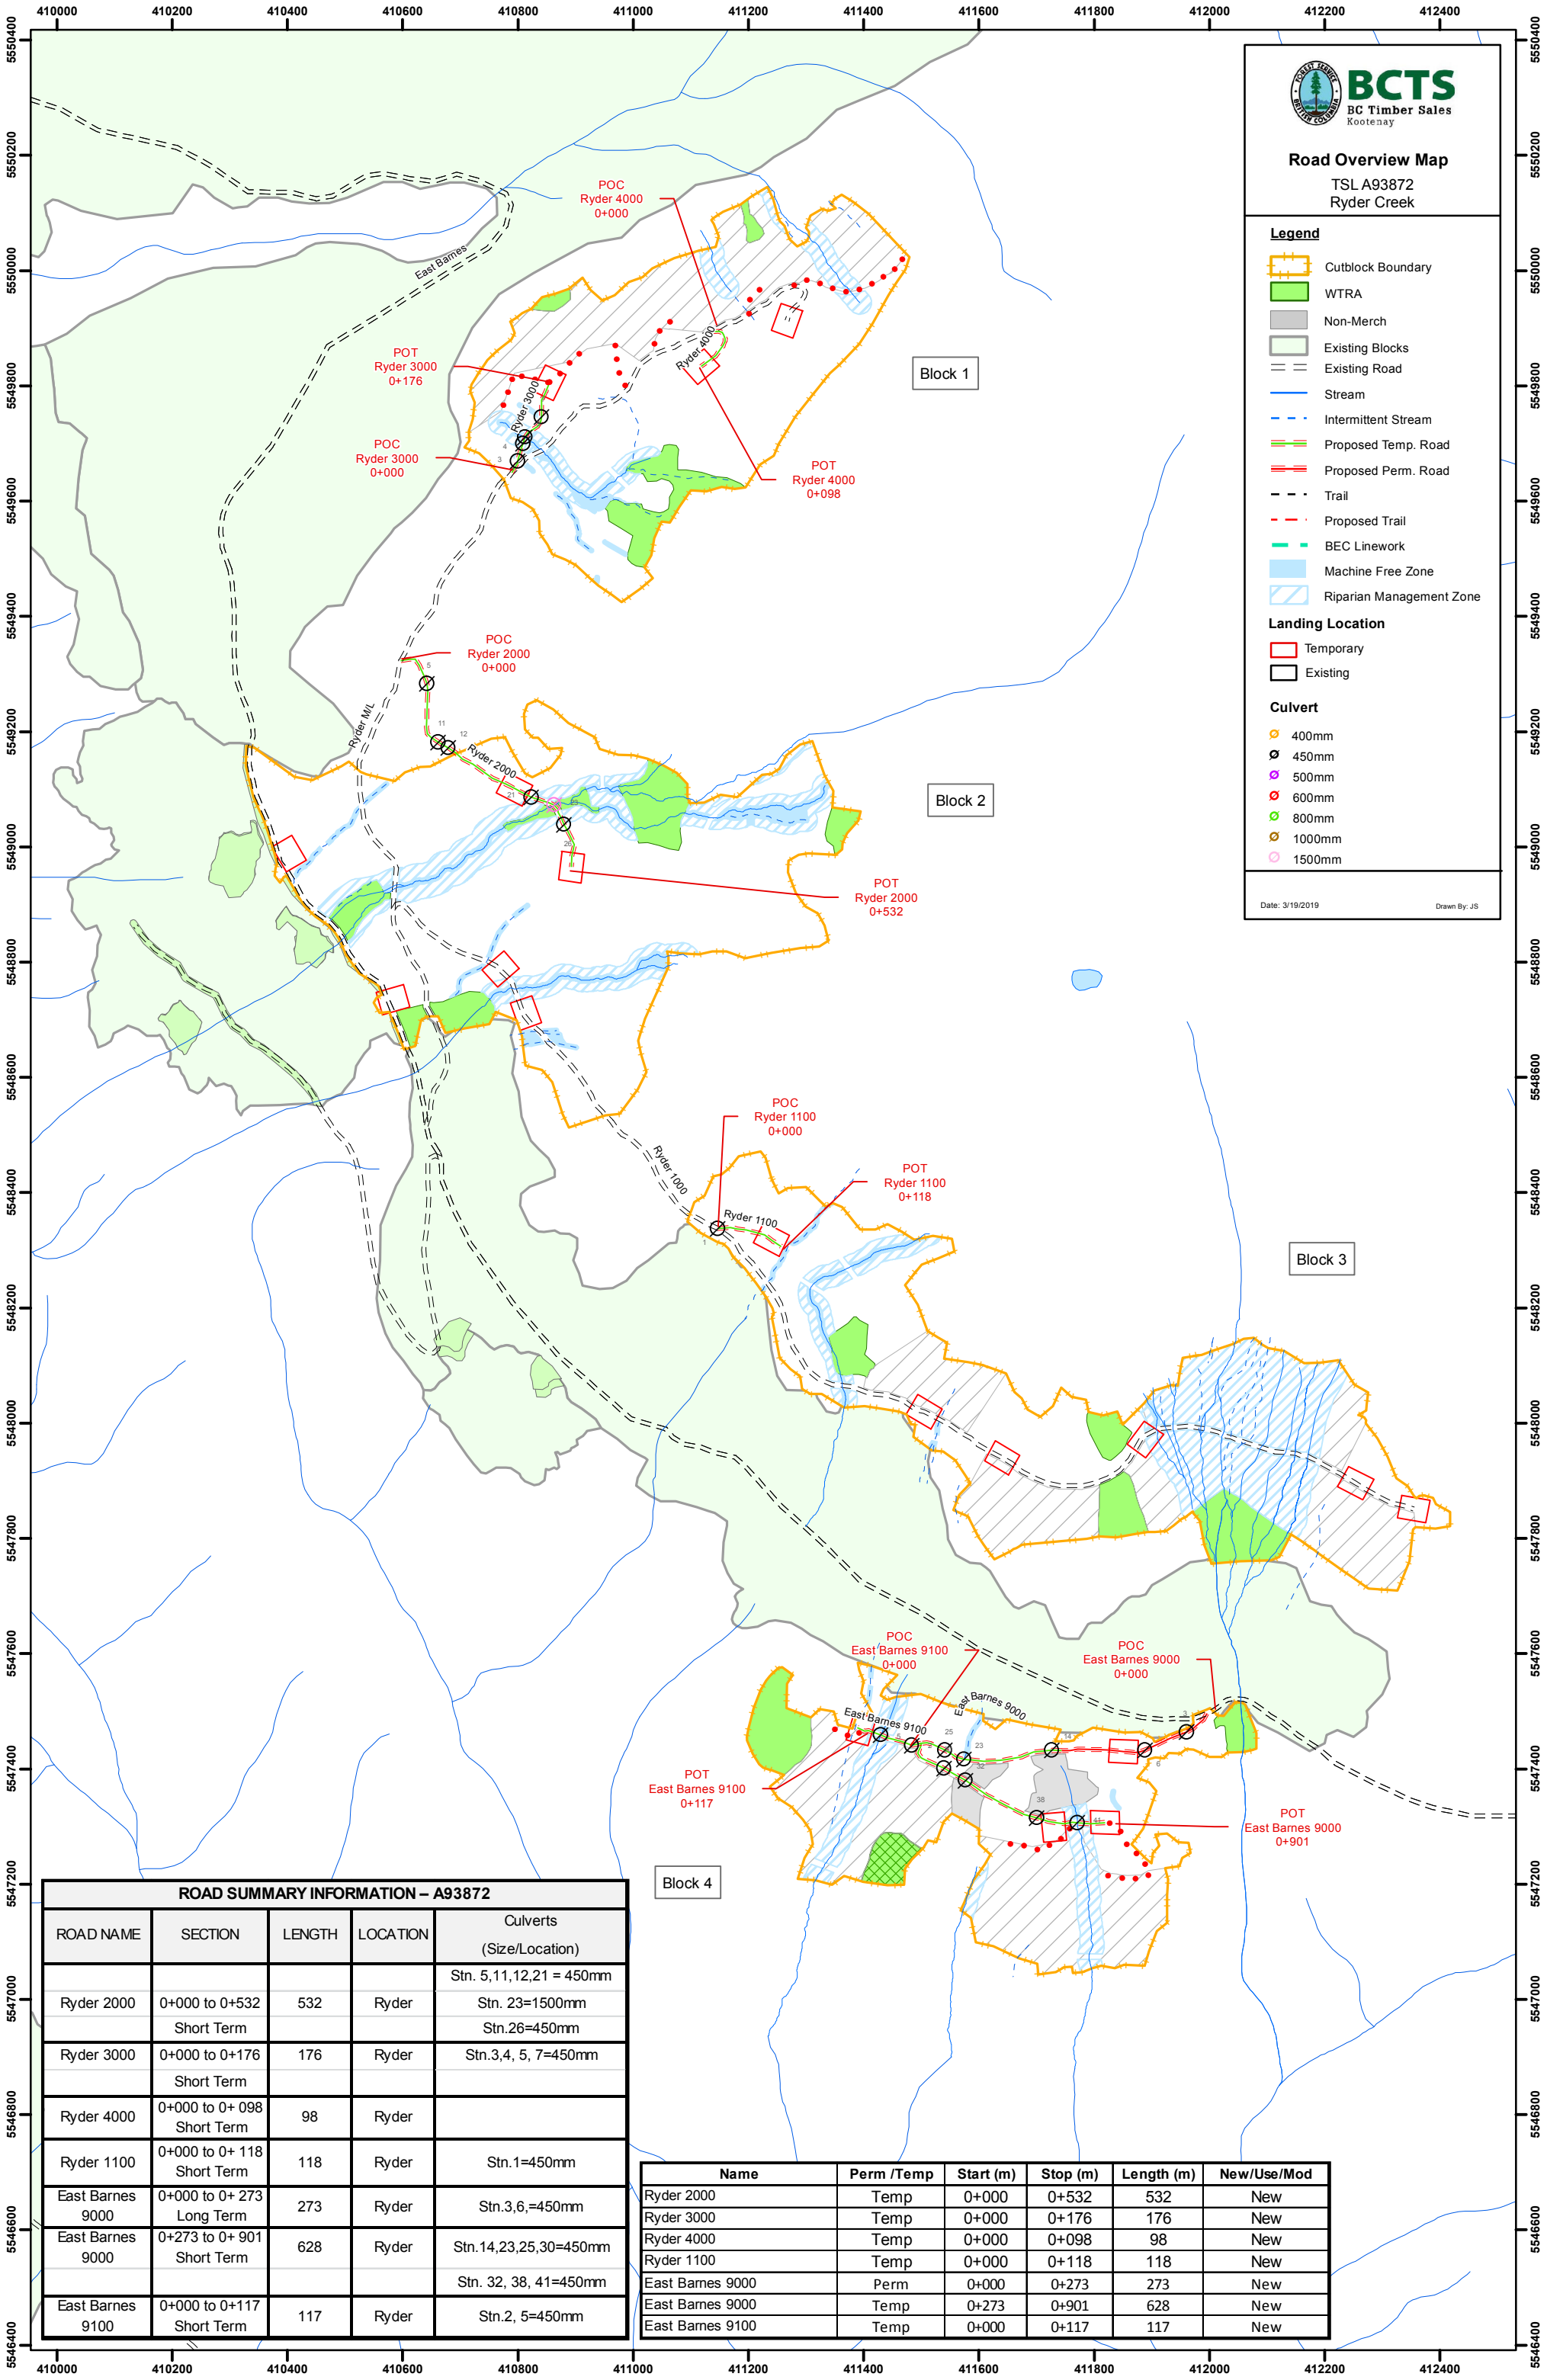

Road Overview Map
TSL A93872
Ryder Creek

Legend

- Cutblock Boundary
- WTRA
- Non-Merch
- Existing Blocks
- Existing Road
- Stream
- Intermittent Stream
- Proposed Temp. Road
- Proposed Perm. Road
- Trail
- Proposed Trail
- BEC Linework
- Machine Free Zone
- Riparian Management Zone

Landing Location

- Temporary
- Existing

Culvert

- 400mm
- 450mm
- 500mm
- 600mm
- 800mm
- 1000mm
- 1500mm

Date: 3/19/2019

Drawn By: JS

ROAD SUMMARY INFORMATION – A93872				
ROAD NAME	SECTION	LENGTH	LOCATION	Culverts (Size/Location)
Ryder 2000	0+000 to 0+532	532	Ryder	Stn. 5,11,12,21 = 450mm
	Short Term			Stn. 23=1500mm Stn.26=450mm
Ryder 3000	0+000 to 0+176	176	Ryder	Stn.3,4, 5, 7=450mm
	Short Term			
Ryder 4000	0+000 to 0+ 098	98	Ryder	
Ryder 1100	0+000 to 0+ 118	118	Ryder	Stn.1=450mm
East Barnes 9000	0+000 to 0+ 273	273	Ryder	Stn.3,6,=450mm
East Barnes 9000	0+273 to 0+ 901	628	Ryder	Stn.14,23,25,30=450mm
	Short Term			Stn. 32, 38, 41=450mm
East Barnes 9100	0+000 to 0+117	117	Ryder	Stn.2, 5=450mm

Name	Perm /Temp	Start (m)	Stop (m)	Length (m)	New/Use/Mod
Ryder 2000	Temp	0+000	0+532	532	New
Ryder 3000	Temp	0+000	0+176	176	New
Ryder 4000	Temp	0+000	0+098	98	New
Ryder 1100	Temp	0+000	0+118	118	New
East Barnes 9000	Perm	0+000	0+273	273	New
East Barnes 9000	Temp	0+273	0+901	628	New
East Barnes 9100	Temp	0+000	0+117	117	New