



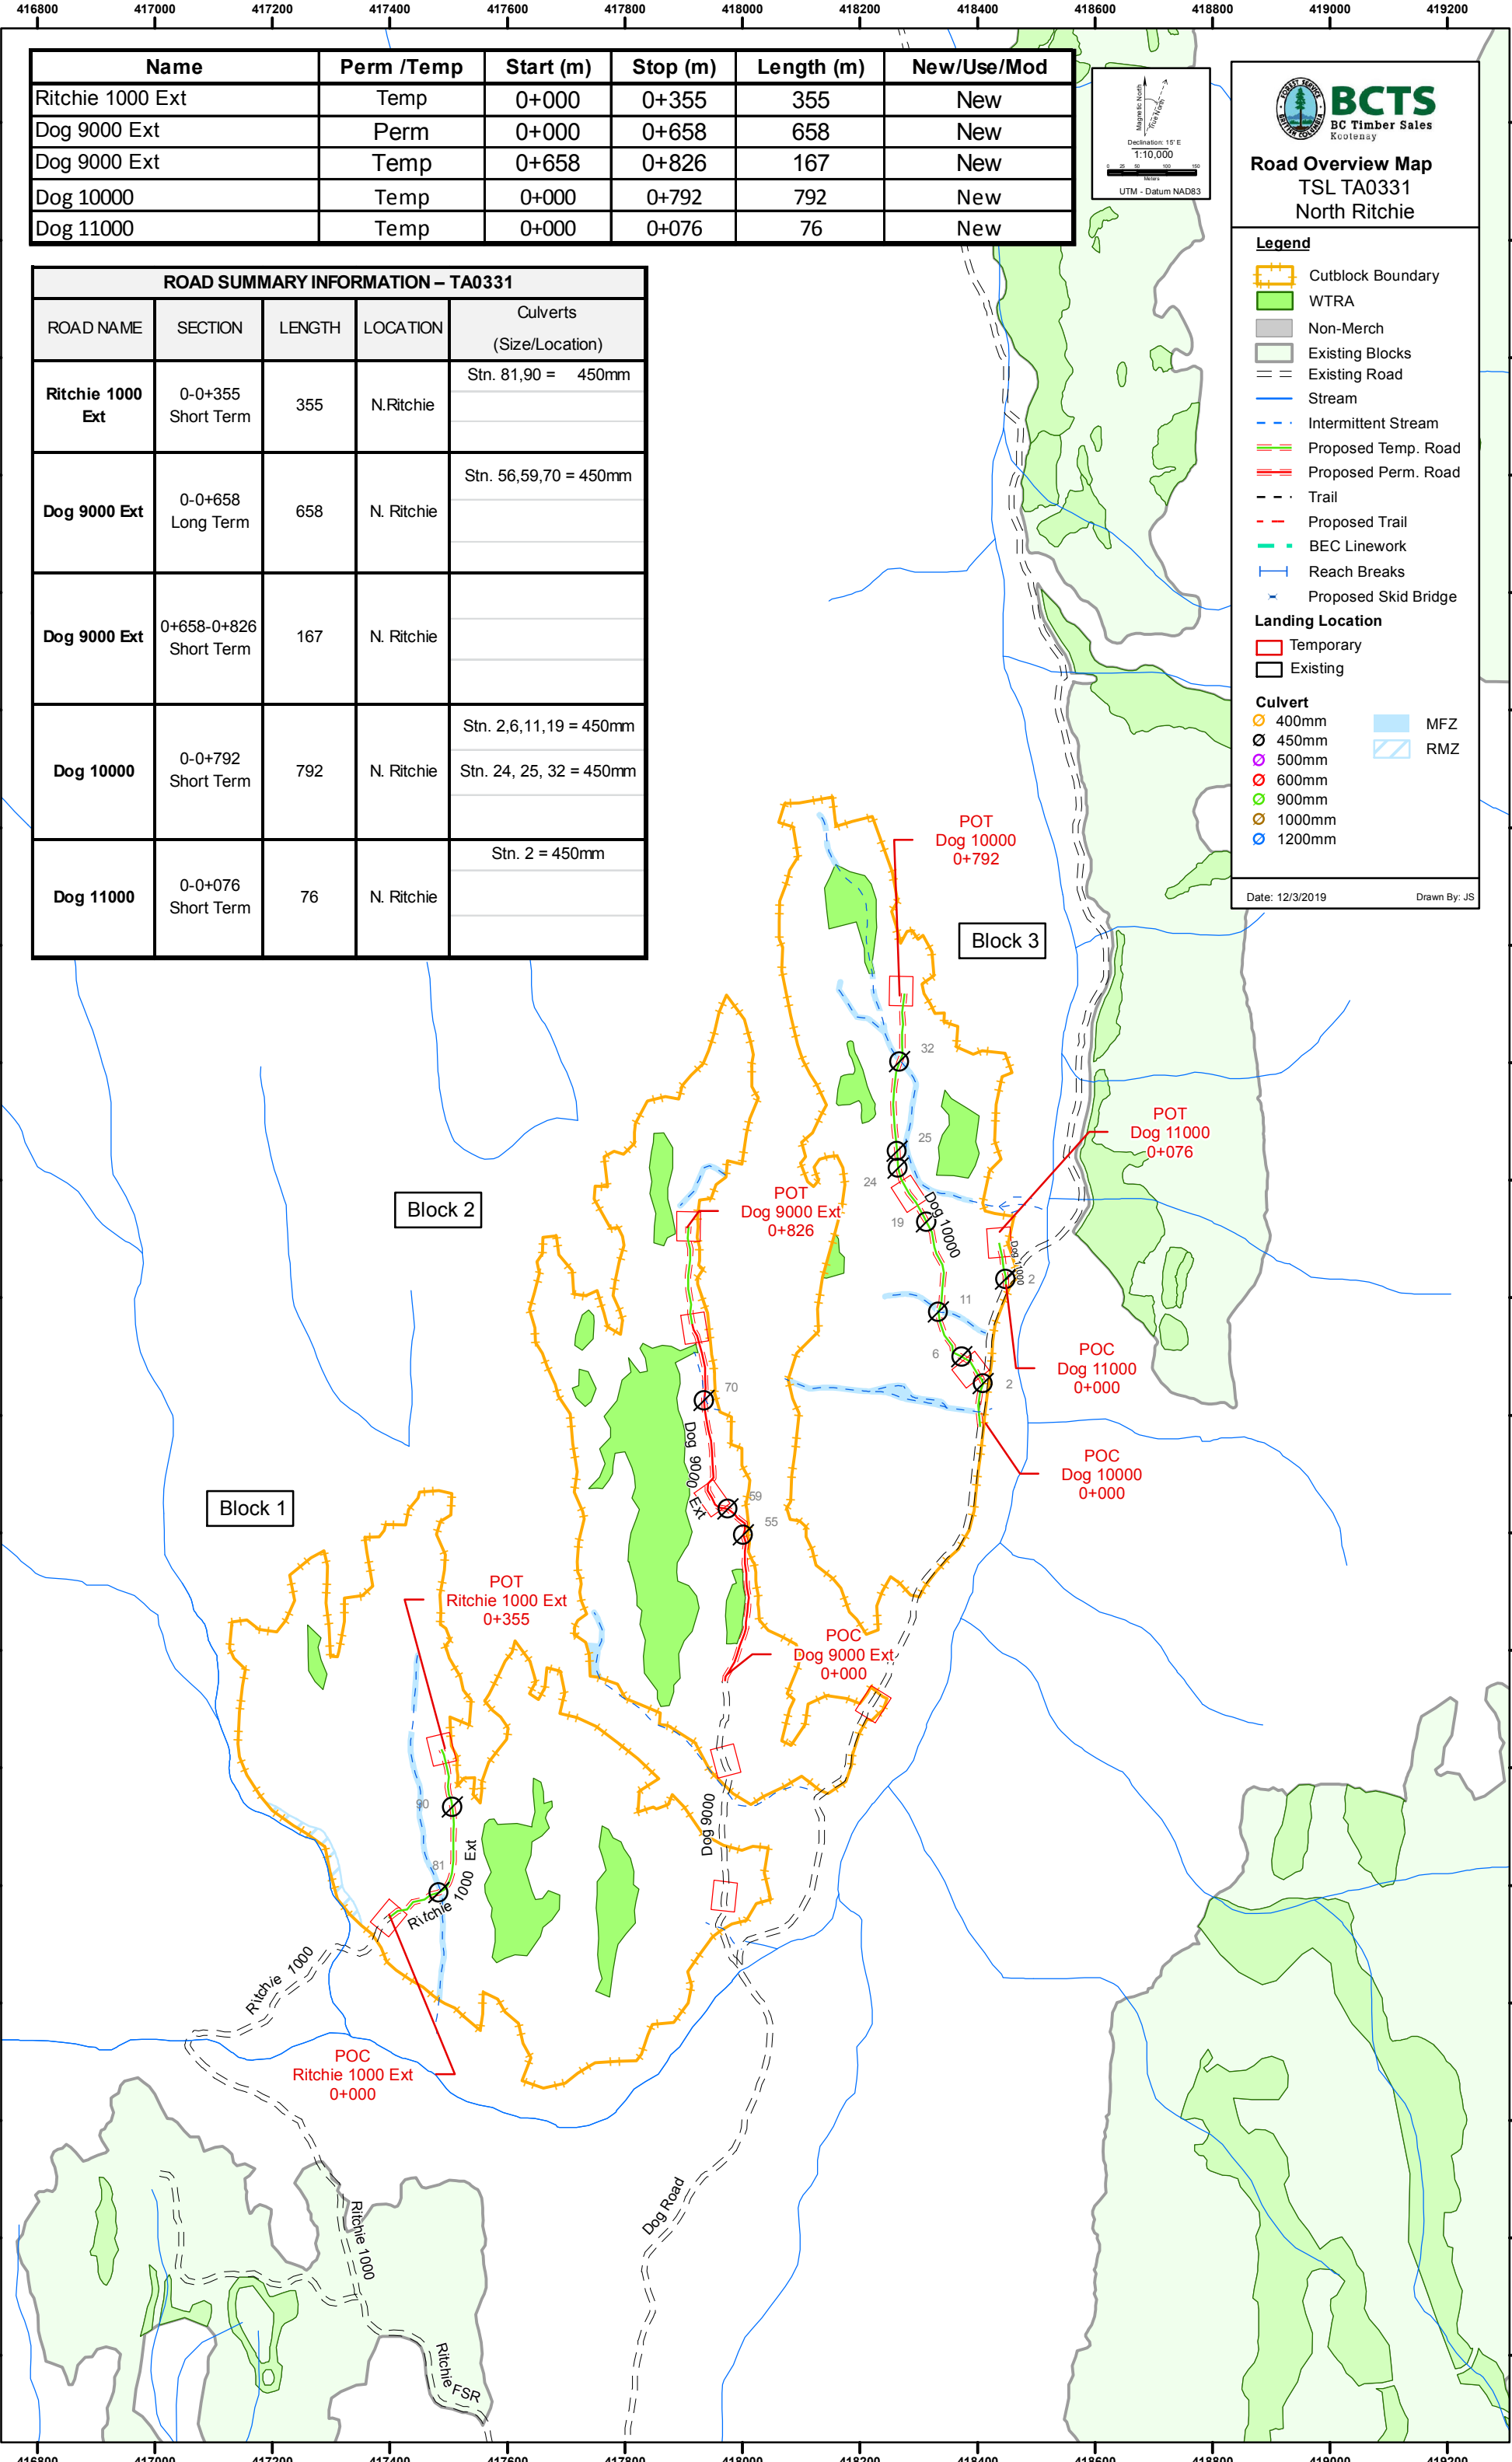

Name	Perm /Temp	Start (m)	Stop (m)	Length (m)	New/Use/Mod
Ritchie 1000 Ext	Temp	0+000	0+355	355	New
Dog 9000 Ext	Perm	0+000	0+658	658	New
Dog 9000 Ext	Temp	0+658	0+826	167	New
Dog 10000	Temp	0+000	0+792	792	New
Dog 11000	Temp	0+000	0+076	76	New

ROAD SUMMARY INFORMATION – TA0331				
ROAD NAME	SECTION	LENGTH	LOCATION	Culverts (Size/Location)
Ritchie 1000 Ext	0-0+355 Short Term	355	N.Ritchie	Stn. 81,90 = 450mm
Dog 9000 Ext	0-0+658 Long Term	658	N. Ritchie	Stn. 56,59,70 = 450mm
Dog 9000 Ext	0+658-0+826 Short Term	167	N. Ritchie	
Dog 10000	0-0+792 Short Term	792	N. Ritchie	Stn. 2,6,11,19 = 450mm
				Stn. 24, 25, 32 = 450mm
Dog 11000	0-0+076 Short Term	76	N. Ritchie	Stn. 2 = 450mm

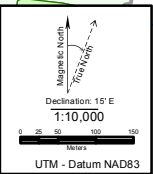

Road Overview Map
TSL TA0331
North Ritchie

Legend

- Cutblock Boundary
- WTRA
- Non-Merch
- Existing Blocks
- Existing Road
- Stream
- Intermittent Stream
- Proposed Temp. Road
- Proposed Perm. Road
- Trail
- Proposed Trail
- BEC Linework
- Reach Breaks
- Proposed Skid Bridge

Landing Location

- Temporary
- Existing

Culvert

- 400mm
- 450mm
- 500mm
- 600mm
- 900mm
- 1000mm
- 1200mm

- MFZ
- RMZ

Date: 12/3/2019

Drawn By: JS