


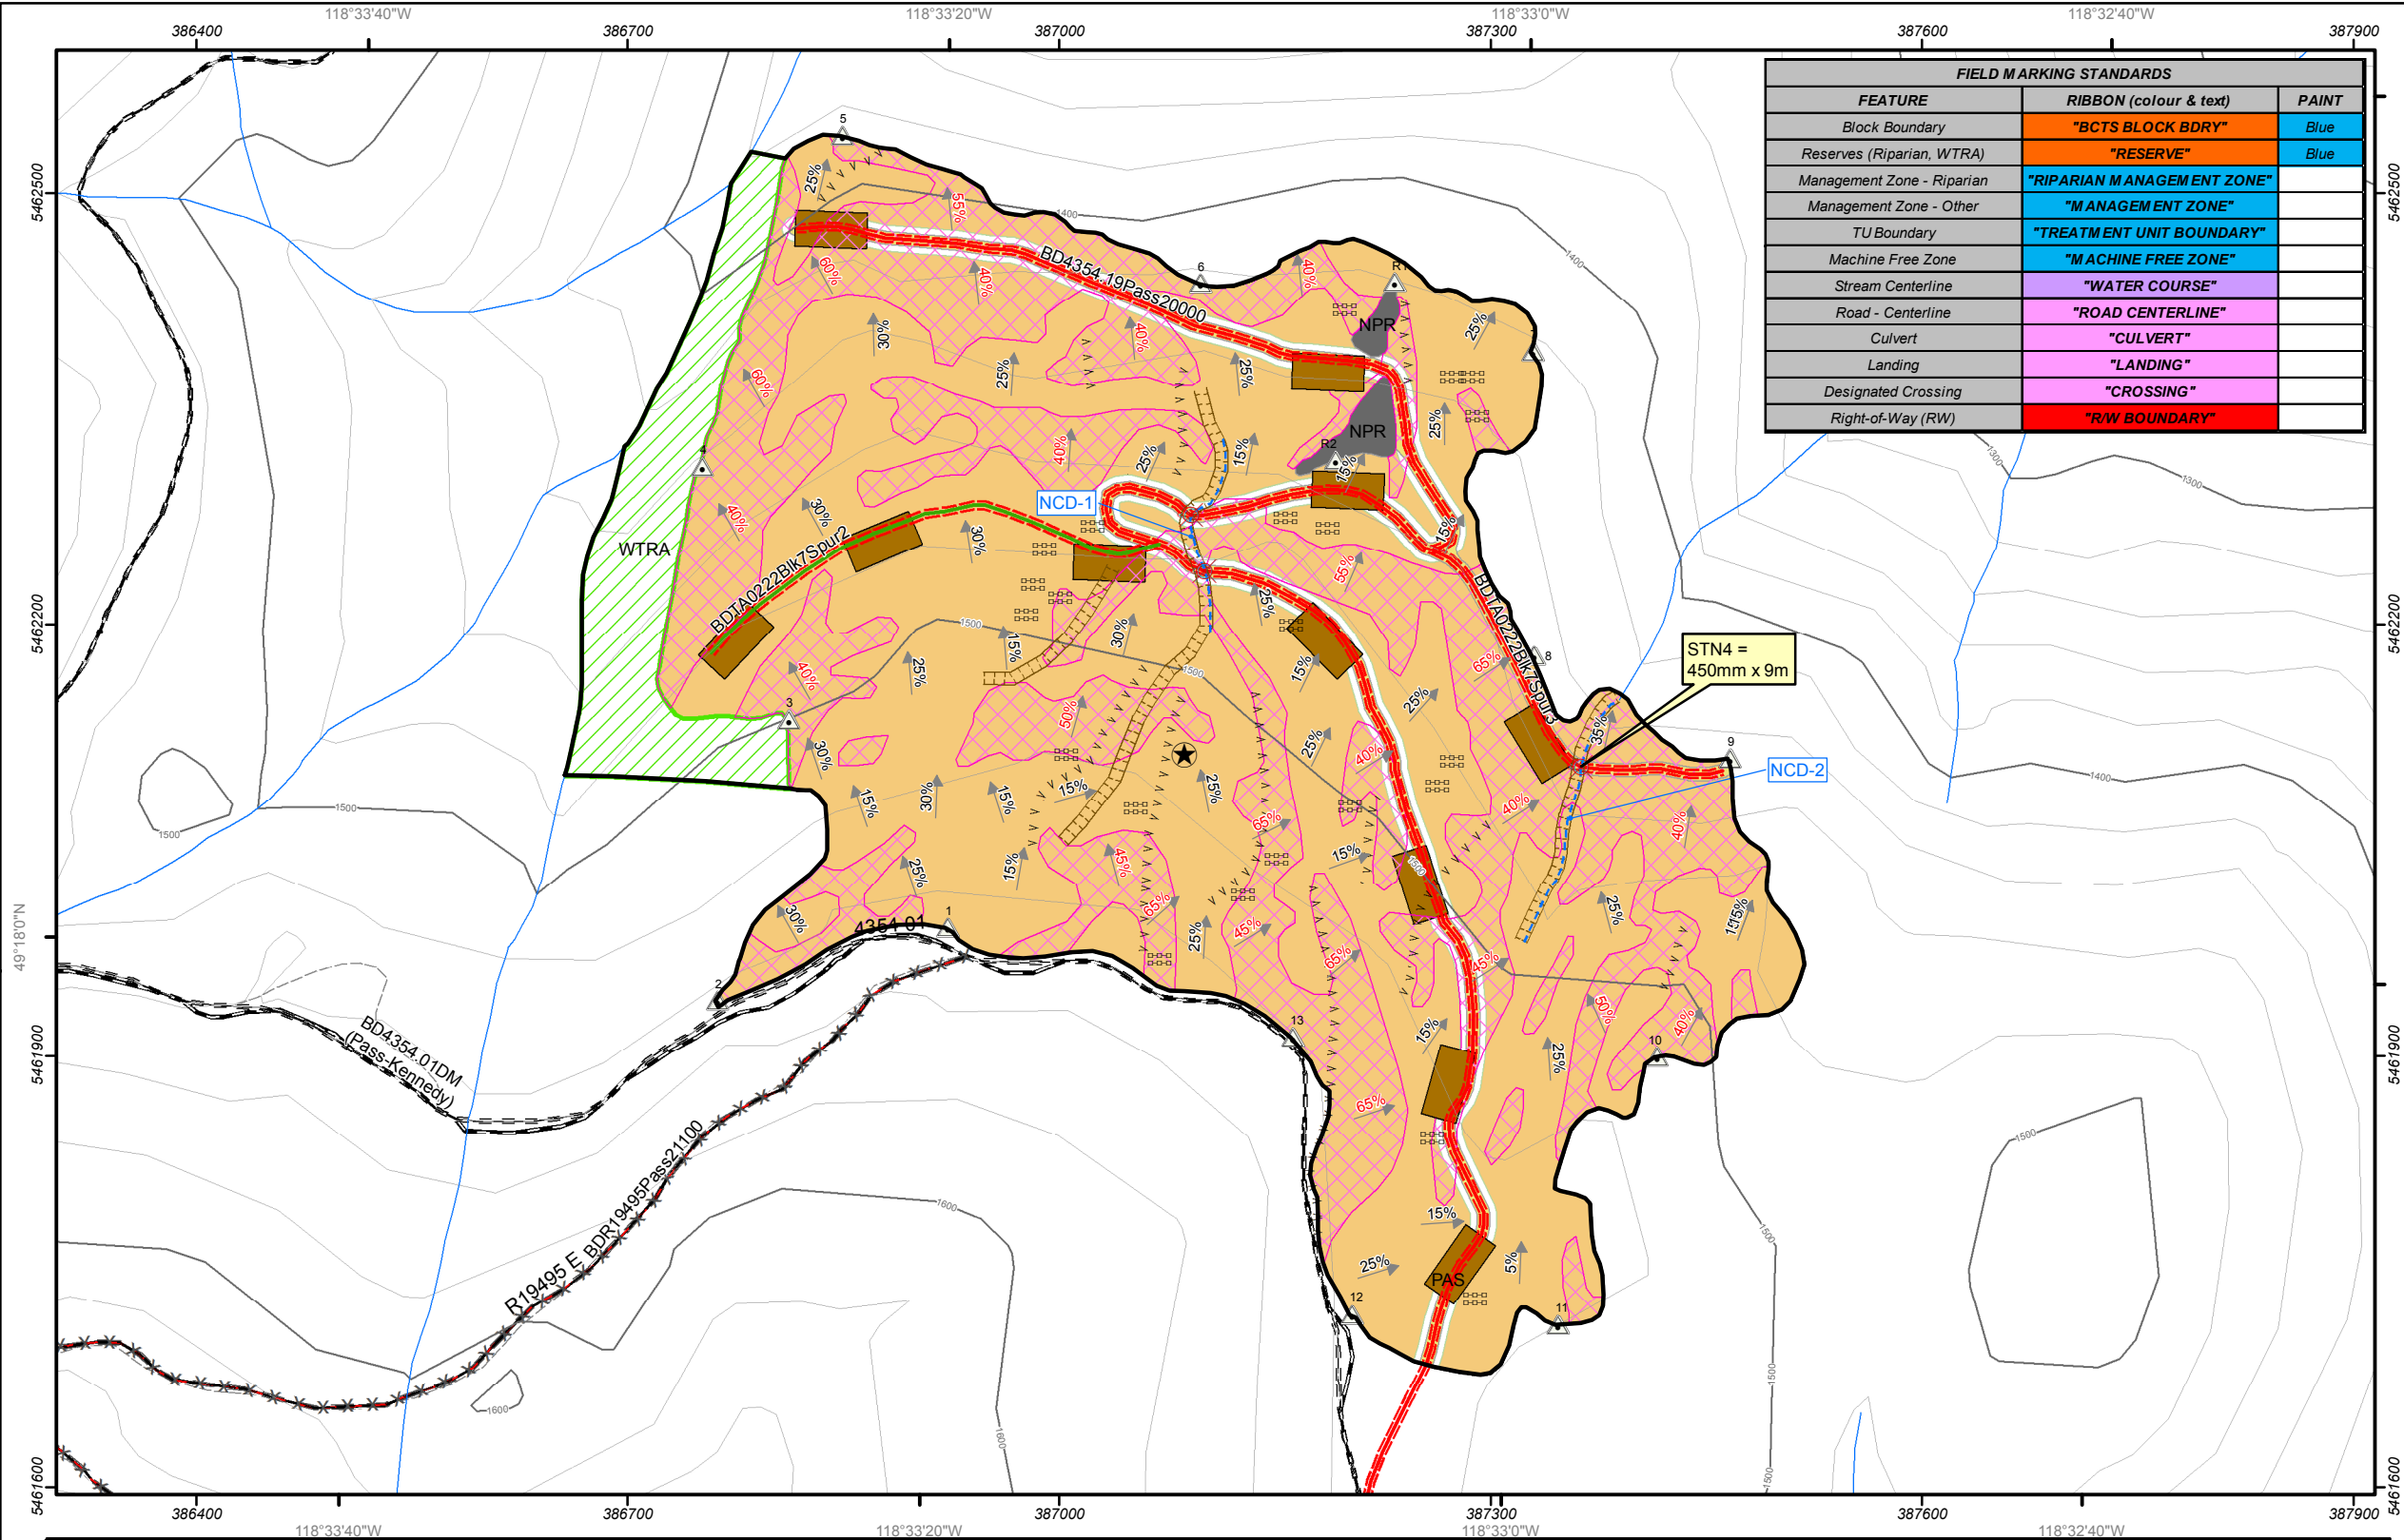

FIELD MARKING STANDARDS		
FEATURE	RIBBON (colour & text)	PAINT
Block Boundary	"BCTS BLOCK BDRY"	Blue
Reserves (Riparian, WTRA)	"RESERVE"	Blue
Management Zone - Riparian	"RIPARIAN MANAGEMENT ZONE"	
Management Zone - Other	"M ANAGEMENT ZONE"	
TU Boundary	"TREATMENT UNIT BOUNDARY"	
Machine Free Zone	"MACHINE FREE ZONE"	
Stream Centerline	"WATER COURSE"	
Road - Centerline	"ROAD CENTERLINE"	
Culvert	"CULVERT"	
Landing	"LANDING"	
Designated Crossing	"CROSSING"	
Right-of-Way (RW)	"R/W BOUNDARY"	

		Harvest Plan Map	
TSL	Block ID		
TA0222	7		
Business Area	UBI		
Kootenay	BF6EC		
Operating Area	Location		
Boundary TSA	Rock Candy North		
Management Unit	FIZ		
Boundary	E		
Gross Block Area (ha)	Geographic Center		
39.04	Latitude Longitude		
	49° 18' 06" -118° 33' 12"		

Unit	Area	Season	Method	Strategy
1	36.23	Any Season	Ground	No Special Conditions

Harvest Unit ID	Harvest Method	Non Productive SU	
1; A	Ground	Non-Prod Rock	Non-Prod Permanent Access
			WTRA

BCTS All Blocks Block of Interest BCTS RG Block BCTS FG Block	BCTS GPS Stations GPS Station Block Bdy Hub Falling Corners Reference Trees	BCTS Layout Points Block Centre Woody Debris Slump/Slide Area Stub Tree Tower Settings Fish Barrier Reach Breaks Road Barrier Rock Outcrops Gate Cattle Guard Pipeline Crossing Prop Skid Bridge Prop Skid Crossing Major Culvert Minor Culvert Drain Culvert Snow Fill Bridge Cave/ Den Mineral Lick Nest Wildlife Tree Wildlife Feature Mine Adit	BCTS Line Features Cat Trail Back Spar Trail Bladed Skid Trail Forwarding Trail Deflection Line PP Temp Skid Trail Non-Bladed Skid Trail Skid Trail Other Trail Pipe Line Seismic Line Cultural/Heritage Rec Trail Fence Line Cliff Embankment Gully Ridge Seepage Slide Slope Break Rest. Side Decking Stubbed Boundary Road Permit Skid/Yarding Direction Wildlife Trail	BCTS Roads - Road State Deactivated Road Existing Road Proposed Road Unknown/NULL	BCTS Roads - Planned Deact Deactivate 4x4 Access Rehab No Access	Riparian Features MFZ / MSZ RMZ RRZ	BCTS Streams Class Unknown INT;NCD S1;S2;S3;S4 S5;S6	BCTS Cruise Features Dropped Plot Count Plot Measure Plot PoT / PoC Photo Tie point Strip Line
---	--	---	---	--	---	---	---	---

WORKER ALERTS					
SAFETY CONCERNS		MERCH & NON-MERCH RETENTION		RIPARIAN RETENTION	
<ul style="list-style-type: none">• Rock outcrops - dispersed throughout block (see HP map for specific locations).• Snags – scattered throughout the block.• Slopes over 35% – in block (see HP map for specific locations).• Slope breaks – steep slope breaks scattered throughout block (see HP map for specific locations).• Adverse Skidding – area below BDTA0222Blk7Spur1 (FC 5 to FC 7) and BDTA0222Blk7Spur3 (FC 7 to FC 9) must be skidded adverse.		<p>SU 1</p> <ul style="list-style-type: none">• Retain 8 sph of FdLwCw >= 47.5cm DBH.• Retain all Py and deciduous stems >= 17.5cm DBH.• Reserve small patches of saplings and non-merchantable poles that exhibit good form and vigor, where practicable.		Riparian Class and ID	Reserve Zone Width (m)
				Management Zone Width (m)	Stems/ha Retained
				-	-
				-	-
</					

I certify that the work described herein fulfills standards expected of a member of the Association of British Columbia Forest Professionals, and that I did personally supervise the work.

MICHAEL DRINKWATER
RPF PRINTED NAME
August 21, 2019

RPF'S SIGNATURE and SEAL

0 50 100 150 200 250 Meters

1:5,000

Date 8/21/2019 User MHAYHURS
Template Name HarvestPlanMap_11x17L
Coordinate System NAD 1983 UTM Zone 11N