


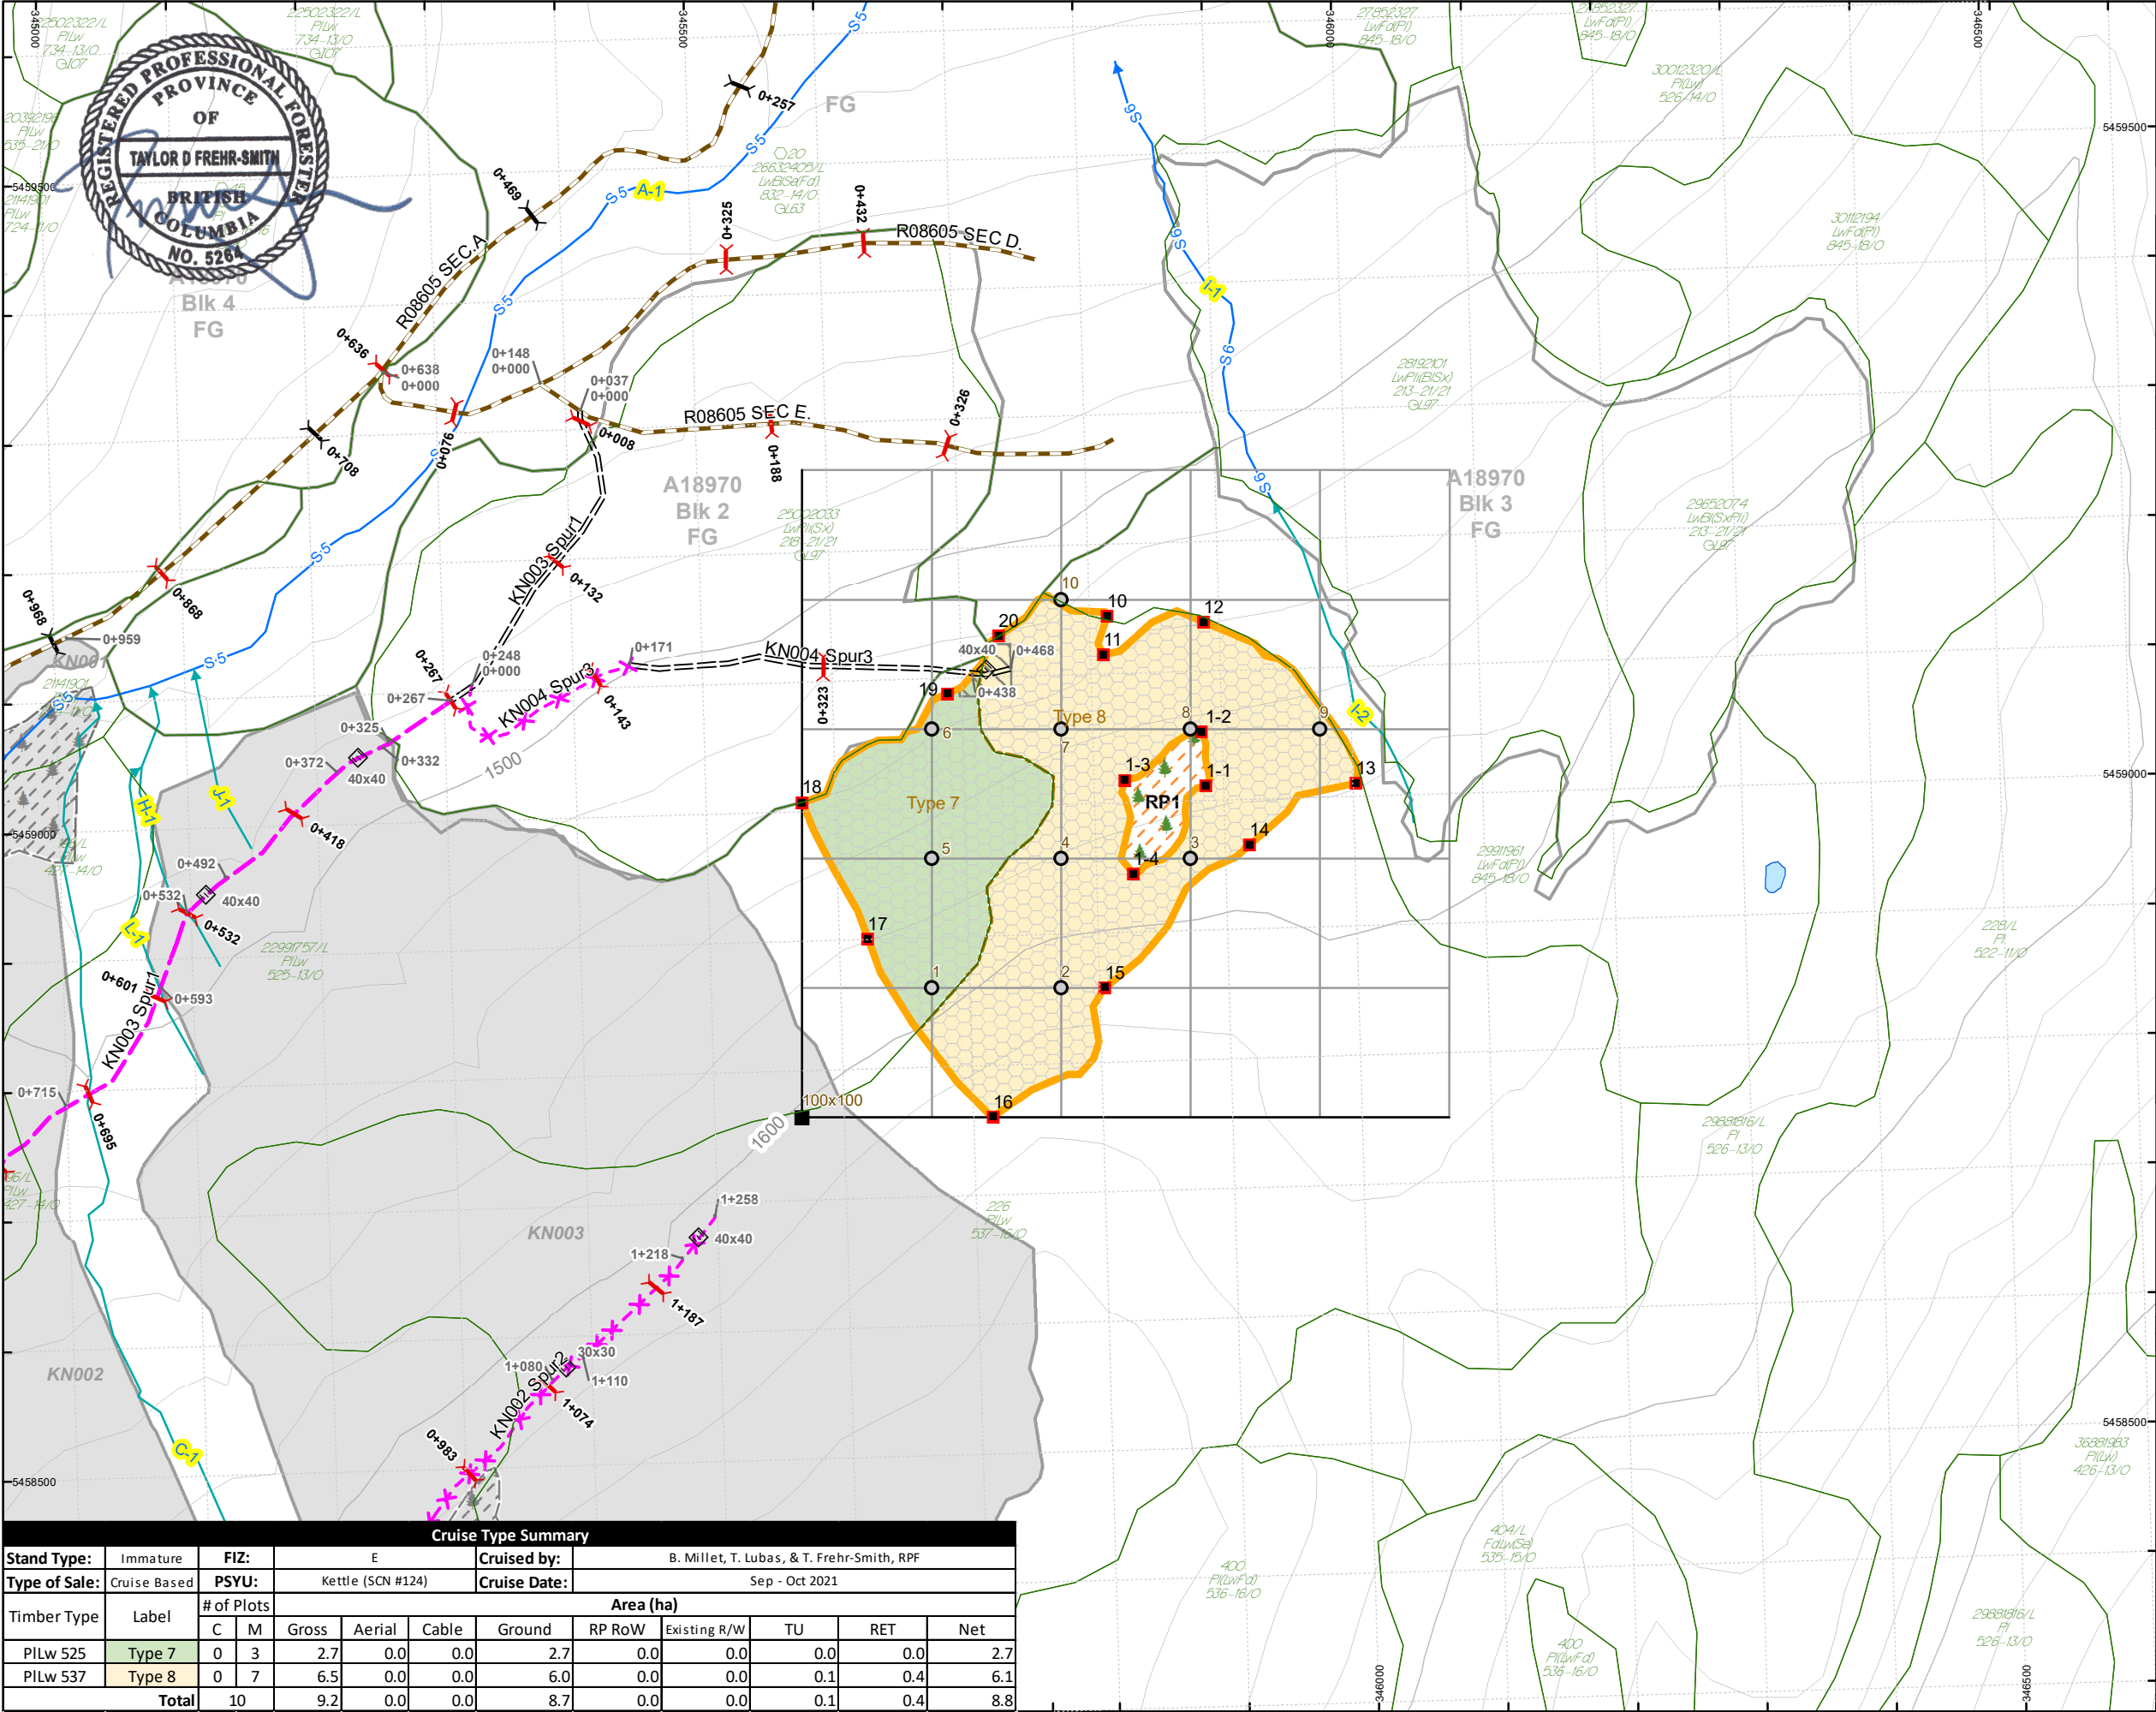

BCTS
BC Timber Sales
Kootenay Business Area

CRUISE PLAN MAP

Block: KN004

Forest Region: RKB
Forest District: DSE
Mapsheet: 82E.025
Location: Kelly North
TSA: Boundary TSA #02
FDU: Boundary
BEC: ESSFdc2
Timber Mark:
Elevation: 1515 - 1620
UTM Zone: 11
UTM Easting: 345,788
UTM Northing: 5,458,960
Latitude: 49°15'50"N
Longitude: 119°7'11"W
Author: ABrear
Print Date: 2021-09-21

Map Legend

- Net Block Boundary
- Gross Block Boundary
- Falling Corner
- Culvert - Existing
- Culvert - Proposed
- Landing - Temp
- New Construction (Permanent)
- New Construction (Temporary)
- Reconstruction Road
- Road Permit
- Index Contour
- Intermediate Contour
- WTRA
- Treatment Unit
- Ground-Based Yarding
- Existing Opening
- Lakes
- VRI
- Riparian Feature
 - NCD
 - S5
 - S6
- Cruising
 - Measure Plot
 - POC
 - Baseline
 - Type 7
 - Type 8

Scale: 1:5,000
0 25 50 100 150 200 m
NAD 1983 UTM Zone 11N



Field Ribboning

- Falling Boundary: Orange Printed
- Riparian Reserve Zone: Orange Printed
- Right of Way Boundary: Orange Printed
- Retention Patch: Orange / Black Stripe
- Road Reconnaissance: Yellow
- Road Centre Line: Pink Printed
- Landing Location: Pink "Landing"
- Skid/Bladed Trail Location: Pink Printed
- Deflection Line/Base Line: Green / White Stripe
- Fish Stream: Red / White Stripe
- Non-Fish Stream: Blue / White Stripe
- Machine Free Zone: Red Printed
- Traverse Station Marks: White
- Cruise Strip Lines: Blue
- Cruise Plot Centre: Blue and Yellow
- Treatment Area Boundary: Green Printed
- Retention Tree: Three Orange Dots

Magnetic Declination: 14° 51' East

Cruise Type Summary														
Stand Type:	Immature	FIZ:	E			Cruised by:	B. Millet, T. Lubas, & T. Frehr-Smith, RPF							
Type of Sale:	Cruise Based	PSYU:	Kettle (SCN #124)			Cruise Date:	Sep - Oct 2021							
Timber Type	Label	# of Plots		Area (ha)										
				Gross	Aerial	Cable	Ground	RP RoW	Existing R/W	TU	RET	Net		
PIlw 525	Type 7	C	M	0	3	2.7	0.0	0.0	2.7	0.0	0.0	0.0	0.0	2.7
PIlw 537	Type 8	0	7	6.5	0.0	0.0	6.0	0.0	0.0	0.0	0.1	0.4	6.1	
Total		10		9.2	0.0	0.0	8.7	0.0	0.0	0.0	0.1	0.4	8.8	