


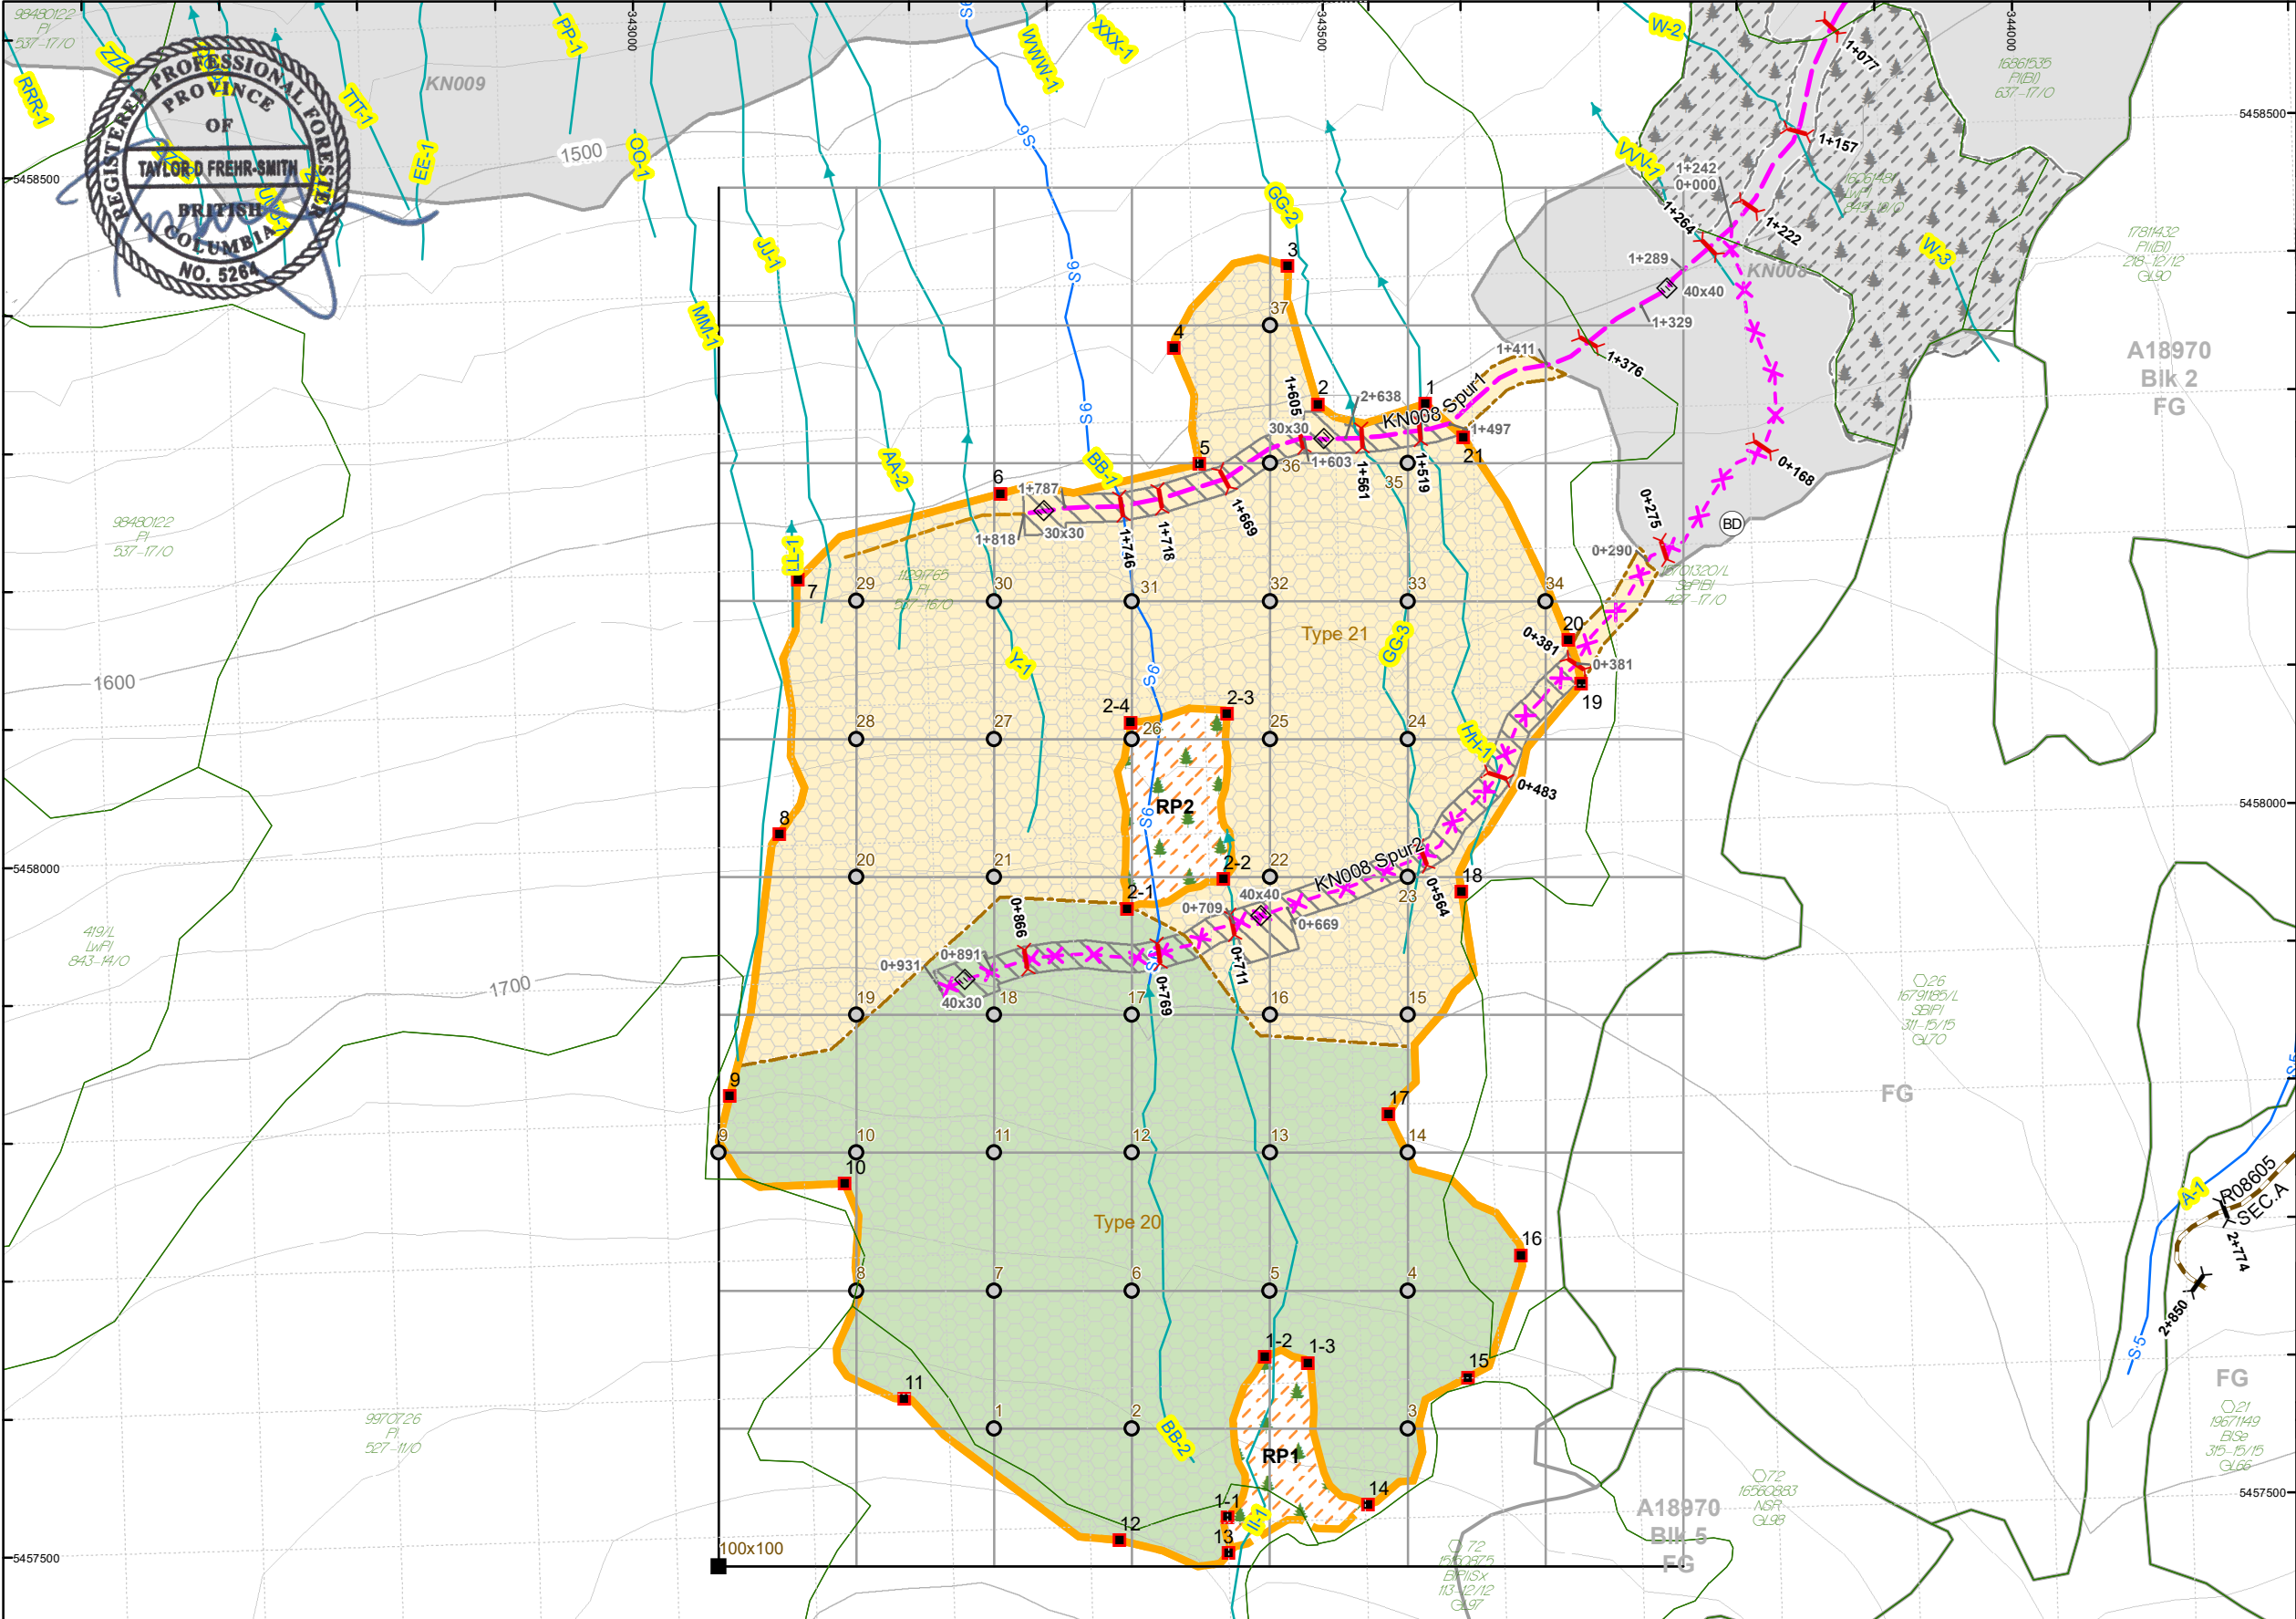

BCTS
BC Timber Sales
Kootenay Business Area

CRUISE PLAN MAP

Block: KN010

Forest Region: RKB
Forest District: DSE
Mapsheet: 82E.025
Location: Kelly North
TSA: Boundary TSA #02
FDU: Boundary
BEC: ESSFdc2
Timber Mark:

Elevation: 1565 - 1780
UTM Zone: 11
UTM Easting: 343,356
UTM Northing: 5,457,944
Latitude: 49°15'15"N
Longitude: 119°9'10"W
Author: ABrear
Print Date: 2021-09-21

Map Legend

- Net Block Boundary
 - Gross Block Boundary
 - Falling Corner
 - Bear Den
 - Culvert - Existing
 - Culvert - Proposed
 - Landing - Temp
 - New Construction (Permanent)
 - New Construction (Temporary)
 - Road Permit
 - Designated Trail
 - Index Contour
 - Intermediate Contour
 - WTRA
 - Treatment Unit
 - Ground-Based Yarding
 - Road Right-of-Way
 - Existing Opening
 - VRI
- Riparian Feature**
- NCD
 - S5
 - S6
- Cruising**
- Measure Plot
 - POC
 - Baseline
 - Type 20
 - Type 21

Scale: 1:5,000

0 25 50 100 150 200 m
NAD 1983 UTM Zone 11N



Field Ribbing

Falling Boundary: Orange Printed
Riparian Reserve Zone: Orange Printed
Right of Way Boundary: Orange Printed
Retention Patch: Orange / Black Stripe
Road Reconnaissance: Yellow
Road Centre Line: Pink Printed
Landing Location: Pink "Landing"
Skid/Bladed Trail Location: Pink Printed
Deflection Line/Base Line: Green / White Stripe
Fish Stream: Red / White Stripe
Non-Fish Stream: Blue / White Stripe
Machine Free Zone: Red Printed
Traverse Station Marks: White
Cruise Strip Lines: Blue
Cruise Plot Centre: Blue and Yellow
Treatment Area Boundary: Green Printed
Retention Tree: Three Orange Dots

- Boundary
- Riparian
- R/W
- Location
- Landing
- Trail
- MEZ
- Treatment

Cruise Type Summary												
Stand Type:	Immature	FIZ:	E			Cruised by:	B. Millet, T. Lubas, & T. Frehr-Smith, RPF					
Type of Sale:	Cruise Based	PSYU:	Kettle (SCN #124)			Cruise Date:	Sep - Oct 2021					
Timber Type	Label	# of Plots		Area (ha)								
				Gross	Aerial	Cable	Ground	RP RoW	Existing R/W	TU	RET	Net
PI 537	Type 20	0	16	17.5	0.0	0.0	16.3	0.0	0.0	0.4	0.8	16.7
PI 537	Type 21	0	21	21.1	0.0	0.0	18.2	0.4	0.0	1.5	1.0	20.1
Total		37		38.6	0.0	0.0	34.5	0.4	0.0	1.9	1.8	36.8