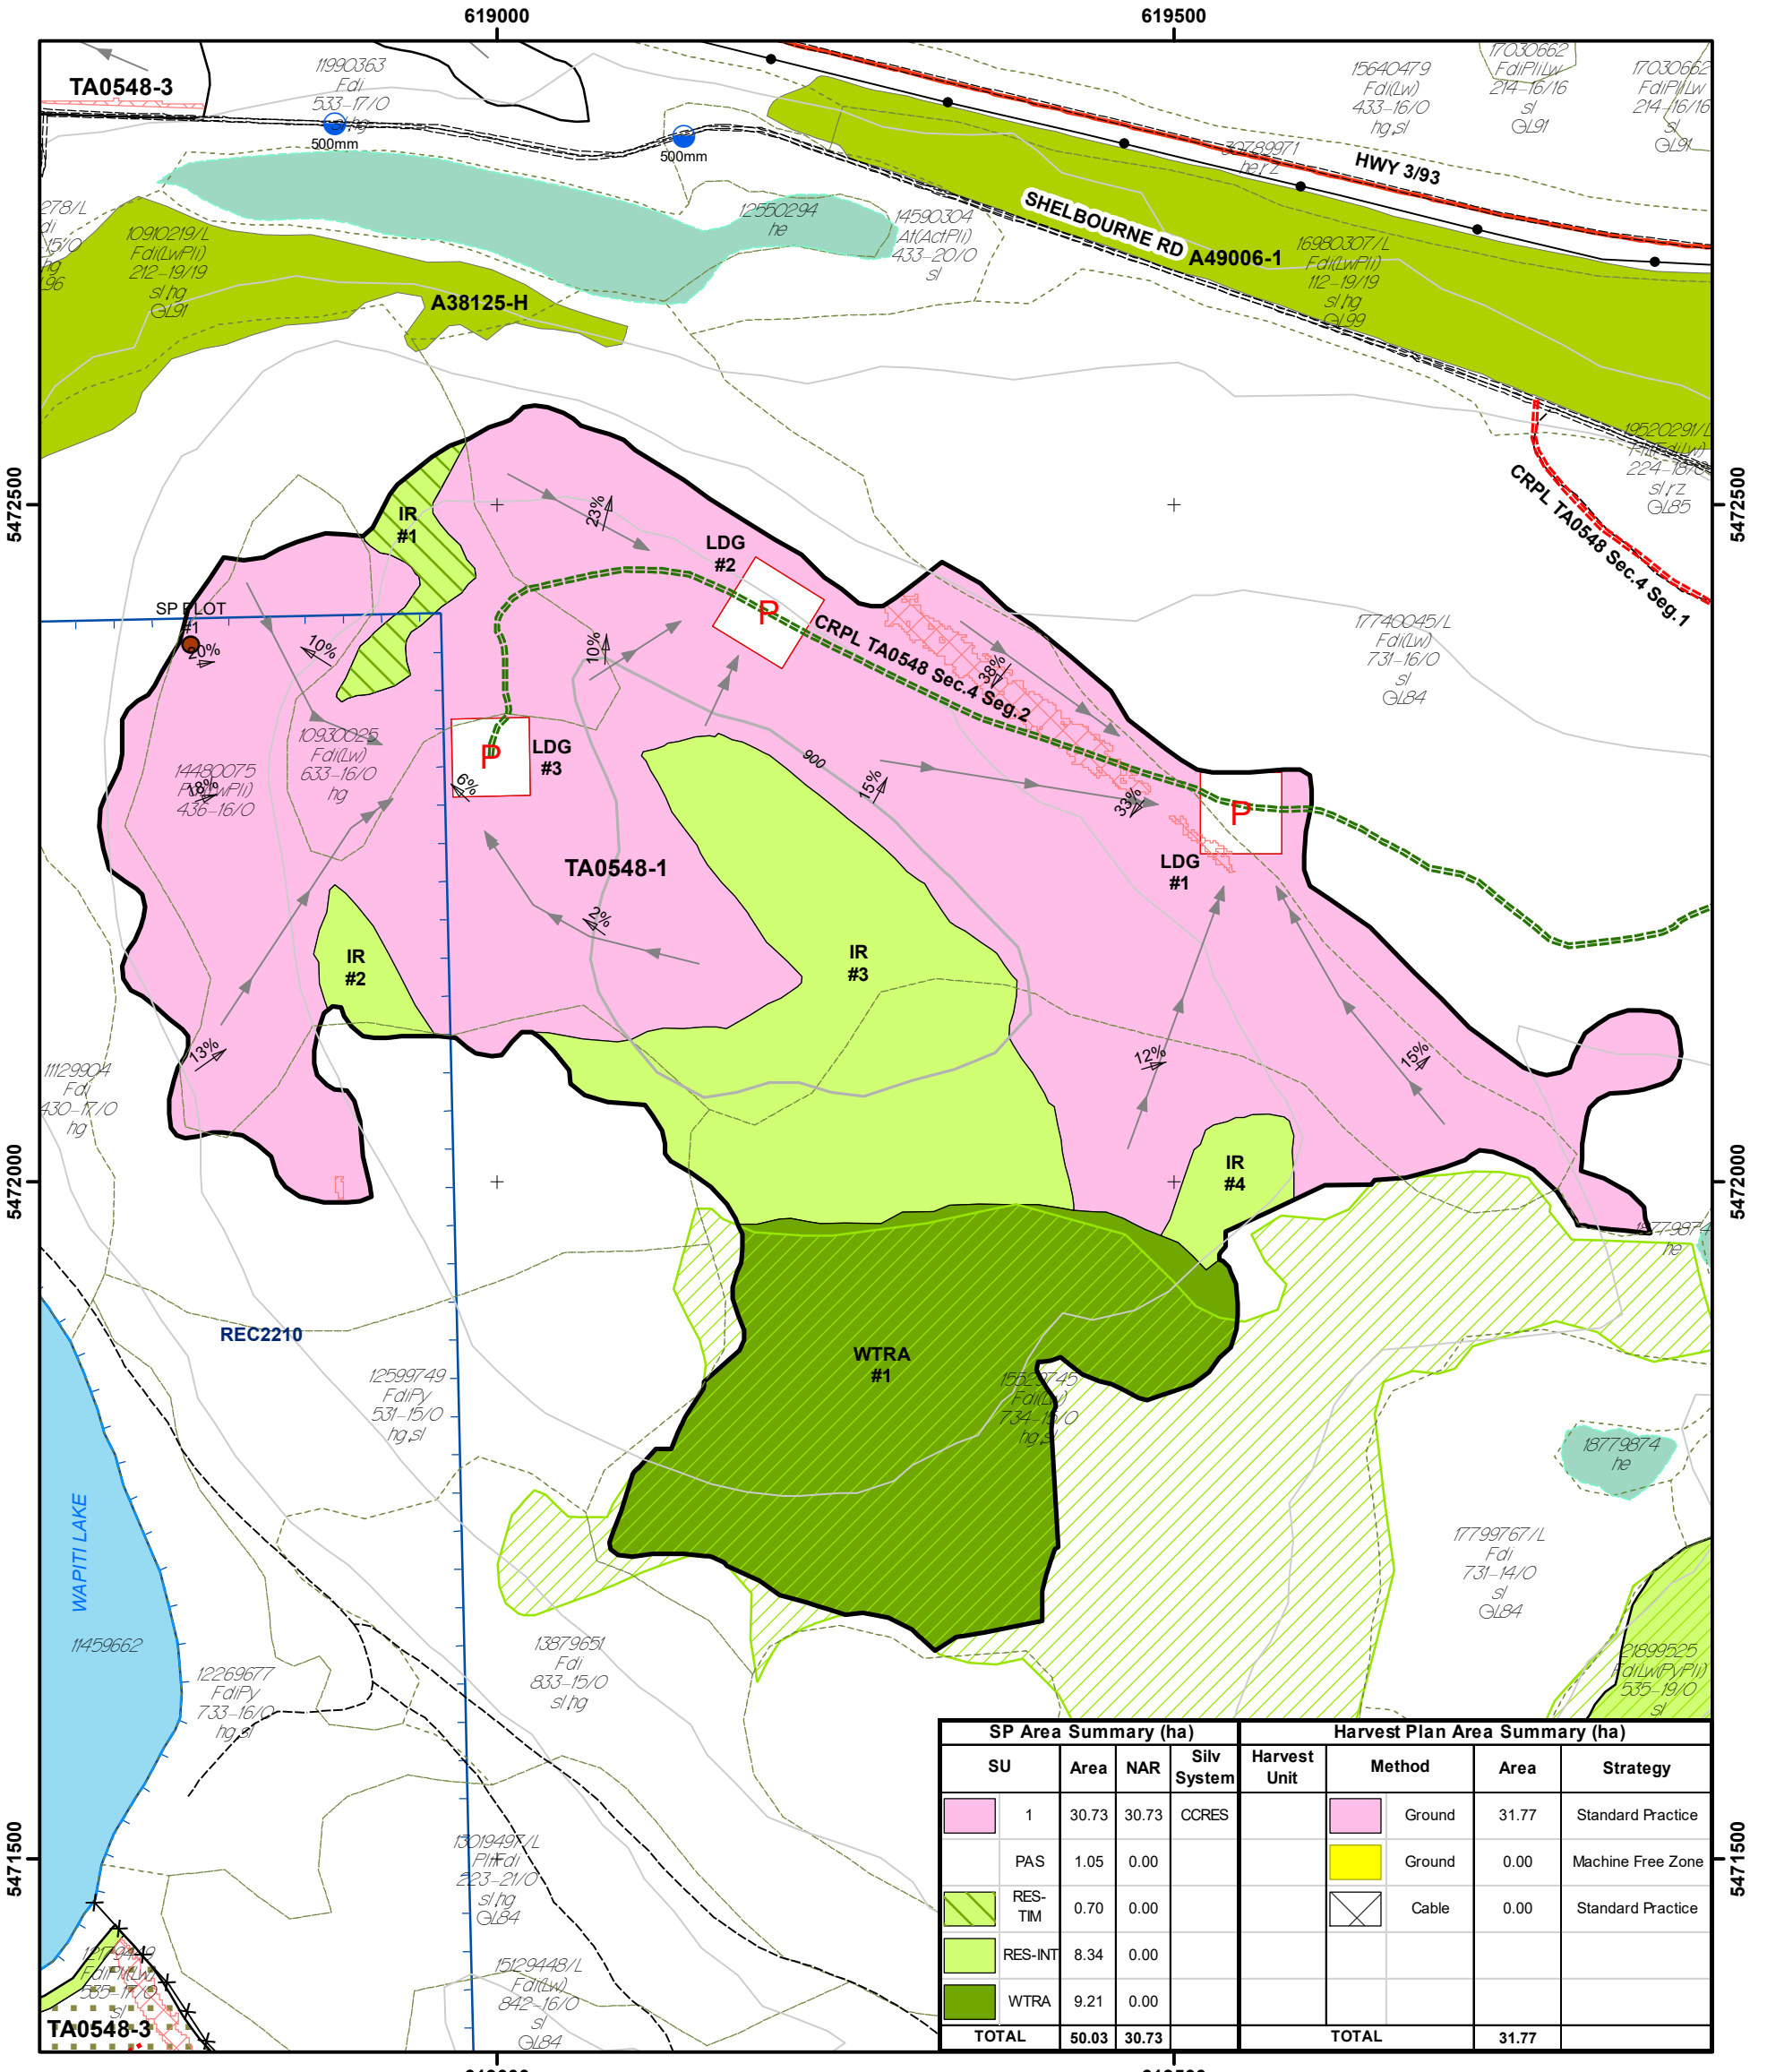


SP Area Summary (ha)				
SU		Area	NAR	Silv System
	1	30.73	30.73	CCRES
	PAS	1.05	0.00	
	RES-TIM	0.70	0.00	
	RES-INT	8.34	0.00	
	WTRA	9.21	0.00	
TOTAL		50.03	30.73	

Harvest Plan Area Summary (ha)			
Harvest Unit	Method	Area	Strategy
	Ground	31.77	Standard Practice
	Ground	0.00	Machine Free Zone
	Cable	0.00	Standard Practice
TOTAL		31.77	

BCTS BC Timber Sales

East Kootenay Field Unit

HARVEST PLAN and SITE PLAN MAP

TSL: TA0548

Block: 1

Location: Colvalli

Map Reference: 082G.034

Opening #: G34-309

UBI #: BF6VN

UTM	Zone	Easting						Northing						
Grid	1	1	6	1	9	2	2	1	5	4	7	2	1	5	2

Latitude: 49° 23' 25"N Longitude: 115° 21' 25"W

Natural Resource Region: Kootenay-Boundary

Natural Resource District: Rocky Mountain

Elevation Range:

Minimum: 855m Maximum: 910m

Maple Leaf Forestry Ltd 489-0005

File: ..\COLVALLI\TA0548\SP\MXD \TA0548_i3_map_SP_Blk1.MXD

Date: 20 May 2021

Block Boundaries
- Proposed Block Boundary

Permanent Access Structures
- E Existing Permanent Landing
- P Proposed Permanent Landing

Reserves
- Wildlife Tree Reserve Area
- Internal Reserve
- Reserve - Timber Mgmt

Management Zones
- Machine Free Zone
- Riparian Management Zone
- Riparian Reserve Zone
- Riparian Management Area
- Old Growth Management Area (OGMA)
- Wildlife Tree

Harvest Units
- 1
- 2
- 3
- 4

Site-Specific Features
- Tenured Recreation Site

Development Block Features
- Highway / Paved Road
- Forest Service Road
- Forest Service Road, Retired
- Road - Existing
- Road - Existing, Retired
- Trail - Existing
- Proposed Road - Permanent
- Proposed Road - Temporary
- Proposed Skid Trail
- Recreation Trail
- Transmission Line
- Pipeline
- Fence Line
- GPS Station
- Proposed/Existing Culvert
- Proposed/Existing Bridge
- Proposed Designated Skid Trail Crossing
- Cattleguard
- SP Plot
- Private Land
- Skidding Direction
- YARD Yarding Direction
- DL 4 Deflection Line

Harvest Methods
- Ground Harvest Area
- Cable Harvest Area

Adjacent BCTS Blocks (Planning Status, Block Status)
- Planning or 196
- Planning or 196, WIP
- OPC, PP or WIP
- OPC, ADV
- PROP, PP
- PROP, WIP or ADV
- SP x
- Deferred
- HB or LC
- RG or SR
- GU
- FG not GU
- FG
- Surrendered

Natural Block Features
- Stratum Boundary
- Slope Break
- Gully/Dry Draw
- # Exposed Bedrock
- 20% Side Slope
- Areas with Slopes > 35%
- Forest Cover Typeline

Streams, Lakes and Wetlands
- Riparian Streams (Class S1 - S6, NCD, NVC)
- Riparian Wetland (Class W1 - W5, NCW)
- Lake (Class L1 - L4, NCL)
- R2-2/S4 Riparian Stream# - Reach# / Stream Class
- Reach Break

Contours
- Index - 100m interval
- Intermediate - 20m interval

N

True North

Magnetic Declination: 13° 47'E

0 50 100 150

metres

UTM11, NAD83

Scale: 1:5 000