
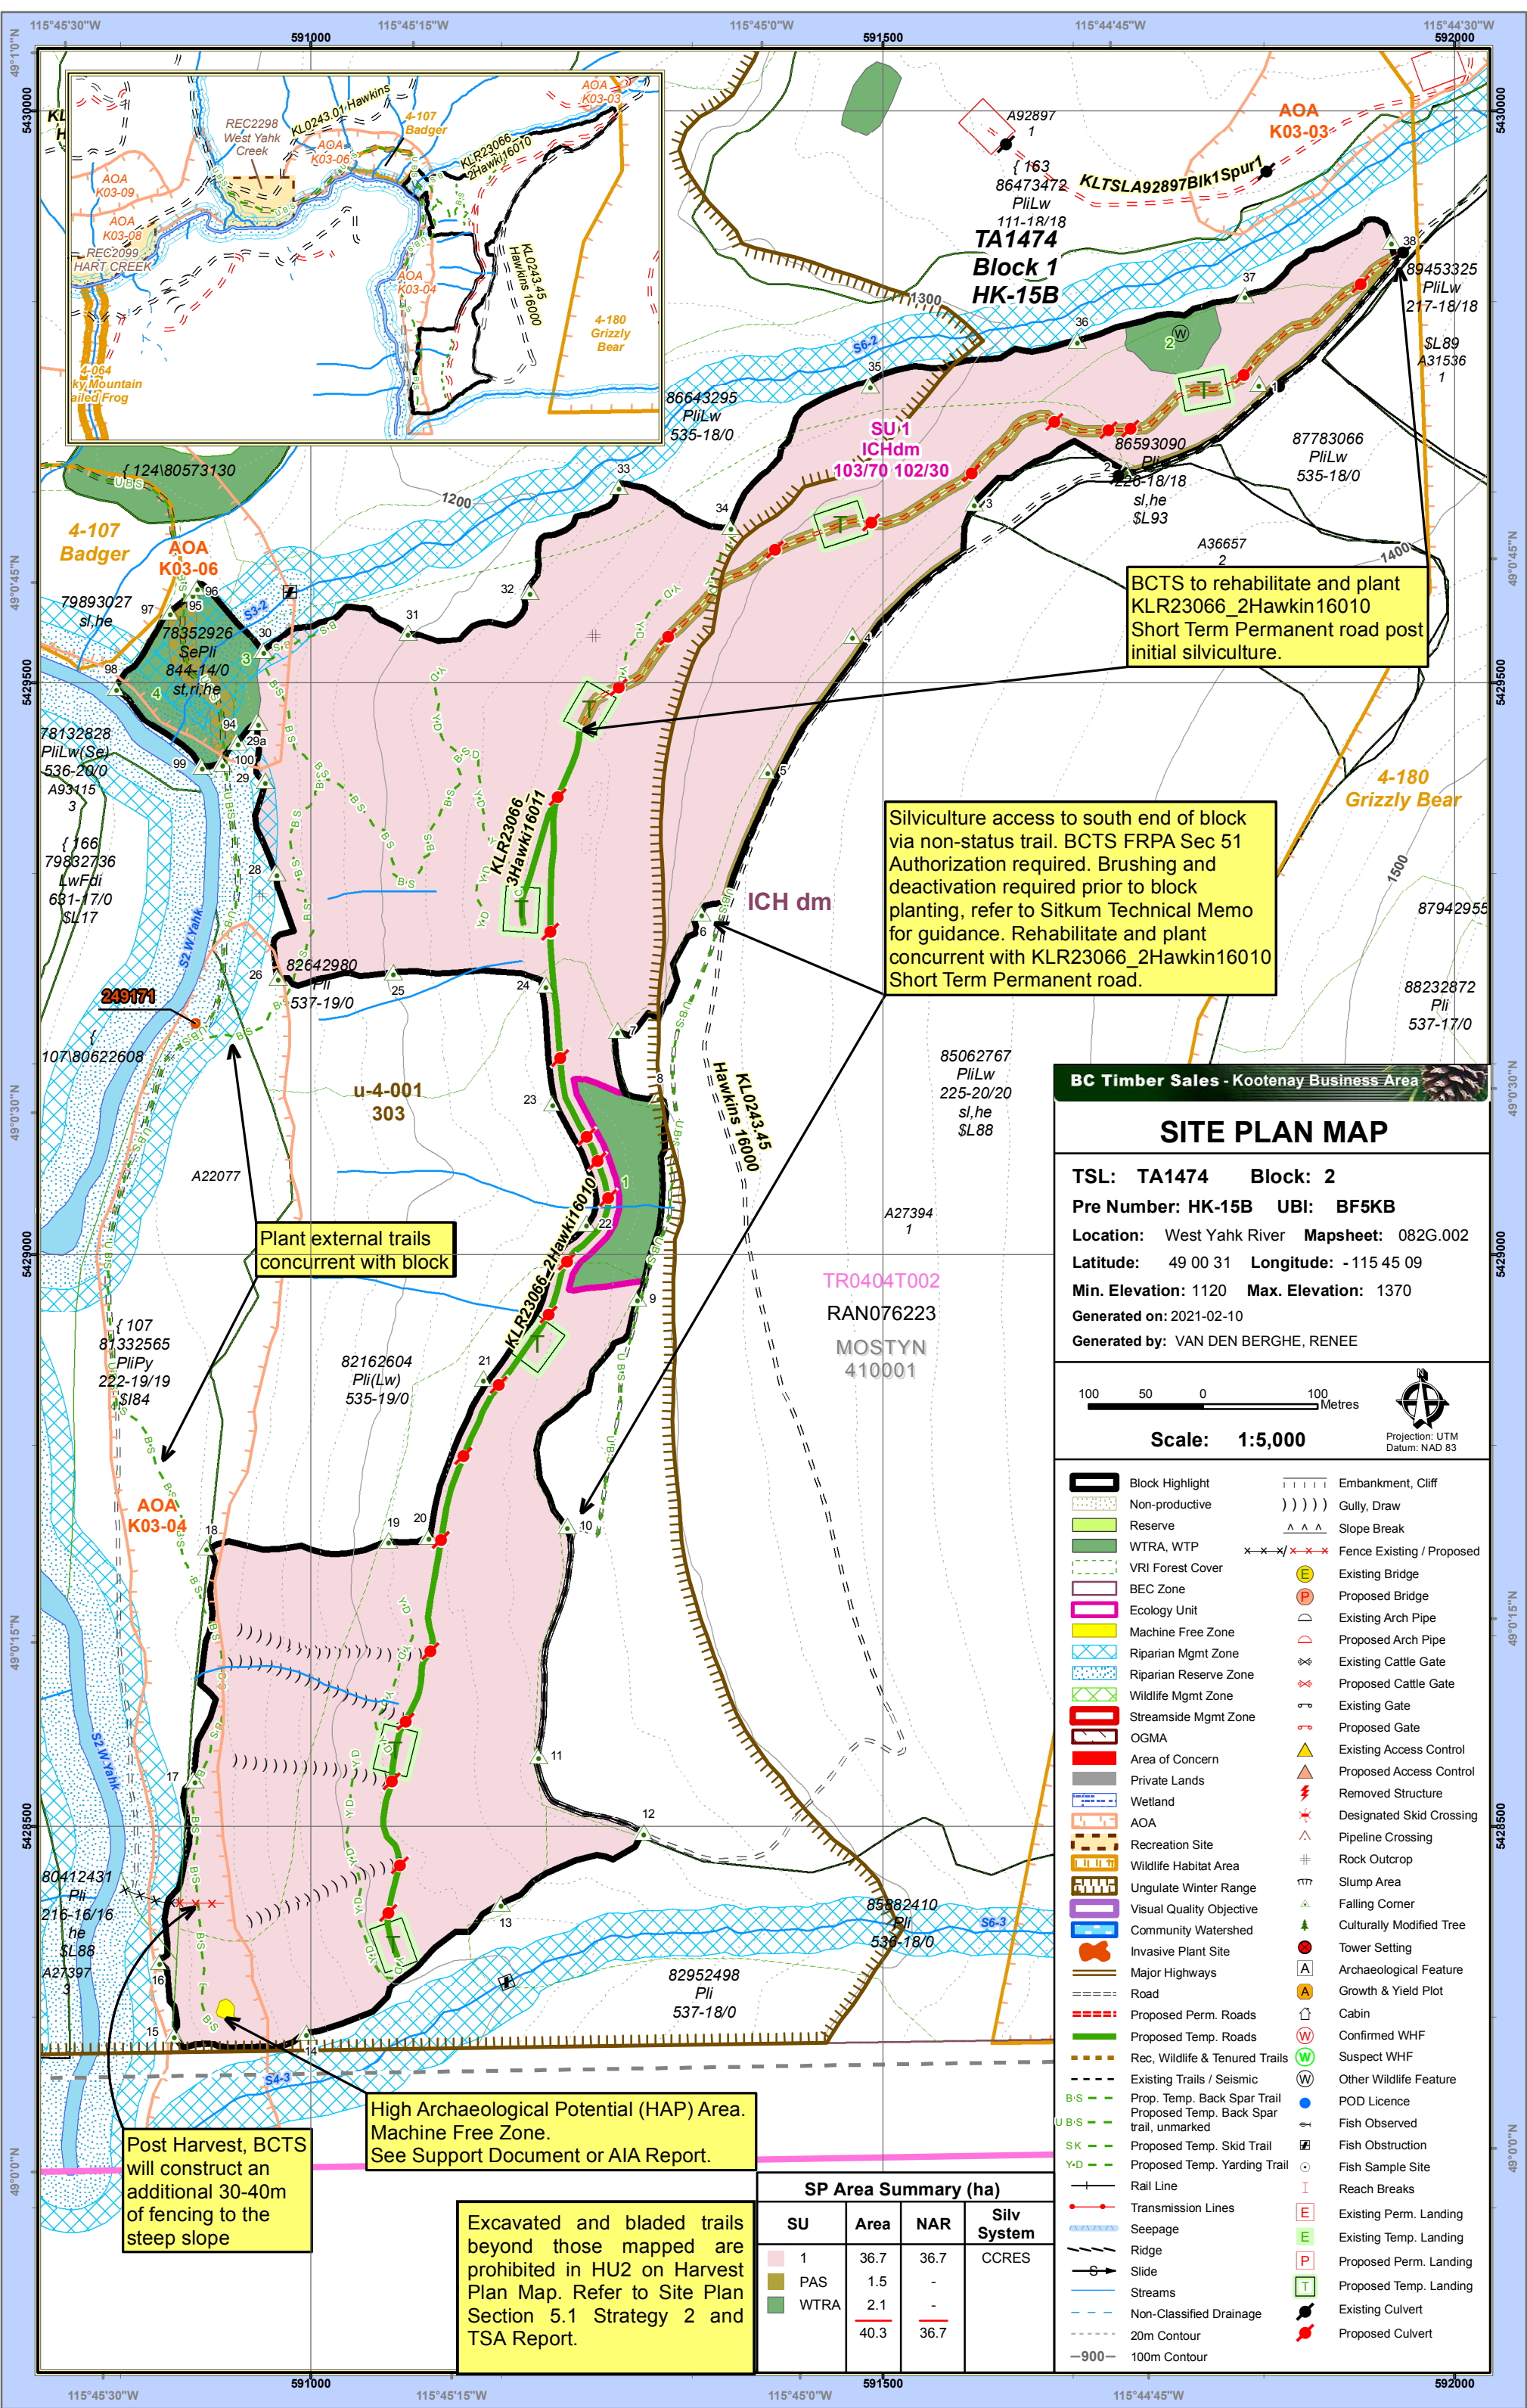


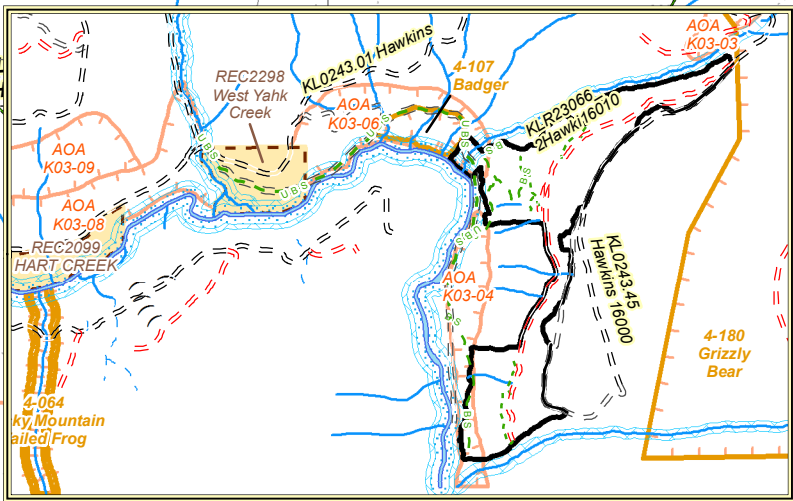

BCTS to rehabilitate and plant KLR23066_2Hawkin16010 Short Term Permanent road post initial silviculture.

Silviculture access to south end of block via non-status trail. BCTS FRPA Sec 51 Authorization required. Brushing and deactivation required prior to block planting, refer to Sitkum Technical Memo for guidance. Rehabilitate and plant concurrent with KLR23066_2Hawkin16010 Short Term Permanent road.

Plant external trails concurrent with block

High Archaeological Potential (HAP) Area. Machine Free Zone. See Support Document or AIA Report.

Post Harvest, BCTS will construct an additional 30-40m of fencing to the steep slope

Excavated and bladed trails beyond those mapped are prohibited in HU2 on Harvest Plan Map. Refer to Site Plan Section 5.1 Strategy 2 and TSA Report.

BC Timber Sales - Kootenay Business Area

SITE PLAN MAP

TSL: TA1474 Block: 2
Pre Number: HK-15B UBI: BF5KB
Location: West Yahk River Mapsheet: 082G.002
Latitude: 49 00 31 Longitude: -115 45 09
Min. Elevation: 1120 Max. Elevation: 1370
Generated on: 2021-02-10
Generated by: VAN DEN BERGHE, RENEE

100 50 0 100 Metres

Scale: 1:5,000

	Block Highlight		Embankment, Cliff
	Non-productive		Gully, Draw
	Reserve		Slope Break
	WTRA, WTP		Fence Existing / Proposed
	VRI Forest Cover		Existing Bridge
	BEC Zone		Proposed Bridge
	Ecology Unit		Existing Arch Pipe
	Machine Free Zone		Proposed Arch Pipe
	Riparian Mgmt Zone		Existing Cattle Gate
	Riparian Reserve Zone		Proposed Cattle Gate
	Wildlife Mgmt Zone		Existing Gate
	Streamside Mgmt Zone		Proposed Gate
	OGMA		Existing Access Control
	Area of Concern		Proposed Access Control
	Private Lands		Removed Structure
	Wetland		Designated Skid Crossing
	AOA		Pipeline Crossing
	Recreation Site		Rock Outcrop
	Wildlife Habitat Area		Slump Area
	Ungulate Winter Range		Falling Corner
	Visual Quality Objective		Culturally Modified Tree
	Community Watershed		Tower Setting
	Invasive Plant Site		Archaeological Feature
	Major Highways		Growth & Yield Plot
	Road		Cabin
	Proposed Perm. Roads		Confirmed WHF
	Proposed Temp. Roads		Suspect WHF
	Rec, Wildlife & Tenured Trails		Other Wildlife Feature
	Existing Trails / Seismic		POD Licence
	Prop. Temp. Back Spar Trail		Fish Observed
	Proposed Temp. Back Spar trail, unmarked		Fish Obstruction
	Proposed Temp. Skid Trail		Fish Sample Site
	Proposed Temp. Yarding Trail		Reach Breaks
	Rail Line		Existing Perm. Landing
	Transmission Lines		Existing Temp. Landing
	Seepage		Proposed Perm. Landing
	Ridge		Proposed Temp. Landing
	Slide		Existing Culvert
	Streams		Proposed Culvert
	Non-Classified Drainage		
	20m Contour		
	100m Contour		