



BCTS
BC Timber Sales
Okanagan-Columbia

RECOMMENDED HARVEST PLAN

TSL: TA1861


BLK: K9BK

LATITUDE: 50°28'49"


LONGITUDE: 119°51'14"



LOCATION: Monte Lake
MAPSHEET: 082L041
BIOGEO ZONE: IDF dk 2
ELEVATION: 1050-1100

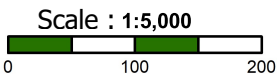

Drake Forestry Services LTD
Author : E Buller
Phone: 250.769.0507
Date: 06/15/2022
Email: rdrake@drakeforestry.com

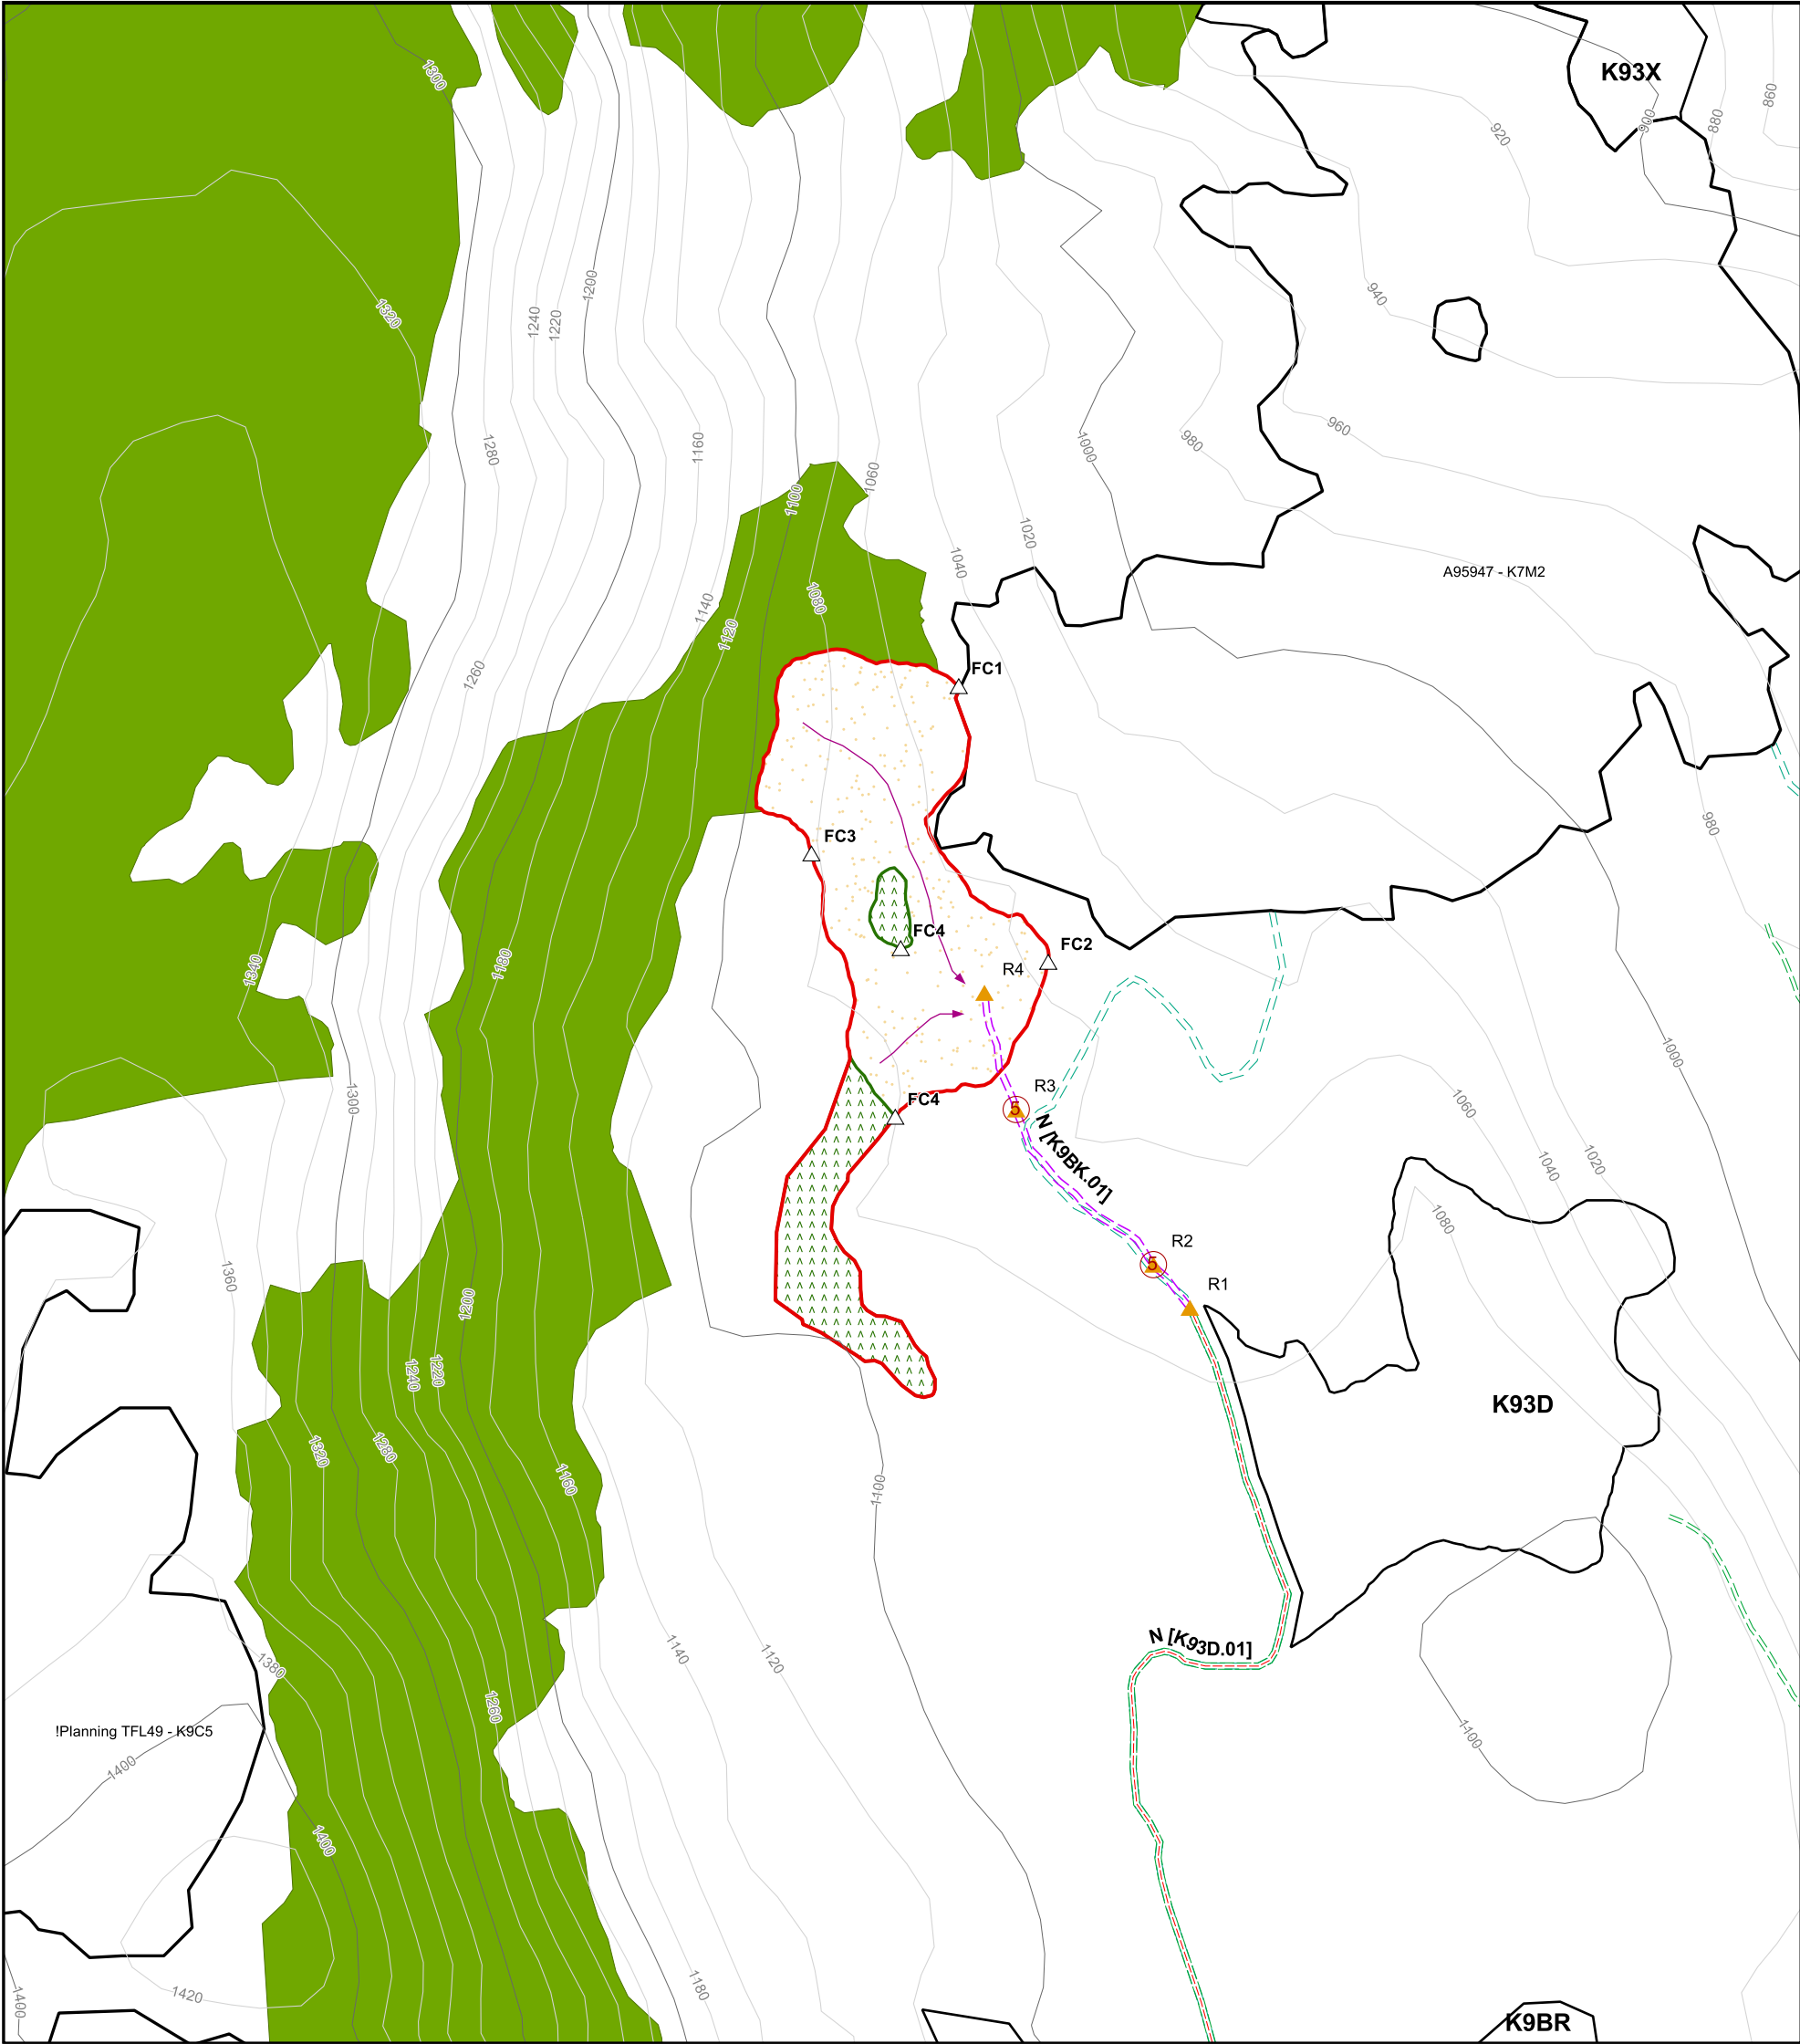

HAVE THIS MAP WITH YOU AT ALL TIMES

STOP WORK

CONTACT YOUR PROJECT SUPERVISOR
OR THE BCTS REPRESENTATIVE IF :

- > YOU ARE UNCERTAIN OF MAP CONTENT, FIELD MARKING OR THE LOCATION OF HAZARDOUS OR SENSITIVE AREAS.
- > A PREVIOUSLY UNIDENTIFIED RESOURCE FEATURE, VALUE OR SENSITIVE AREA IS FOUND.
- > YOU EXPERIENCE UNFAVORABLE WEATHER OR SITE CONDITIONS THAT COULD CAUSE ENVIRONMENTAL DAMAGE.
- > YOU BELIEVE THE PROJECT PLAN WILL NOT WORK.


HARVEST DESCRIPTIONS

HARVEST UNIT	MERCH AREA (HA)	OPERATING SEASON	HARVEST METHOD
1	3.82	Any	CONVENTIONAL
2			

FIELD RIBBONING

PURPOSE	RIBBON COLOR	PAINT COLOR
Block Boundary	Orange Printed "BLOCK BOUNDARY"	BLUE
WTRA / NHZ	Orange Printed "WILDLIFE TREE PATCH"	BLUE
Riparian Reserve Zone	Orange Printed "RIPARIAN RESERVE"	BLUE
Riparian Management Zone	Orange Printed "RIPARIAN MANAGEMENT ZONE"	N/A
Road Center Line	Hot Pink Printed "CENTRELINE"	PINK
Machine Free Zone	Yellow Printed "MACHINE FREE ZONE"	N/A
Culvert	Lime Green Printed "CULVERT LOCATION"	N/A
Falling Corner / Station Marker	Red and White Candy Stripe	BLUE
Skid Trail	Red Printed "SKID TRAIL"	N/A


Block Boundary
TOC ERR
NP_NAT
Adjacent Block Boundary
Critical Site Factor
Steep Slopes >35%
Special Treatment Area
Wildlife Tree Retention Area
Wildlife Habitat Area
Private Land
Leave / Reserve / OGMA
Park

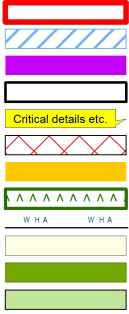


Existing Road
Road Reconstruction
Permanent Road
Silviculture Access
Temporary Road
Recreation Trail
Skid / Backspar Trail
Existing Landing / Tower
Permanent Landing / Tower
Temporary Landing / Tower



Falling Corner / Station
Water Intake
Skid Crossing
Bridge
Embankment
Rock Outcrop
Wet Area
Gully
Ridge
Slope
Culvert (size x100) Ext / Prop
Wildlife Tree

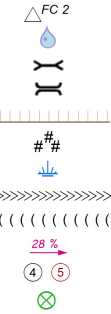

Riparian Management Zone
Riparian Reserve Zone
Machine Free Zone
No Harvest Zone
Immature Management Area
Index Contour
Intermediate Contour
Stream (Class-ID)
Non Classified Drainage
Lake
Wetland (Class) / NCW
Reach Break

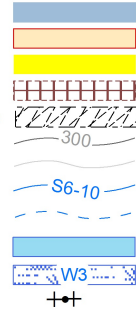

Skid Direction
Adverse Skid
Yard Direction
Deflection Line
Blowdown
Slide
Avalanche Chute
Utility Line / Pipeline
Railroad
Fence
Cattleguard
Existing Gate

