BCTS
BC Timber Sales
Okanagan-Columbia

RECOMMENDED HARVEST PLAN

TSL: TA1865 **BLK:** K93K

LATITUDE: 50°28'57" **LONGITUDE:** 119°50'01"

N

LOCATION: Monte Lake
MAPSHEET: 082L041
BIOGEO ZONE: IDF xh 2
ELEVATION: 760-820

Scale : 1:5,000
0 100 200

Drake Forestry Services LTD
Author : E Buller
Phone: 250.769.0507
Date: 06/15/2022
Email: rdrake@drakeforestry.com

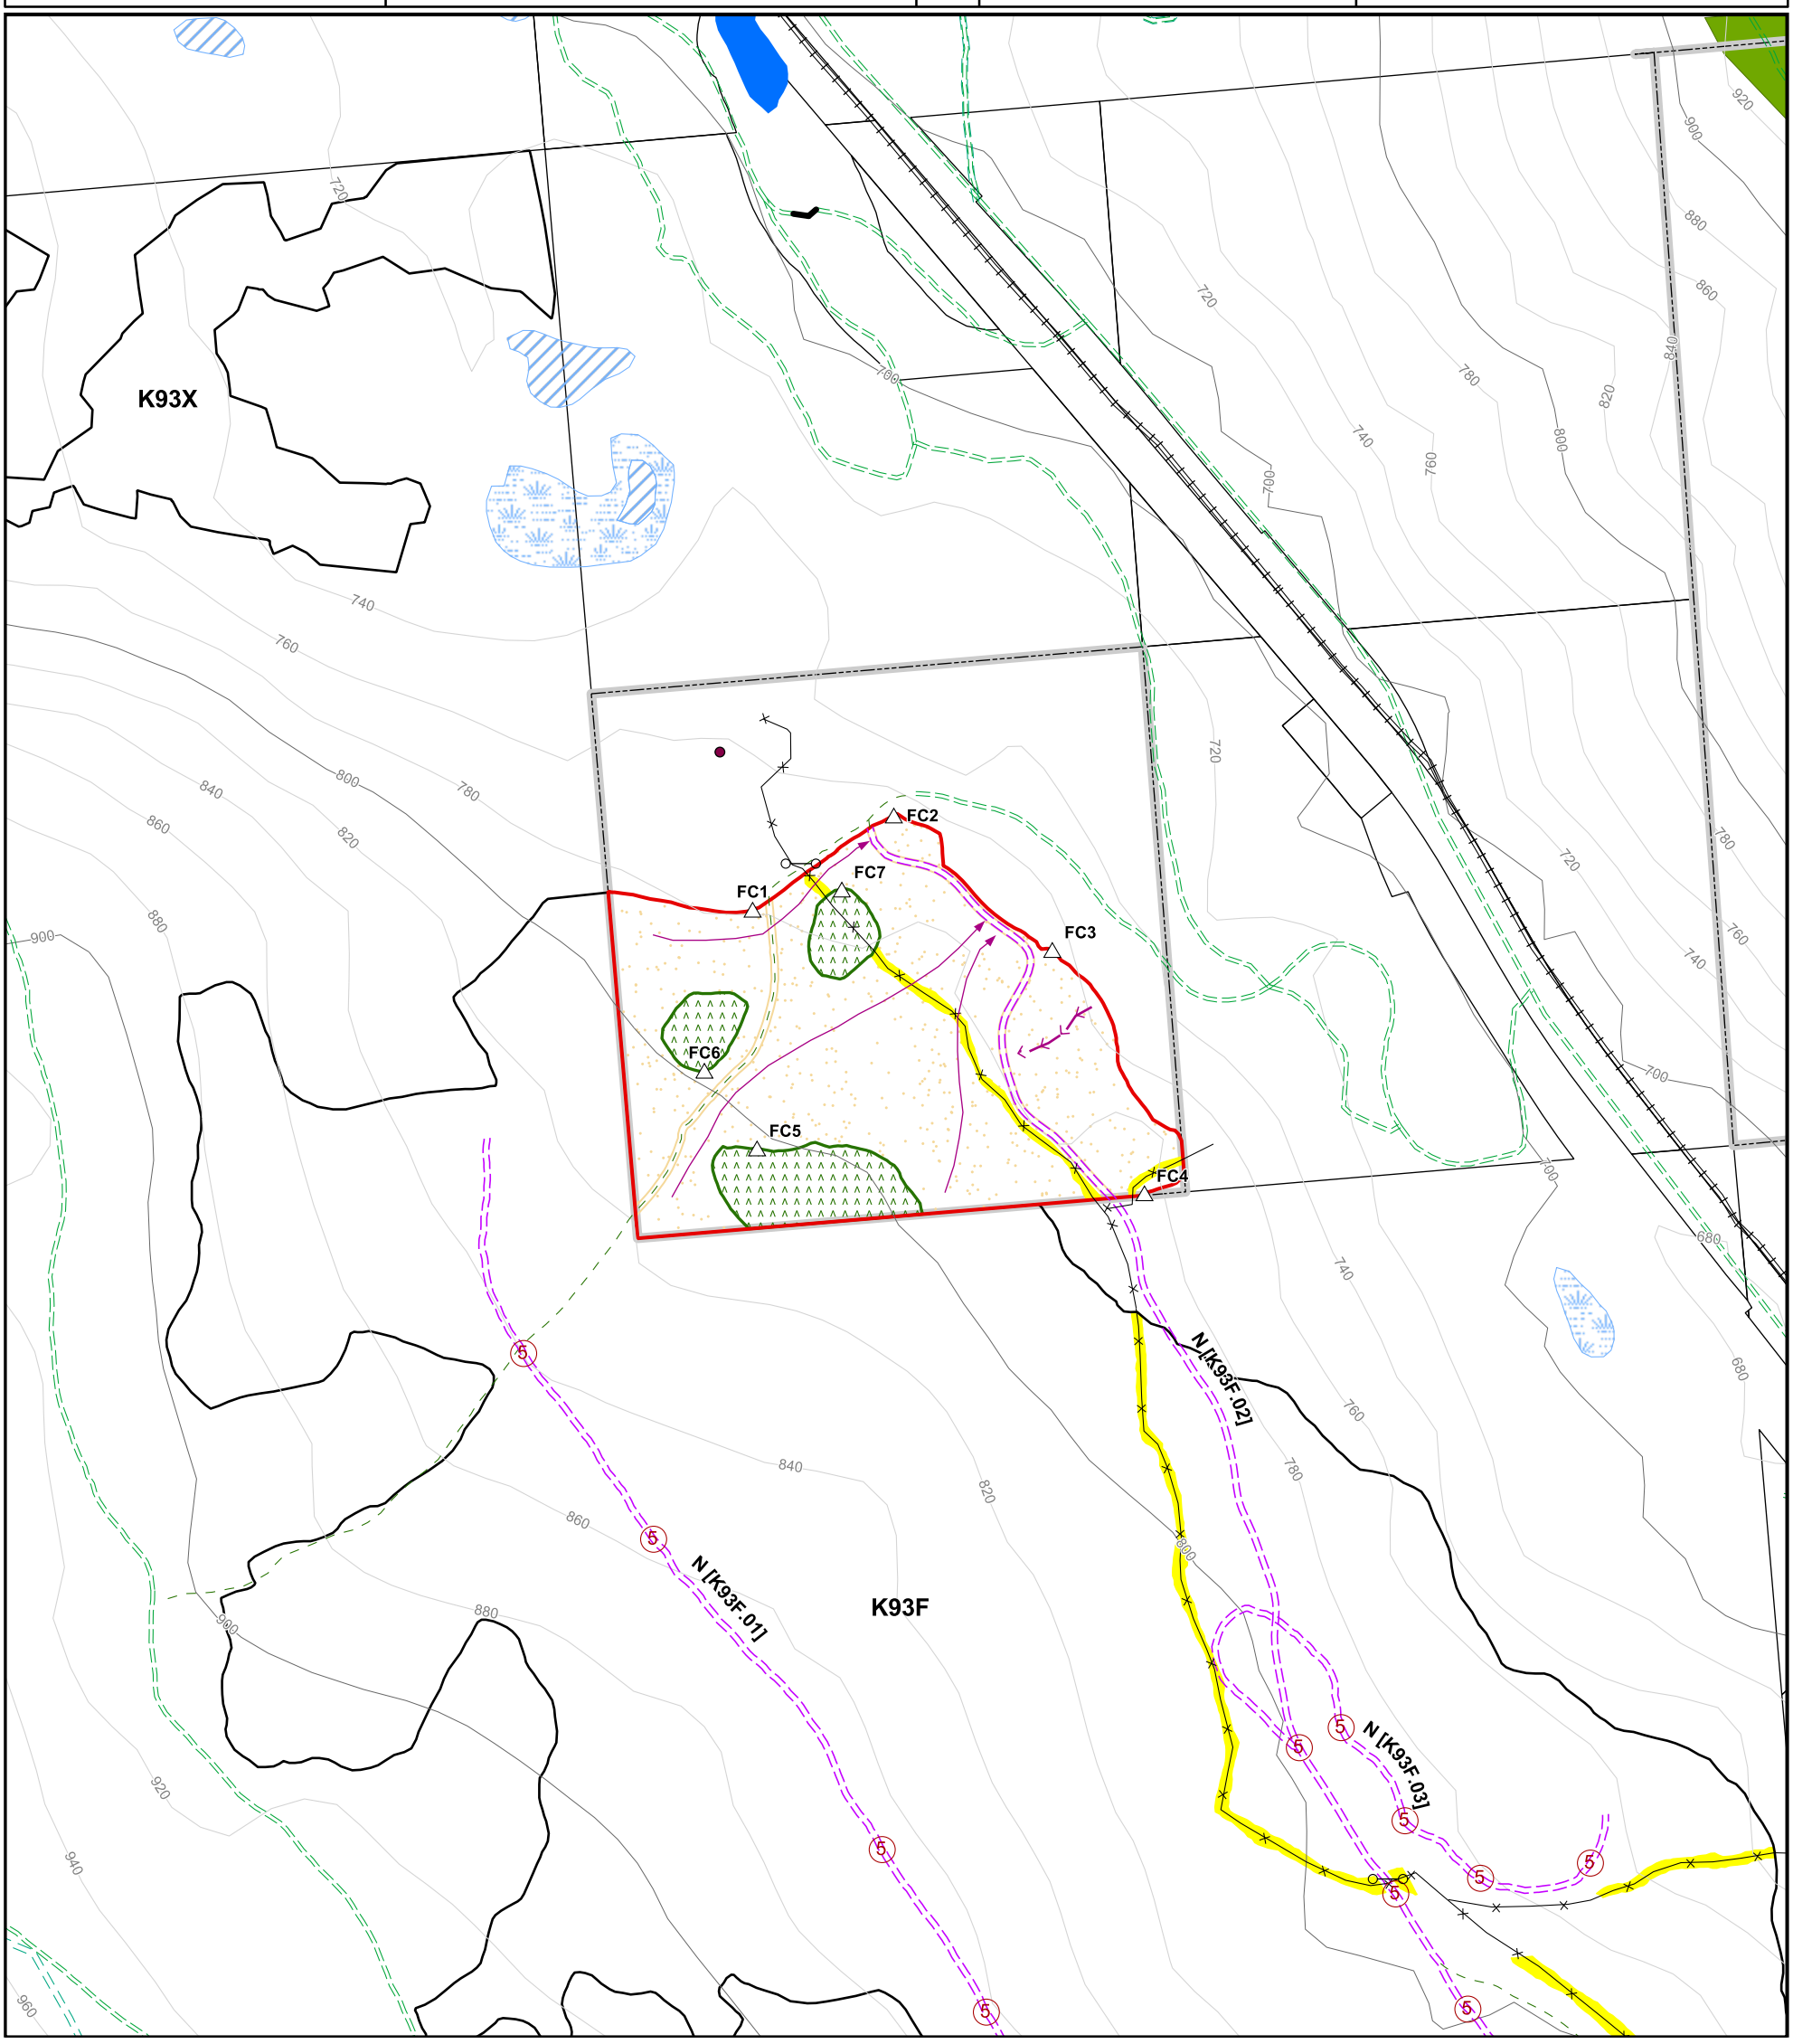

HAVE THIS MAP WITH YOU AT ALL TIMES

STOP WORK

CONTACT YOUR PROJECT SUPERVISOR OR THE BCTS REPRESENTATIVE IF :

> YOU ARE UNCERTAIN OF MAP CONTENT, FIELD MARKING OR THE LOCATION OF HAZARDOUS OR SENSITIVE AREAS.
> A PREVIOUSLY UNIDENTIFIED RESOURCE FEATURE, VALUE OR SENSITIVE AREA IS FOUND.
> YOU EXPERIENCE UNFAVORABLE WEATHER OR SITE CONDITIONS THAT COULD CAUSE ENVIRONMENTAL DAMAGE.
> YOU BELIEVE THE PROJECT PLAN WILL NOT WORK.

HARVEST DESCRIPTIONS

HARVEST UNIT	MERCH AREA (HA)	OPERATING SEASON	HARVEST METHOD
1	7.26	Any	CONVENTIONAL
2			

FIELD RIBBONING

PURPOSE	RIBBON COLOR	PAINT COLOR
Block Boundary	Orange Printed "BLOCK BOUNDARY"	BLUE
WTRA / NHZ	Orange Printed "WILDLIFE TREE PATCH"	BLUE
Riparian Reserve Zone	Orange Printed "RIPARIAN RESERVE"	BLUE
Riparian Management Zone	Orange Printed "RIPARIAN MANAGEMENT ZONE"	N/A
Road Center Line	Hot Pink Printed "CENTRELINE"	PINK
Machine Free Zone	Yellow Printed "MACHINE FREE ZONE"	N/A
Culvert	Lime Green Printed "CULVERT LOCATION"	N/A
Falling Corner / Station Marker	Red and White Candy Stripe	BLUE
Skid Trail	Red Printed "SKID TRAIL"	N/A

Block Boundary
TOC ERR
NP_NAT
Adjacent Block Boundary
Critical Site Factor (Critical details etc.)
Steep Slopes >35%
Special Treatment Area
Wildlife Tree Retention Area
Wildlife Habitat Area (W H A)
Private Land
Leave / Reserve / OGMA
Park

Existing Road
Road Reconstruction
Permanent Road
Silviculture Access
Temporary Road
Recreation Trail
Skid / Backspar Trail
Existing Landing / Tower
Permanent Landing / Tower
Temporary Landing / Tower

Falling Corner / Station (FC 2)
Water Intake
Skid Crossing
Bridge
Embankment
Rock Outcrop
Wet Area
Gully
Ridge
Slope (28 %)
Culvert (size x100) Ext / Prop (4 5)
Wildlife Tree

Riparian Management Zone
Riparian Reserve Zone
Machine Free Zone
No Harvest Zone
Immature Management Area
Index Contour (300)
Intermediate Contour
Stream (Class-ID) (S6-10)
Non Classified Drainage
Lake
Wetland (Class) / NCW (W3)
Reach Break

Skid Direction
Adverse Skid
Yard Direction
Deflection Line
Blowdown
Slide (S)
Avalanche Chute (A)
Utility Line / Pipeline
Railroad
Fence
Cattleguard
Existing Gate